

PROPOSED SINGLE STOREY SIDE ADDITION. WESTMEAD LODGE, QUEENSWAY, HAYLING I. FOR MR & MRS T. DOWNEY.

WALLS FACEBRICK TO MATCH EXTERNALLY 100MM CAVITY WITH 50MM CELOTEX INSULATION CLIPPED TO AN INSIDE SKIN OF 100MM CELCON SOLAR BLOCKS INTERNALLY RENDER AND SET TIE WALLS WITH APPROVED STAINLESS STEEL WALL TIES EVERY 750MM HORIZONTALLY AND 450MM VERTICALLY

CATNIC LINTELS OVER ALL NEW OPENINGS, SIZE IN ACCORDANCE WITH THE MANUFACTURERS SPAN TABLES MINIMUM 150MM END BEARINGS.

STRAP DOWN NEW ROOFS WITH MILD STEEL ANCHORS MINIMUM CROSS-SECTION 30MMx5MM AND AT 1.2M CENTRES.
CLOSE TOP OF NEW CAVITY WALLS WITH BRICKWORK.

WINDOWS TO BE DOUBLE AND TO ACHIEVE A U VALUE OF 1.6W/M2K TO GIVE A MINIMUM 1/20TH OF THE FLOOR AREA AS OPENING. PROVIDE 10,000 MM SQ. TRICKLE VENTS TO ALL NEW ROOMS. ANY LOW LEVEL GLAZING TO CRITICAL AREAS IN DOORS/WINDOWS SIDELIGHTS ETC. TO BE SAFETY GLASS TO B.S 6206

RAINWATER DISPOSAL VIA 100MM DIAMETER GUTTERS AND DOWNPIPE TO PICKUP INTO EXISTING SURFACE WATER DRAINS IF FOUND AVAILABLE TO LA APPROVAL ON SITE, ALTERNATIVELY TO NEW SOAKAWAYS MIN 5M FROM ANY BUILDING AND MIN 1M/3

PROVIDE MECHANICAL VENTILATION TO NEW KITCHEN AND UTILITY ROOM DUCTED TO THE EXTERNAL AIR MINIMUM CAPACITY 60 LITRES/SEC

NEW DRAINS TO BE 100MM DIAMETER APPROVED PLASTIC LAID 1.40 BEDDED AND SURROUNDED IN 150MM PEASHINGLE HAUNCH IN 150MM CONCRETE UNDER BUILDING PROTECT WITH LINTELS THROUGH FOUNDATIONS

FOUNDATIONS TO LOCAL AUTHORITY APPROVAL TO SUIT SITE CONDITIONS. USE ONLY CLASS A CONCRETE BLOCKS BELOW GROUND LEVEL. FOUNDATIONS ALSO TO COMPLY WITH NHBC PRACTICE NOTE WITH REGARD TO ANY TREES., TRENCH FILL FOUNDATIONS.


NOTE DUE TO THE CLOSE PROXIMITY OF EXISTING TREES THE DEPTH OF THE FOUNDATIONS IS TO BE AGREED ON SITE WITH THE LOCAL AUTHORITY BUILDING CONTROL PRIOR THE COMMENCEMENT OF ANY WORK

date april 19
scale 1:50

STUDWORK WELL BRACED 100x50MM TIMBER WITH 12.5MM PLASTERBOARD AND SET BOTH SIDES INSERT 100MM THICK SOUND DEADENING QUILT MINIMUM DENSITY 10KG/M3


PITCHED ROOF TYVEK BREATHABLE FELT BATTENS AND TILES TO MATCH EXISTING ON 125x50MM RAFTERS AND 225x50MM CEILING JOISTS AT 400MM CENTRES. 12.5M PLASTERBOARD AND SET CEILING WITH 400MM FIBREGLASS QUILT LAID OVER.

FLAT ROOF 3 LAYERS APPROVED FELT TO BS 747 LAID TO CP144, 12.5MM CHIPPINGS OVER ON CELOTEX TD 4126 (126MM) THICK INSULATED ROOF DECKING ON 175x50MM JOISTS AT 400MM CENTRES. 12.5MM PLASTERBOARD AND SET TO CEILING.

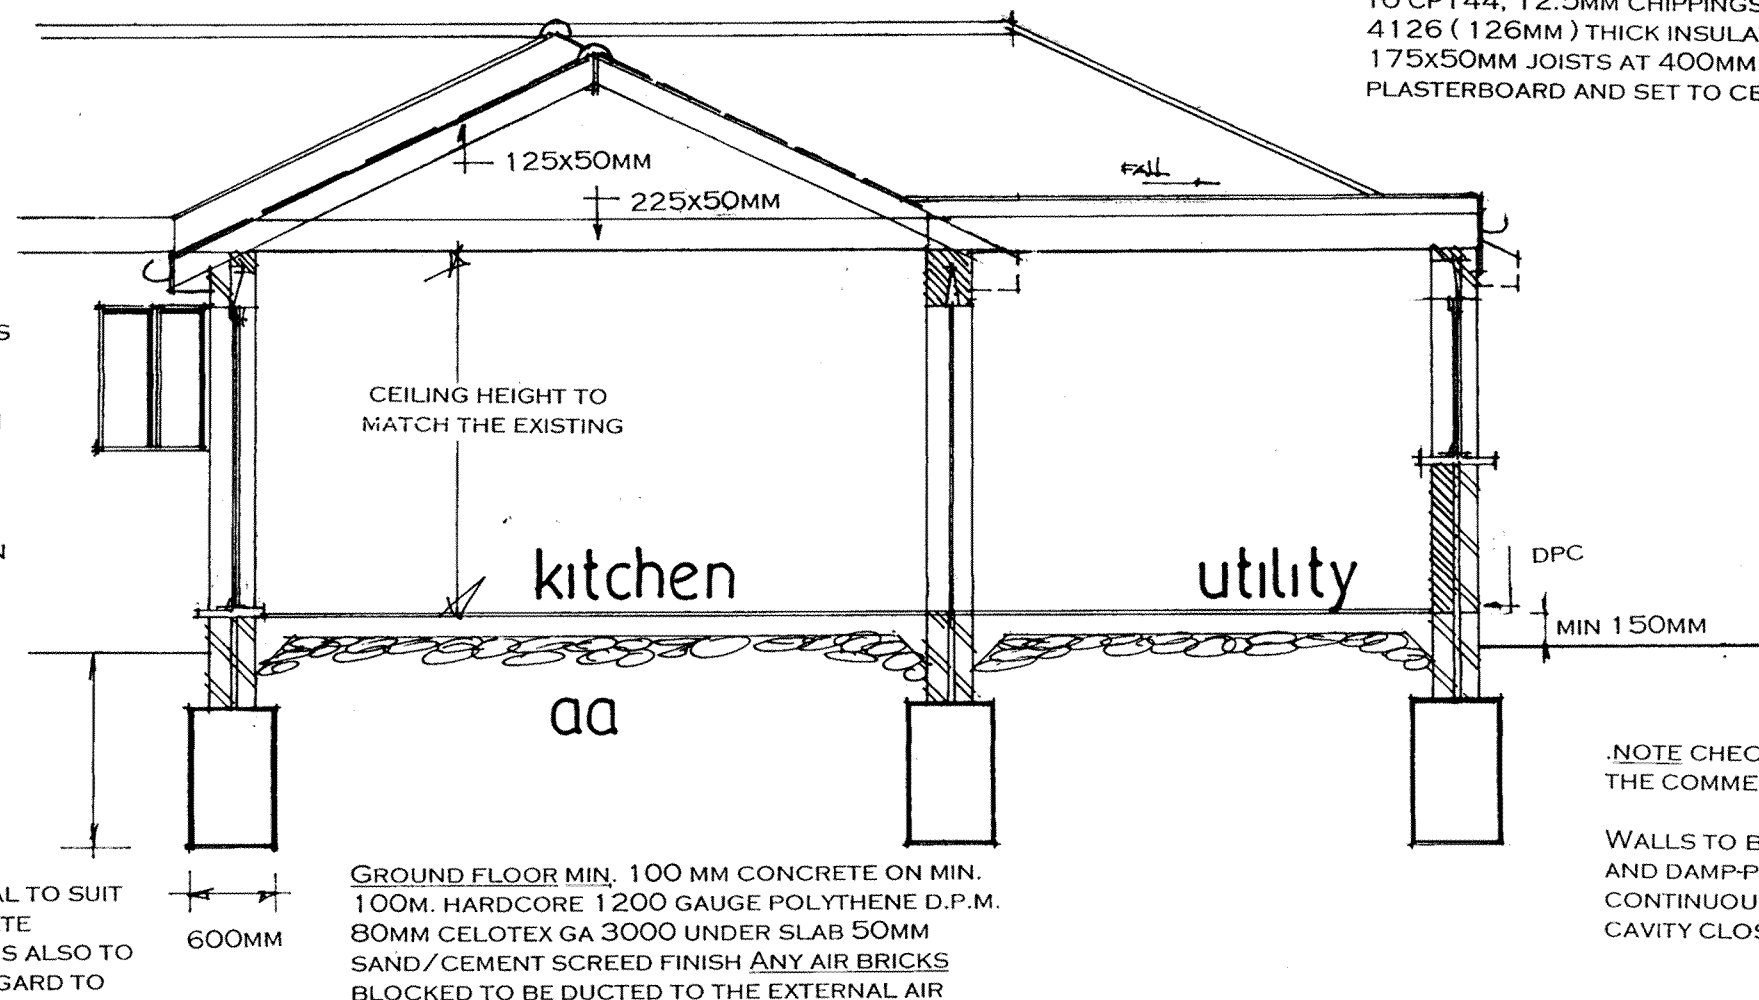

GROUND FLOOR MIN. 100 MM CONCRETE ON MIN. 100MM. HARDCORE 1200 GAUGE POLYTHENE D.P.M. 80MM CELOTEX GA 3000 UNDER SLAB 50MM SAND/CEMENT SCREED FINISH ANY AIR BRICKS BLOCKED TO BE DUCTED TO THE EXTERNAL AIR

ELECTRICAL INSTALLATION BY APPROVED CERTIFICATED ELECTRICIAN TO COMPLY WITH APPROVED DOCUMENT P. CERTIFICATE TO BE ISSUED ON COMPLETION OF WORK. BY COMPETENT APPROVED CERTIFICATED ELECTRICIAN USE ENERGY EFFICIENT LIGHT BULBS AND FITTINGS.

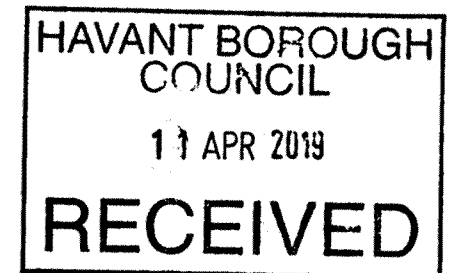

NOTE CHECK ALL MEASUREMENTS ON SITE PRIOR TO THE COMMENCEMENT OF WORK.

WALLS TO BE FULLY BONDED TO THE EXISTING CAVITIES AND DAMP-PROOF COURSES TO BE MAINTAINED CONTINUOUS CLOSE ALL REVEALS WITH INSULATED CAVITY CLOSERS.

PETER J. WALKER
ISLAND DESIGN
182 SEAFRONT, HAYLING ISLAND, HANTS
PO11 9AN
TEL : 02392467571

SECTION DRAWING