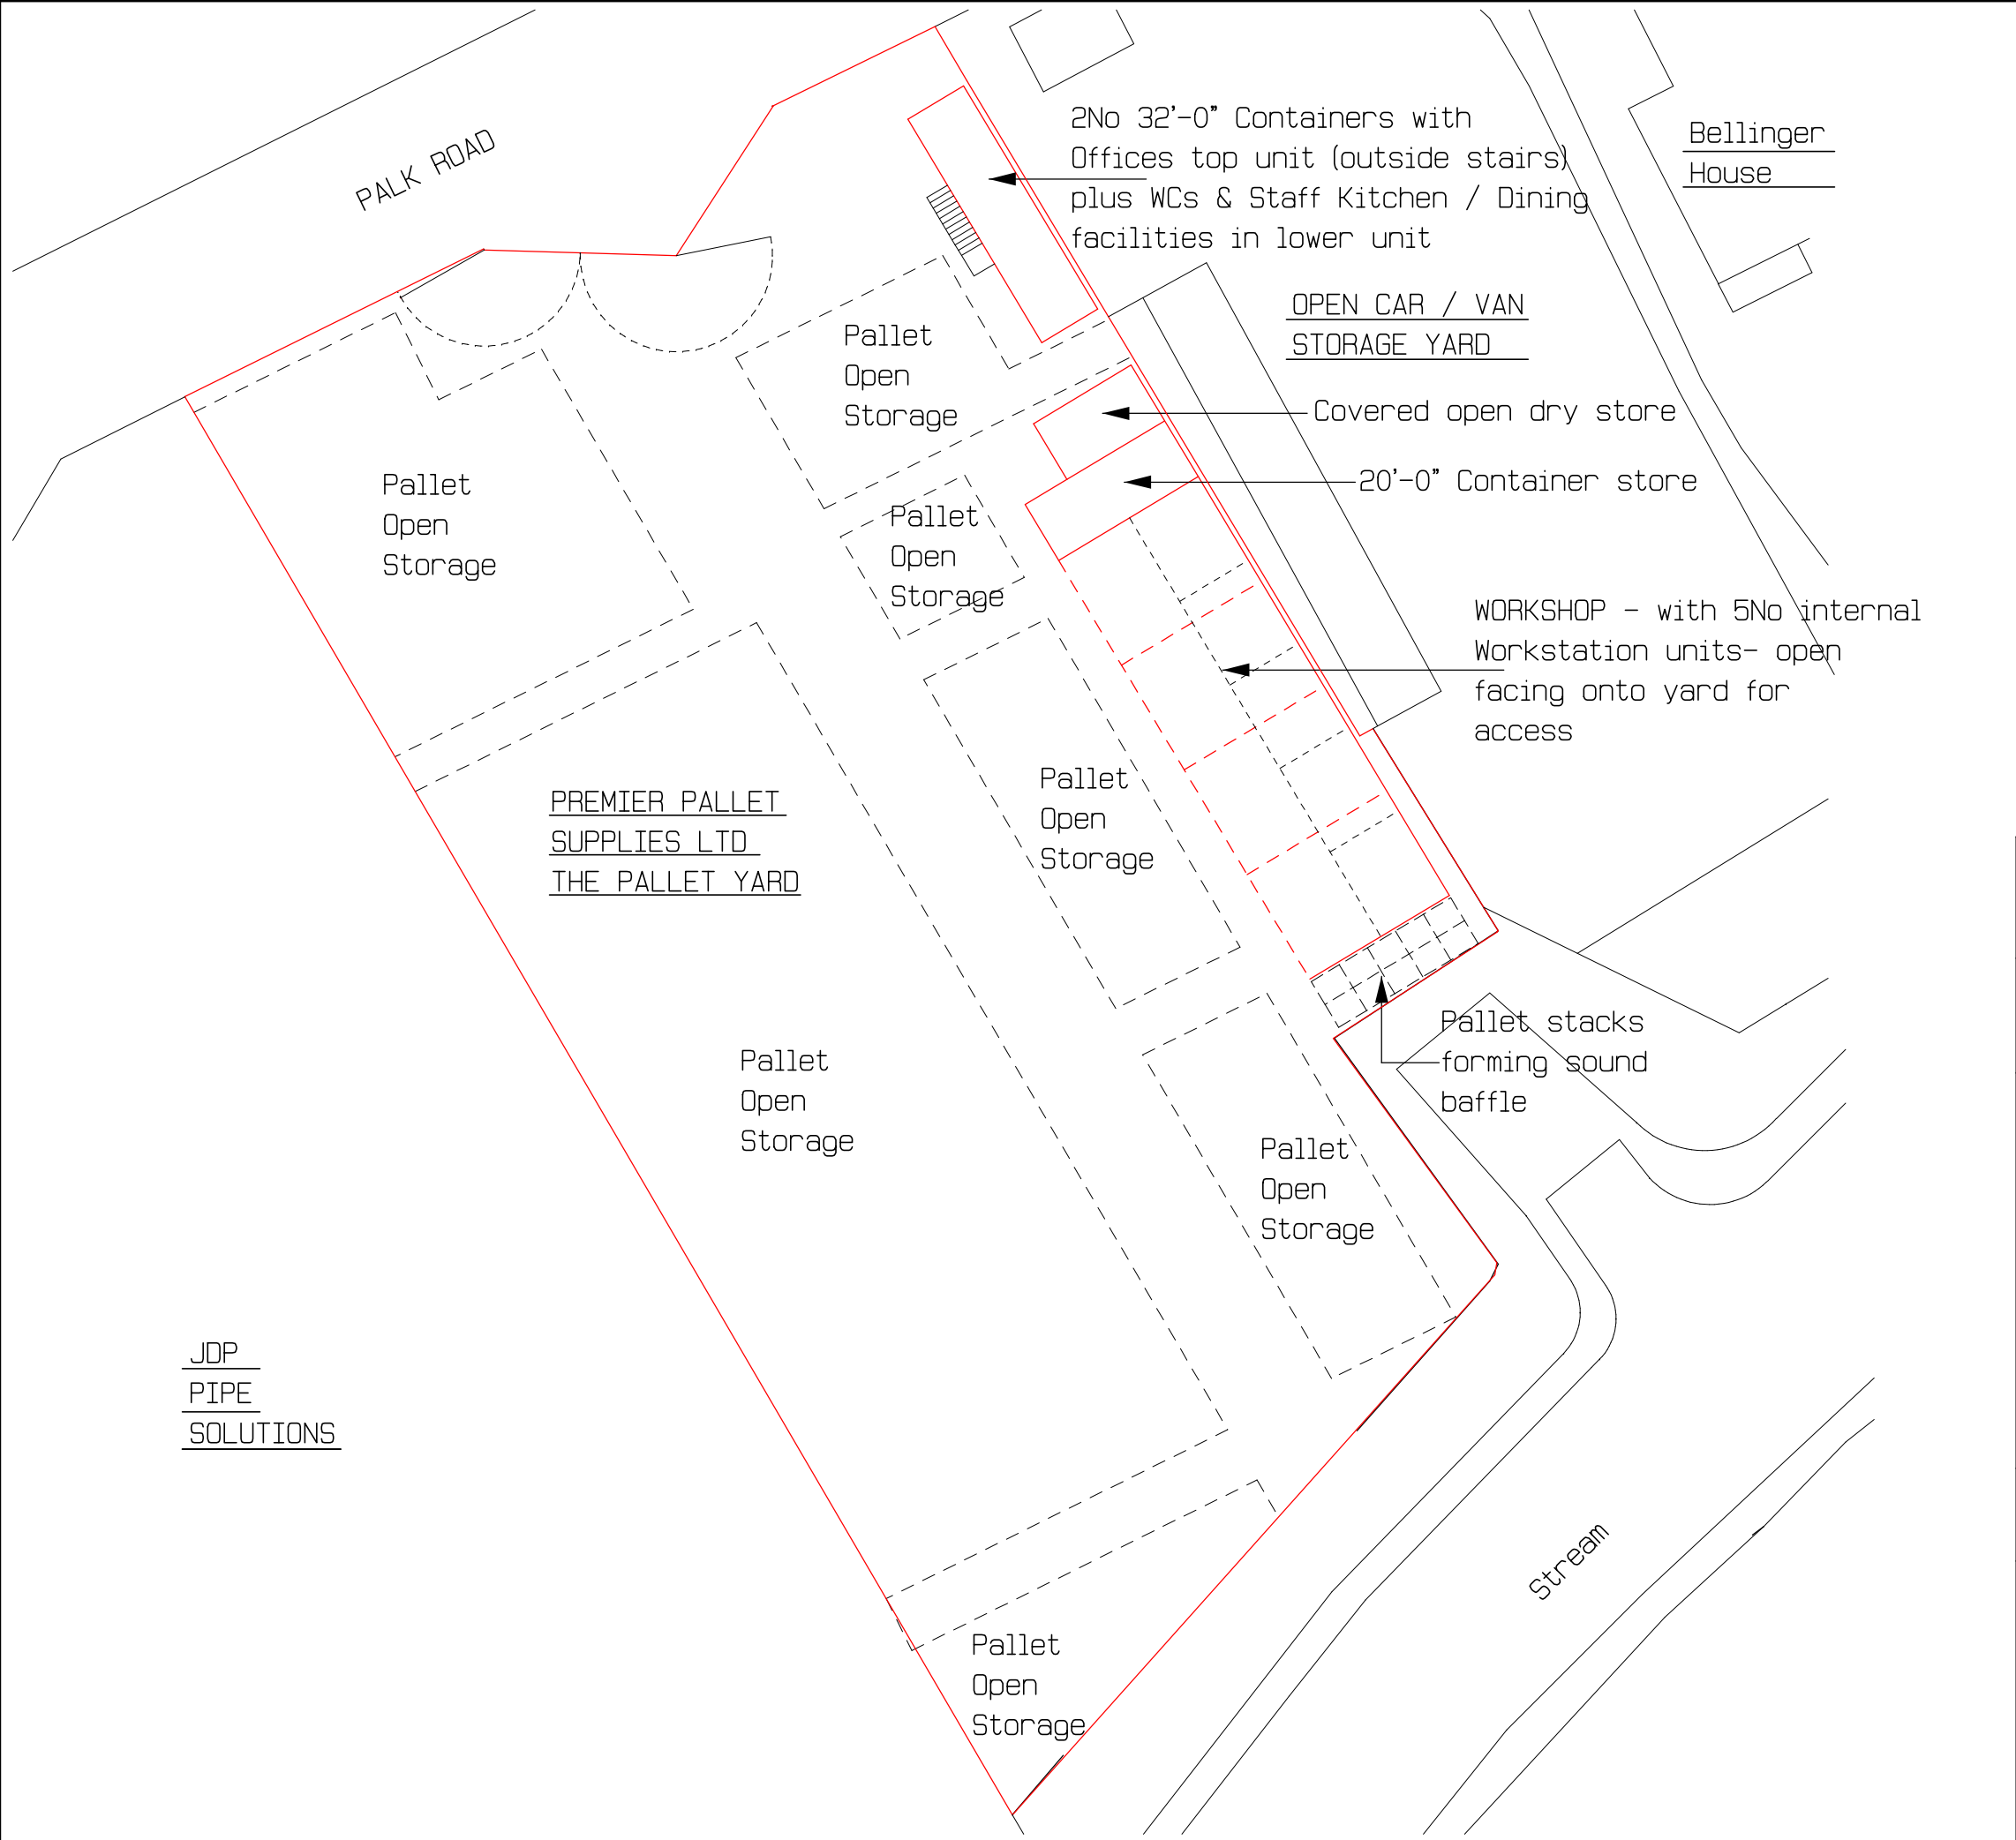


All dimensions must be checked on site
and not taken or scaled from this drawing

HAVANT BOROUGH COUNCIL
REF No - 18/00102/CMP

Title
EXISTING BLOCK PLAN

Project
RETENTION OF EXISTING MIXED USE B2
INDUSTRIAL PROCESSING & B8 STORAGE &
DISTRIBUTION OF PALLETS WITH PROPOSED
FORMATION OF 5 NOISE INSULATING WORK
STATIONS WITHIN EXISTING OPEN FRONTED
WORKSHOP BUILDING
THE PALLET YARD
PALK ROAD
HAVANT HANTS
PO9 1NL

Client
PREMIER PALLET SUPPLIES LTD

Drawn by	R Hollands (GROVE DESIGN UK)
Date	March 2019
Scale	1 : 250 @ A3
Drawing No	19-03-GD-224-01A
Amendments	(A)Notes, description amends