


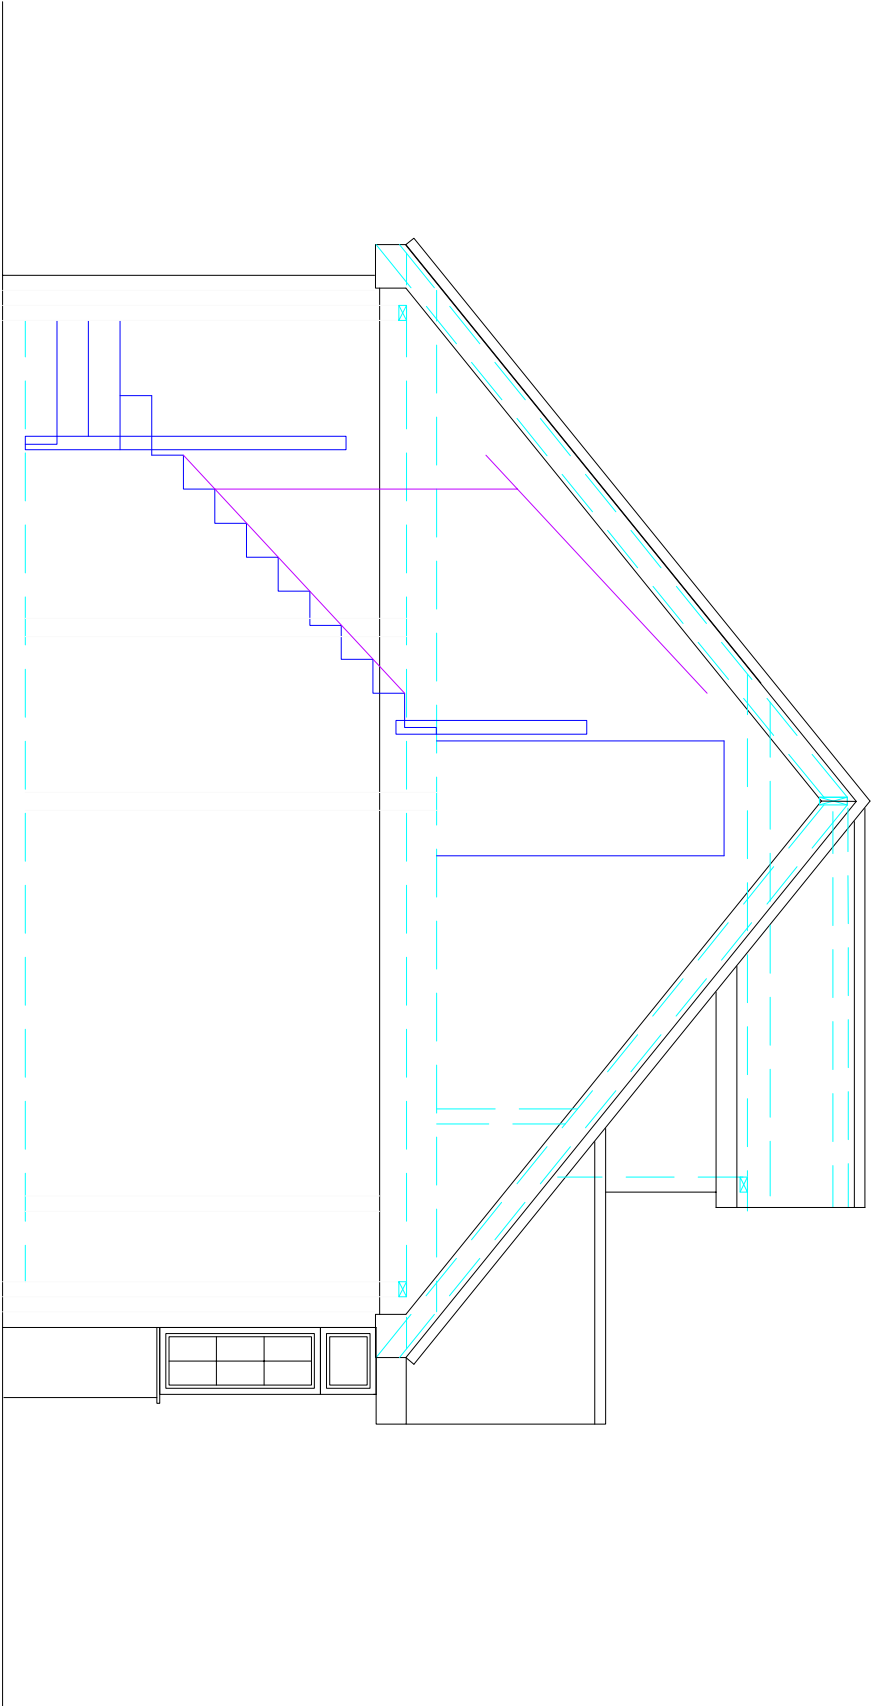

SECTION THROUGH
SCALE 1:50

MR GIBBS 8 WESTBROOK GROVE PURBROOK PO7 5HX	DRAWING NUMBER: 105 (rev a)	DATE 11/12/18
	TITLE: SECTION THROUGH	SCALE 1:50