


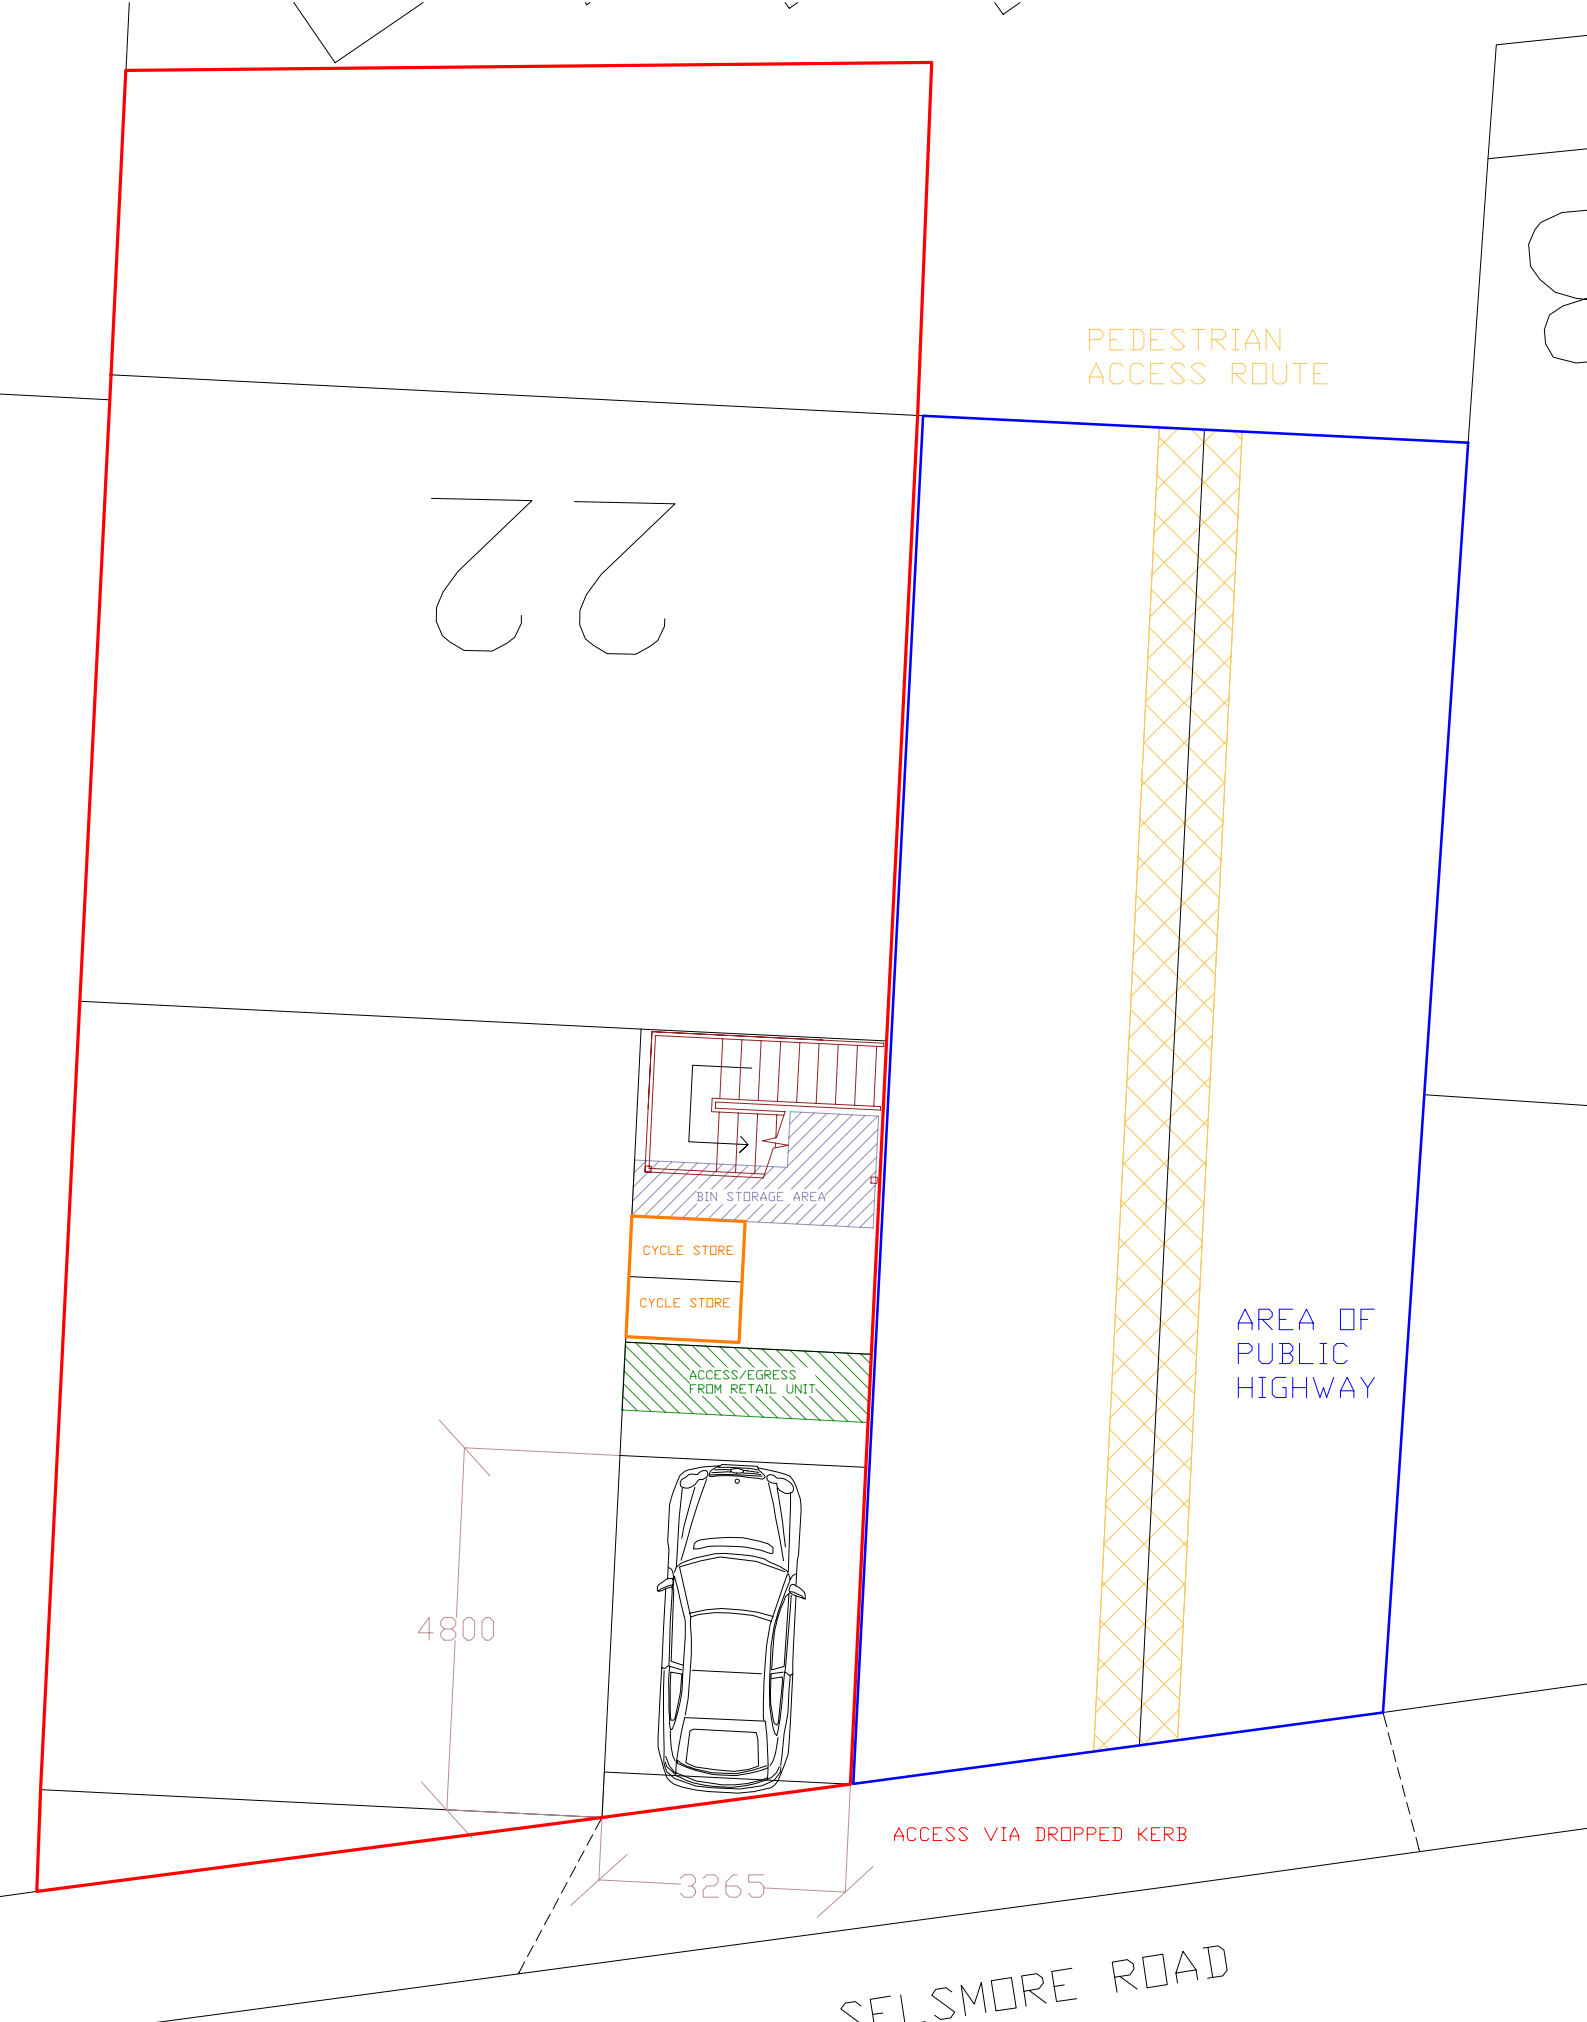

22

PEDESTRIAN
ACCESS ROUTE

BIN STORAGE AREA

CYCLE STORE

CYCLE STORE

ACCESS/EGRESS
FROM RETAIL UNIT

4800

3265

ACCESS VIA DROPPED KERB

AREA OF
PUBLIC
HIGHWAY

SELSMORE ROAD

Project:
22 Mengham Road, Hayling Island,
Hampshire, PO11 9BH

Drawing no: 38386
SCALE 1:100 @A4

