


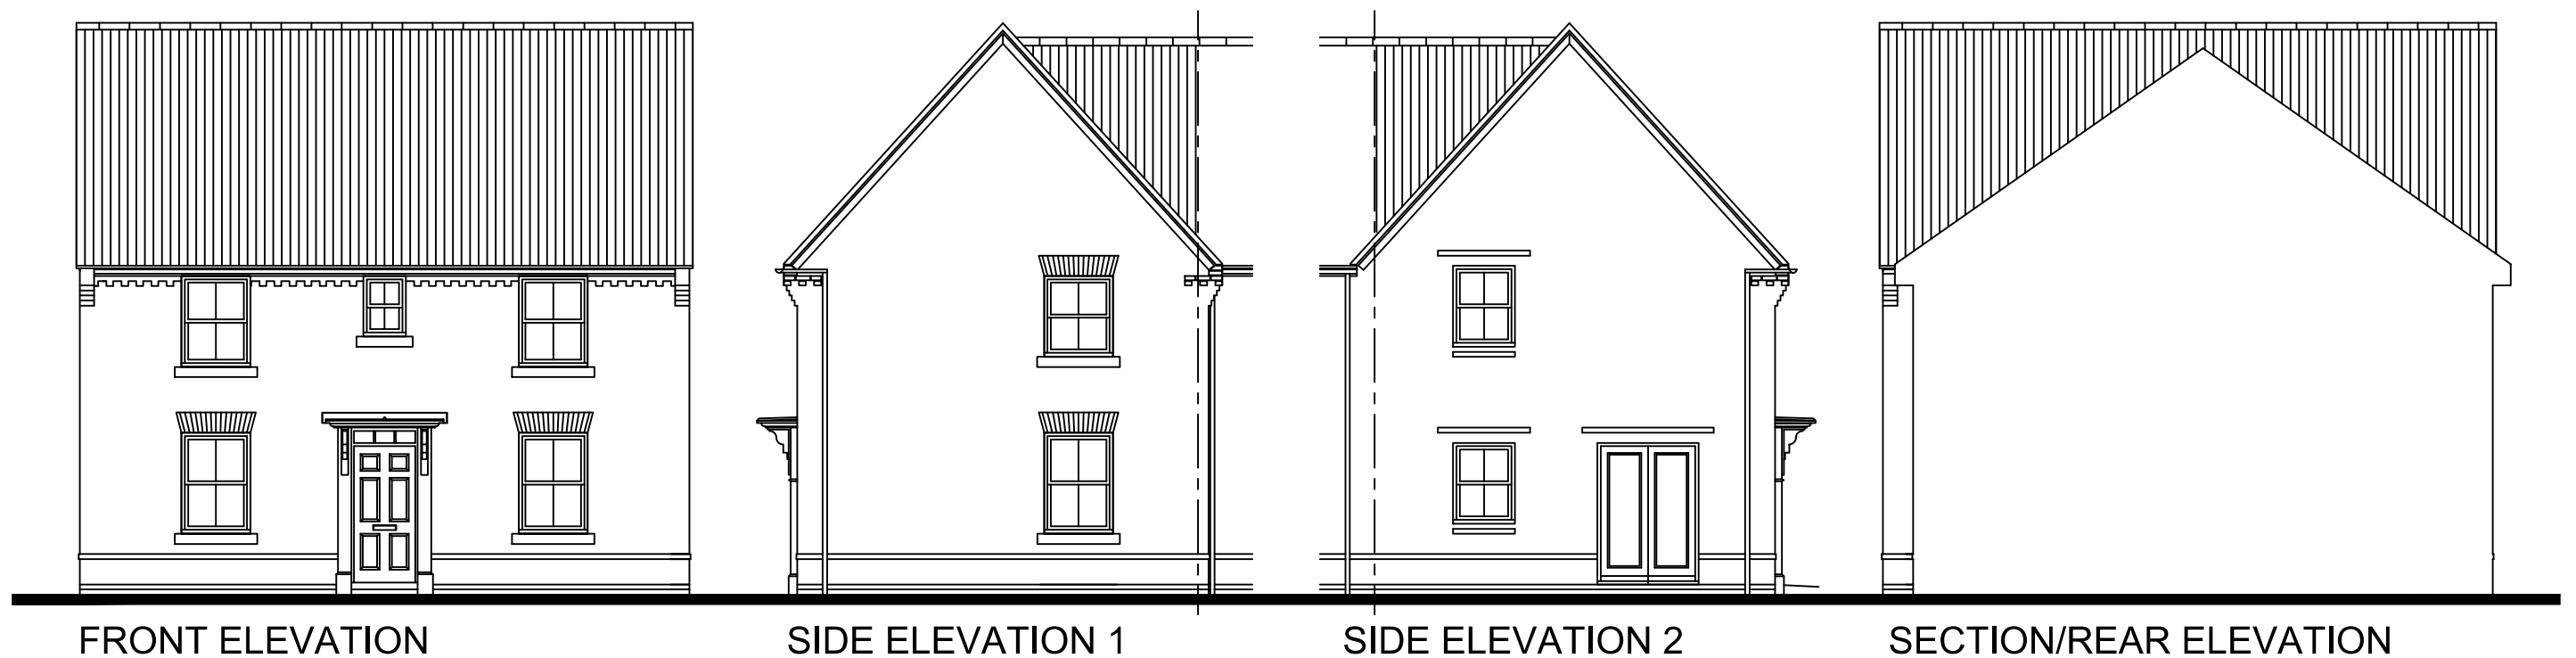


FRONT ELEVATION


SIDE ELEVATION 1

SIDE ELEVATION 2

SECTION/REAR ELEVATION

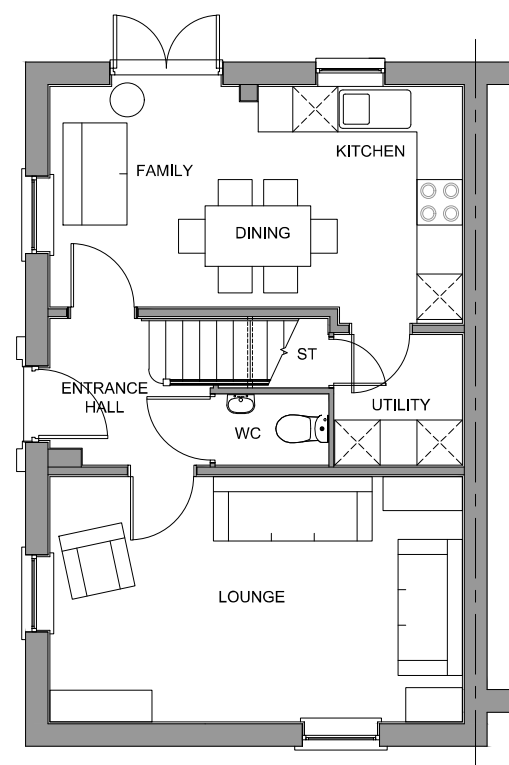

GROUND FLOOR PLAN

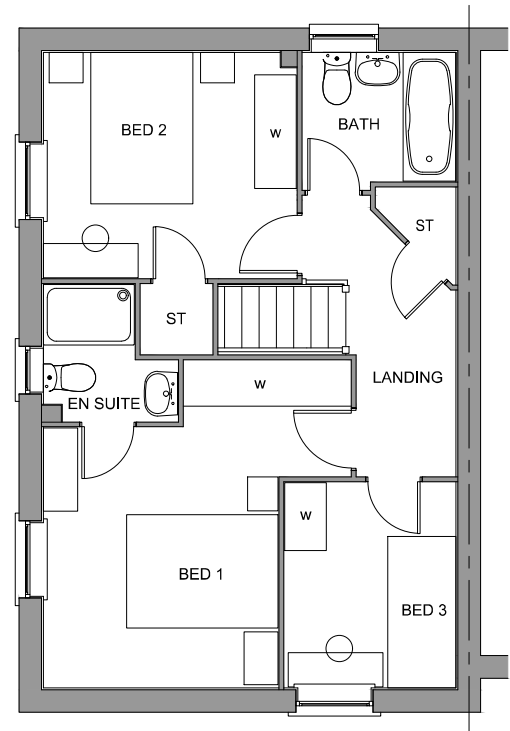

FIRST FLOOR PLAN

PLOT NUMBERS:
AS: 181, 234, 304, 309, 313
OPP: 246, 254, 271, 297, 312

NOTE: ALL FLUES, METERS & EXTRACT
POSITIONS TO BE CONFIRMED.

SOLAR PANELS TYPE, SIZE & ORIENTATION
TO BE AGREED. PLOT SPECIFIC

HADLEY (P341-E-7)
BEDROOM ALLOCATION 3B/5P
2 STOREY
FLOOR AREA: 1001sqft/93.0m² (GIFA)



HADLEY (P341-E-7) - PLANS & ELEVATIONS 1:100 @ A3