


O.S 1:1,250 SCALE

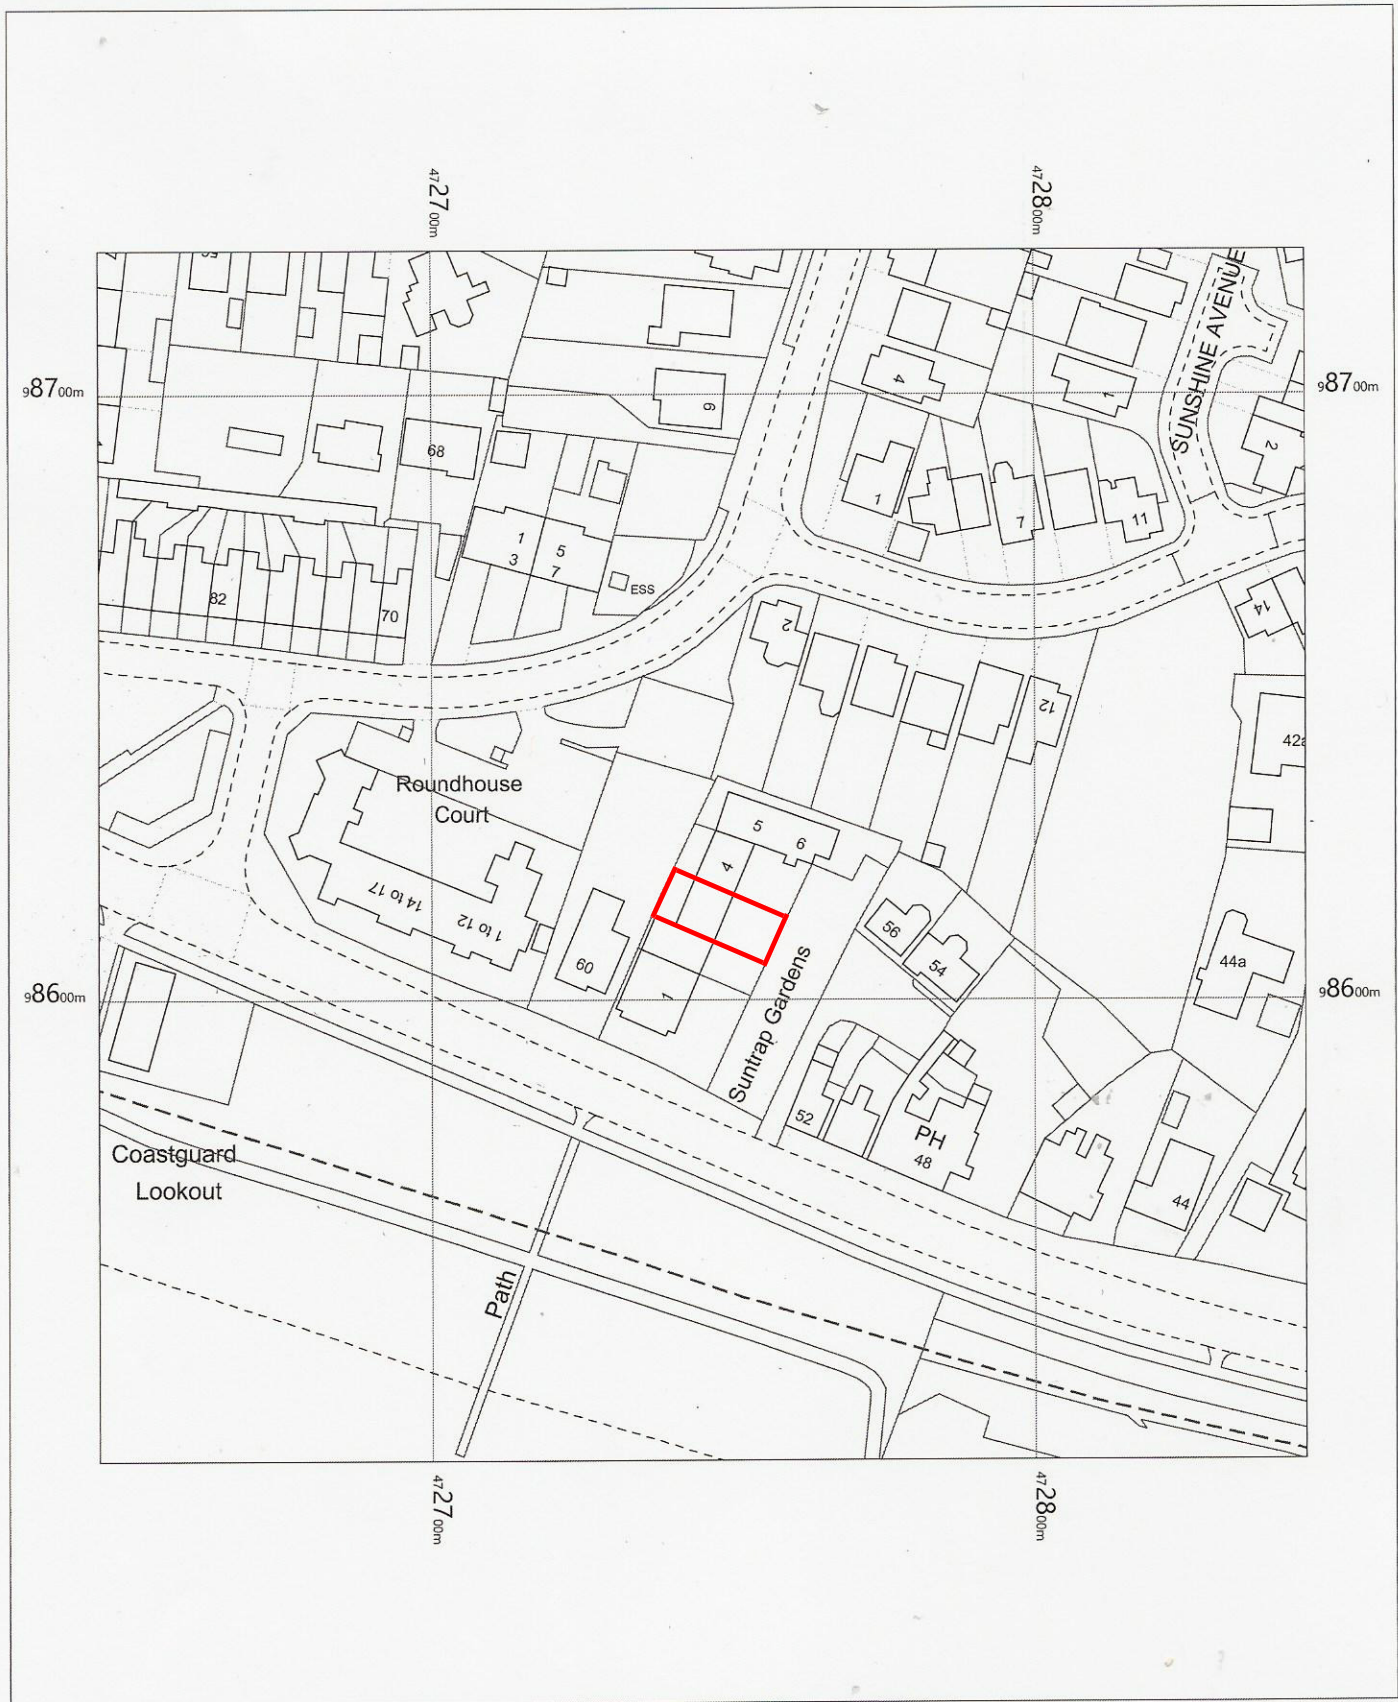

3 Suntrap Gardens,
Hayling Island,
PO11 9EL

OS MasterMap 1250/2500/10000 scale
Friday, April 12, 2019, ID: UPT-00793010
www.themapshop.co.uk

1:1250 scale print at A4, Centre: 472745 E, 98624 N



The Map Shop
Upton upon Severn
www.themapshop.co.uk

TEL: 01684 593146