


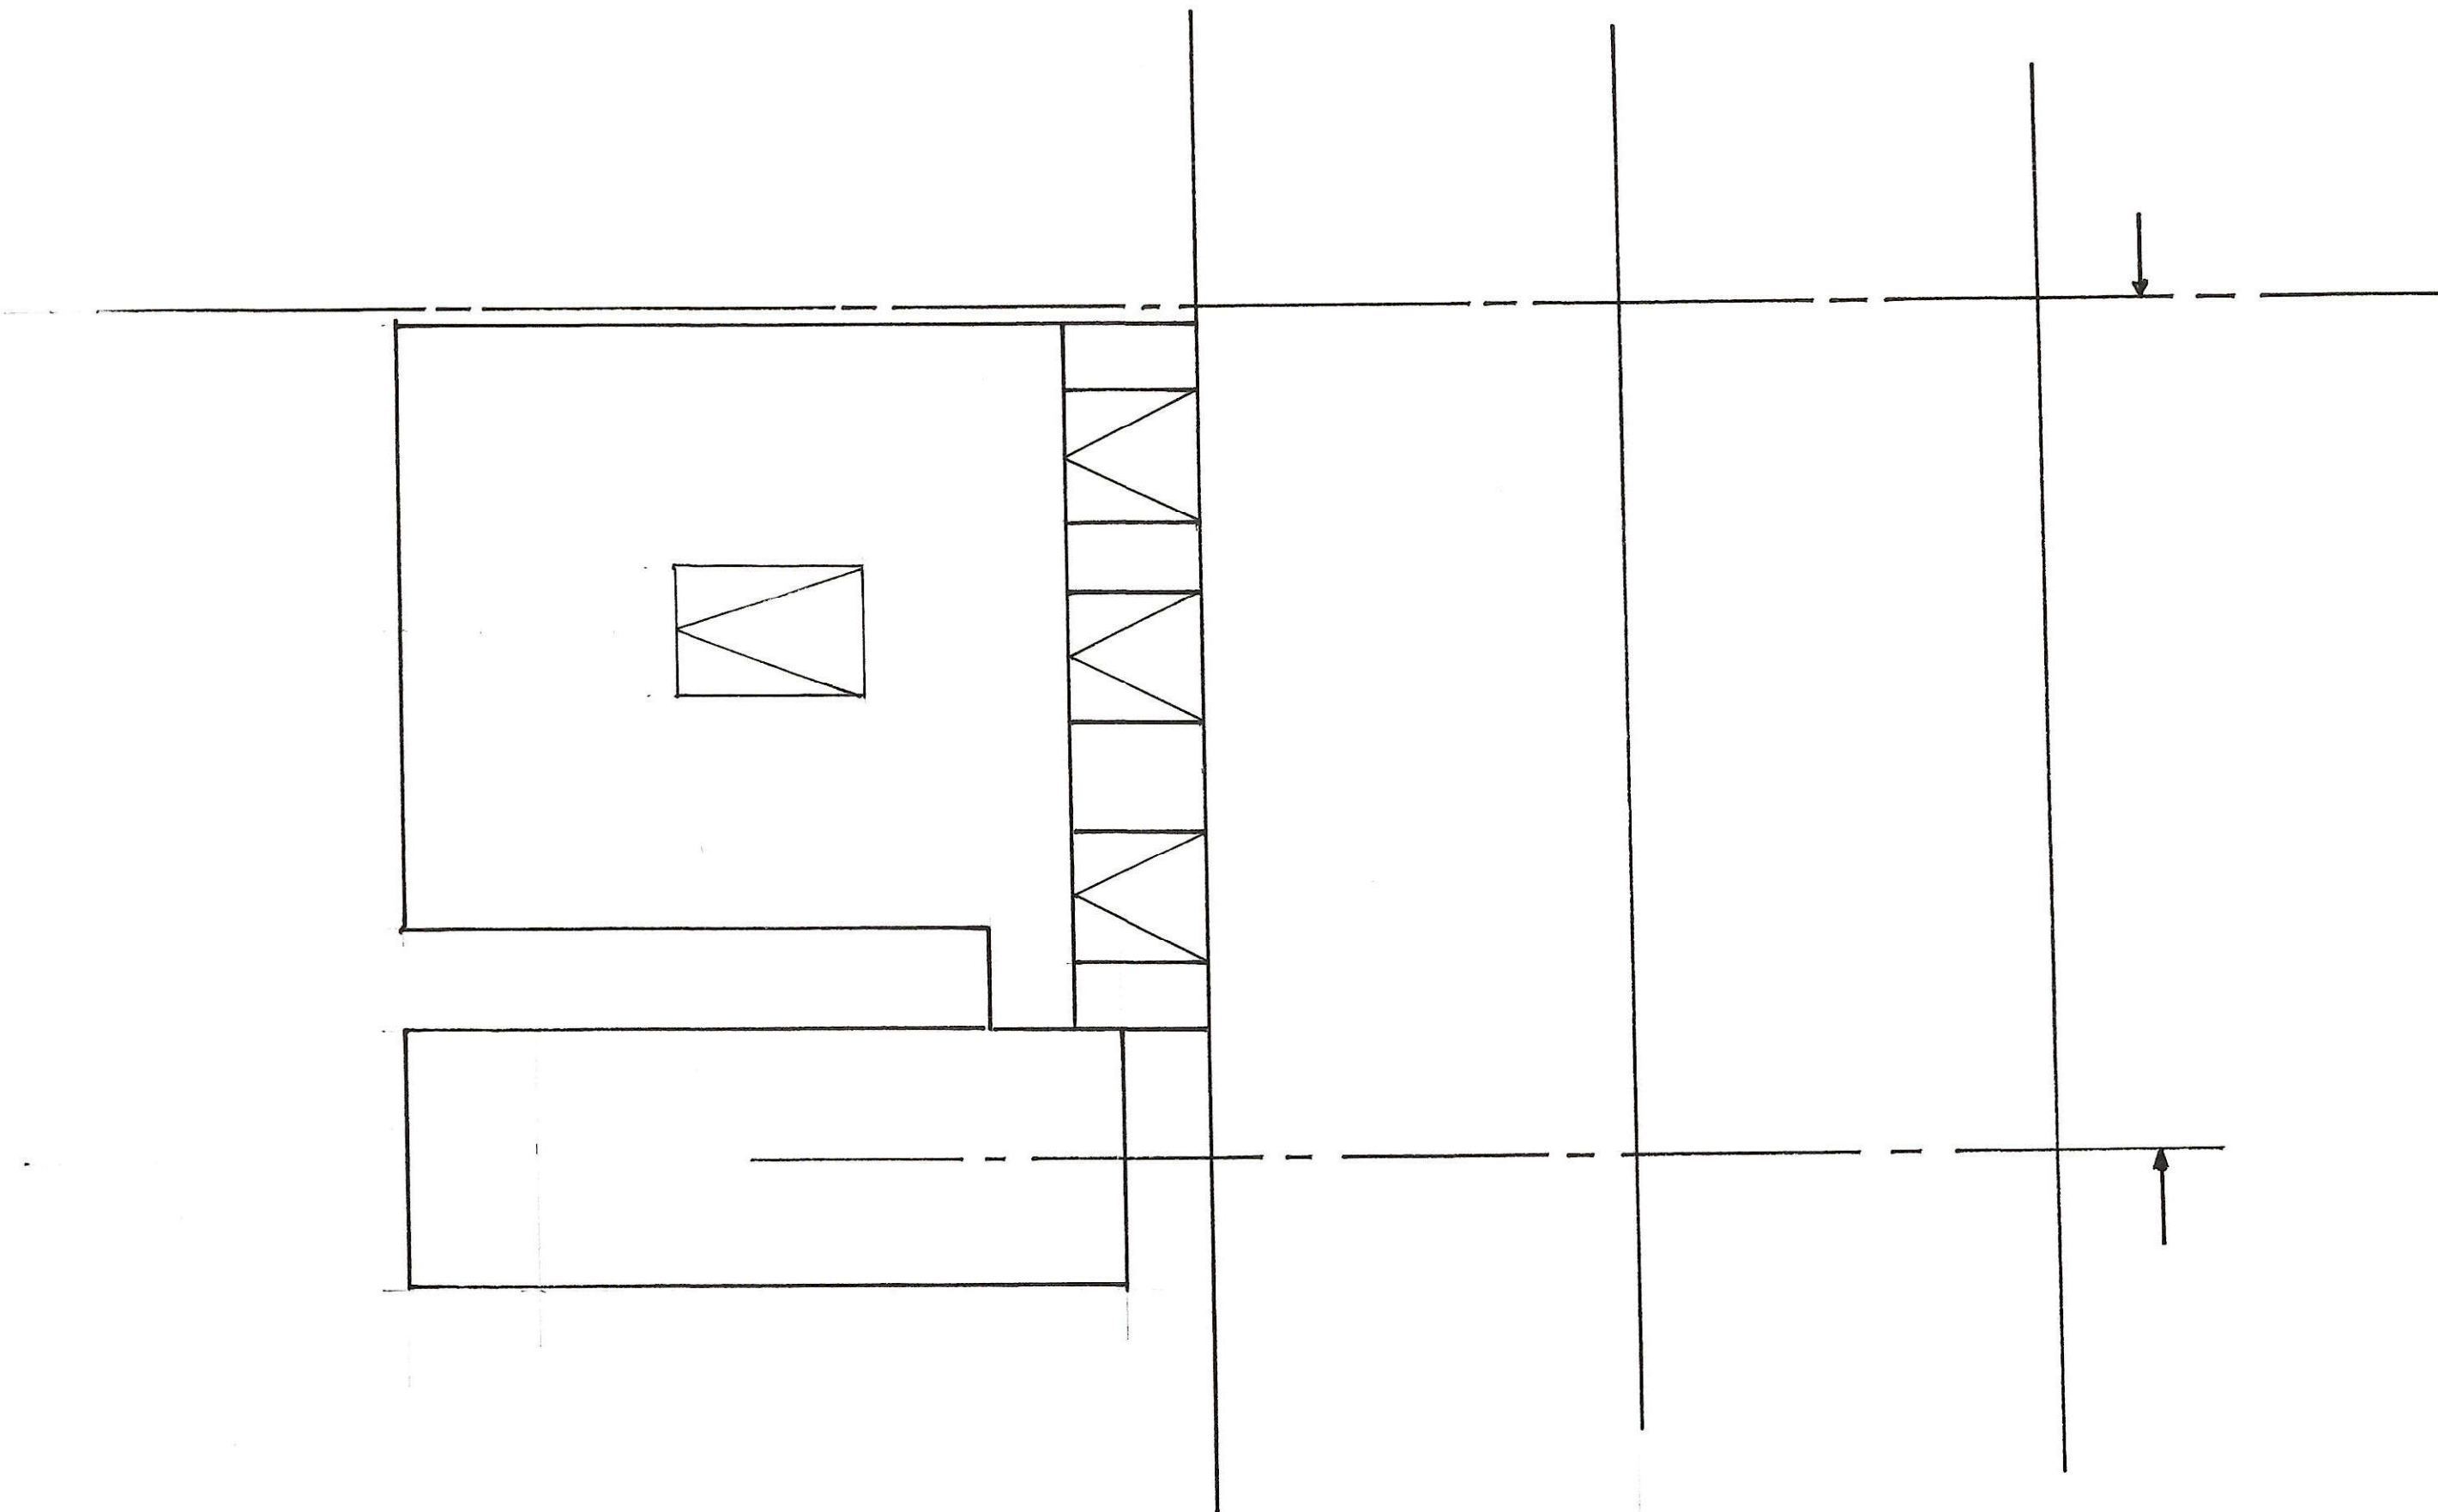

48 WINCHFIELD CRESCENT, BEDHAMPTON
PROPOSED ROOF

DEG No P04
Rev A
Scale 1:50