


NORTH

EAST

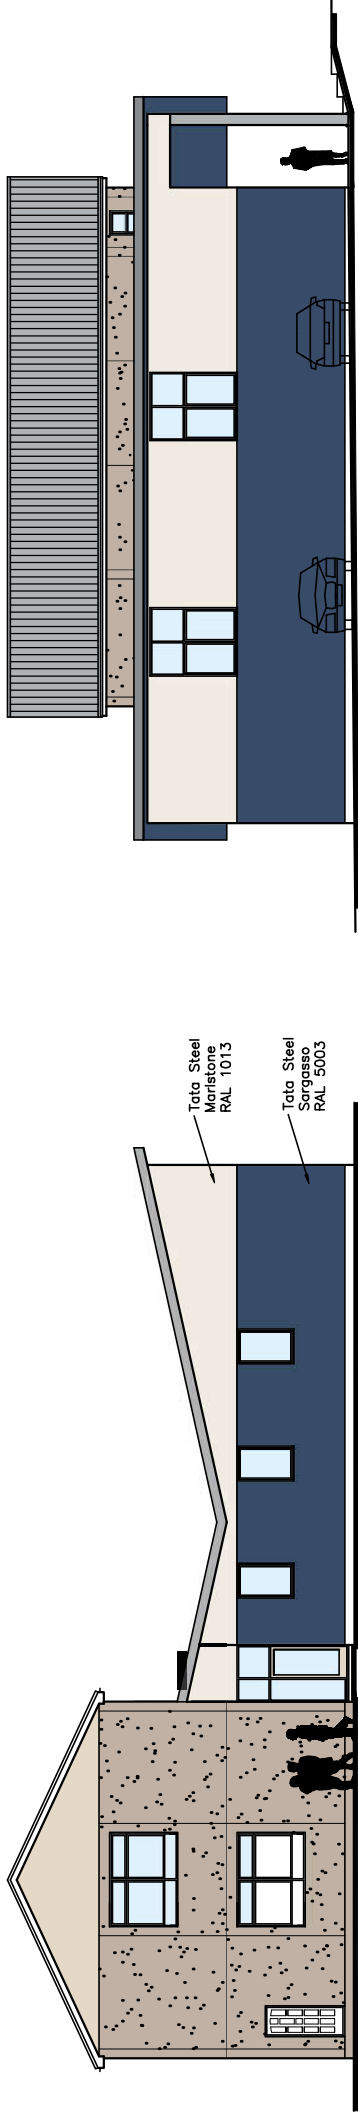

SOUTH

WEST

Tata Steel
Marlstone
RAL 1015

Tata Steel
Sorgasso
RAL 5003

CAD

Critchley Architecture And Design Ltd.
Contact: 02392 474 919 | info@caad.online

The Old Brewery, 15E South Street, Havant, PO9 1BU



PROPOSED MATERIALS

Revisions	a) Note/Date/Initial
b)	
c)	
d)	

Bethel Evangelical
Church
441 Dunsbury Way
Havant
PO9 5BD

Scale A1=1:50, A3=1:100
Drawn SAR
Date 29/03/19

19016-5100

40m

30m

20m

10m