


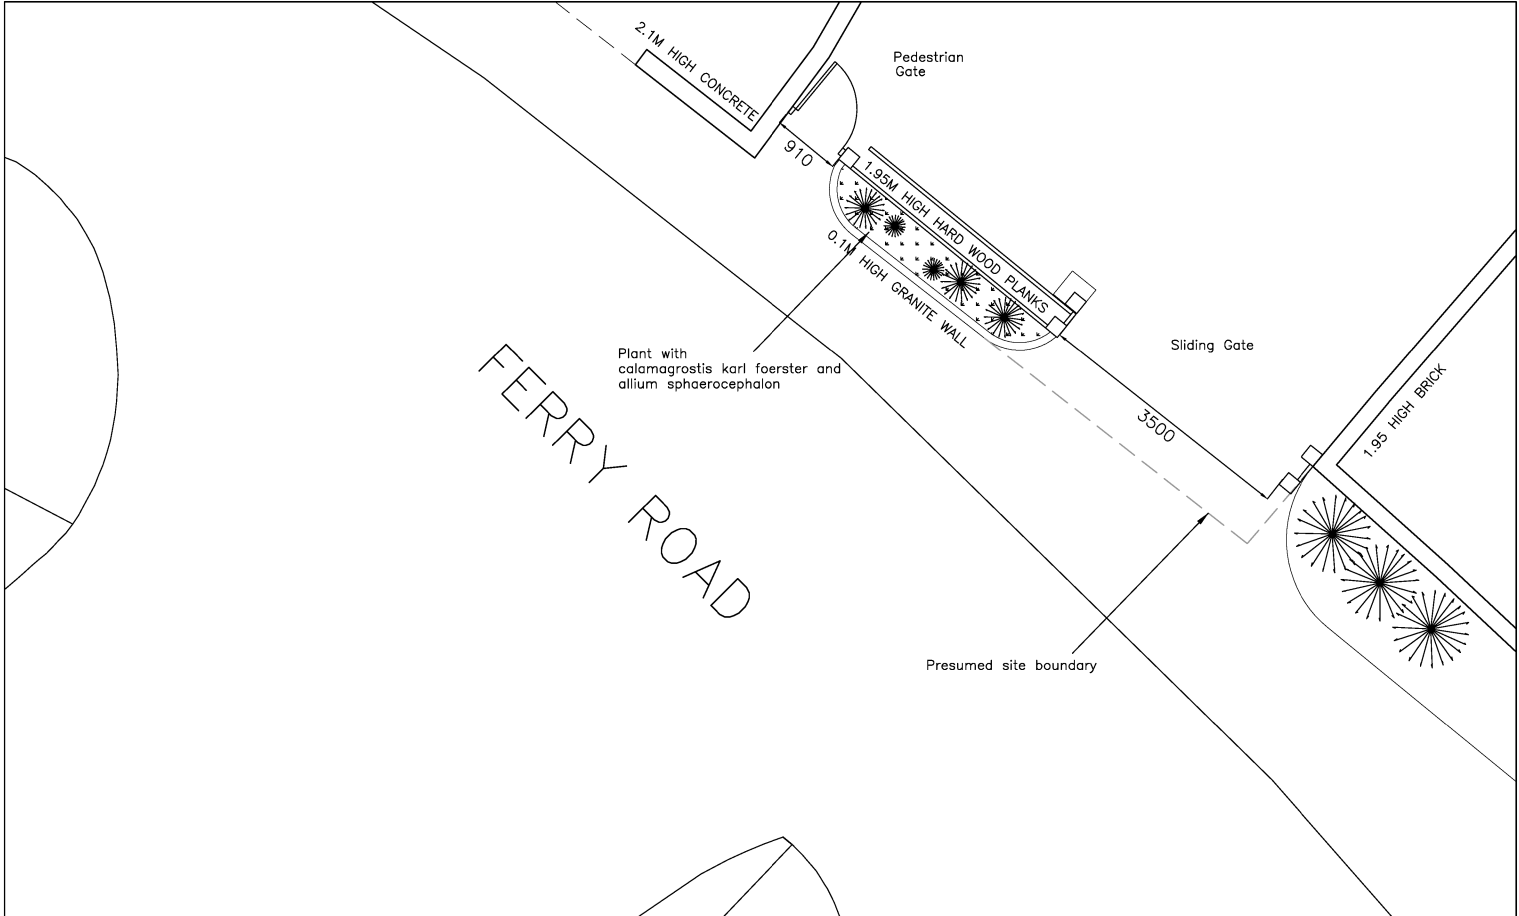

Sinah House Ferry Road Hayling Is.	PROPOSED ENTRANCE PLAN		 Critchley Architecture And Design Ltd. Contact: 02392 424 919 info@cad.co.uk The Old Brewery, 15 South Street, Havant, PO9 1BU		Scale A1=1:25, A3=1:50 Drawn OS/JHL Date 30/10/18 1513-421	0
	Revisions	a) Note/Date/Initial b) c) d)				