Planting Schedule

Trees


Species Name	Girth	Height	Density	Specification	No
Euonymus europaeus		60-80cm	0.5Ctr Double Staggered at 0.5m offset	Bushy :BR	457No
Crataegus monogyna		60-80cm	0.5Ctr Double Staggered at 0.5m offset	Bushy :BR	570No
Crataegus laevigata		100-150cm	3/m²	Multi-Stemmed :BR	47No
Carpinus betulus	12-14cm	350-425cm	Counted	Heavy Standard :Clear Stem 175-200 :RB	16No
Acer campestre	12-14cm	350-425cm	Counted	Heavy Standard :Clear Stem 175-200 :RB	7No
Malus sylvestris	12-14cm	350-425cm	Counted	Heavy Standard :Clear Stem 175-200 :RB	16No
Salix alba	12-14cm	350-425cm	Counted	Heavy Standard :Clear Stem 175-200 :RB	1No
Betula pendula 'Youngii'	12-14cm	350-425cm	Counted	Heavy Standard :Clear Stem 175-200 :RB	1No
Betula nigra	12-14cm	350-425cm	Counted	Heavy Standard :Clear Stem 175-200 :RB	6No
Acer campestre 'Streetwise'	12-14cm	350-425cm	Counted	Heavy Standard :Clear Stem 175-200 :RB	8No
Crataegus laevigata	12-14cm	350-425cm	Counted	Heavy Standard :Clear Stem min. 200 :RB	7No
Sorbus torminalis	12-14cm	350-425cm	Counted	Heavy Standard :Clear Stem 175-200 :RB	1No
Sorbus aucuparia 'Sheerwater Seedling'	12-14cm	350-425cm	Counted	Heavy Standard :Clear Stem 175-200 :RB	10No
Rhamnus cathartica	12-14cm	350-425cm	Counted	Heavy Standard :Clear Stem 175-200 :RB	1No
Sorbus aucuparia	12-14cm	350-425cm	Counted	Heavy Standard :Clear Stem 175-200 :RB	4No
Sorbus aria	12-14cm	350-425cm	Counted	Heavy Standard :Clear Stem 175-200 :RB	7No
Carpinus betulus 'Frans Fontaine'	14-16cm	400-450cm	Counted	Extra Heavy Standard :Clear Stem 175-200 :RB	9No
Quercus robur	16-18cm	400-450cm	Counted	Extra Heavy Standard :Clear Stem min. 200 :RB	5No
Betula nigra	16-18cm	400-450cm	Counted	Extra Heavy Standard :Clear Stem min. 200 :RB	5No
Crataegus monogyna	14-16cm	425-600cm	Counted	Extra Heavy Standard :Clear Stem 175-200 :RB	14No
Crataegus prunifolia	14-16cm	425-600cm	Counted	Extra Heavy Standard :Clear Stem 175-200 :RB	6No
Prunus padus	14-16cm	425-600cm	Counted	Extra Heavy Standard :Clear Stem 175-200 :RB	7No
Tilia cordata	14-16cm	425-600cm	Counted	Extra Heavy Standard :Clear Stem 175-200 :RB	8No
Fagus sylvatica	14-16cm	425-600cm	Counted	Extra Heavy Standard :Clear Stem 175-200 :RB	3No
Prunus serrula	14-16cm	425-600cm	Counted	Extra Heavy Standard :Clear Stem min. 200 :RB	7No
Betula pubescens	14-16cm	425-600cm	Counted	Extra Heavy Standard :Clear Stem 175-200 :RB	7No
Betula pendula	14-16cm	425-600cm	Counted	Extra Heavy Standard :Clear Stem 175-200 :RB	7No

Shrubs

Species Name	Height	Pot Size	Specification	Density	No
Abelia grandiflora 'Francis Mason'	40-60cm	3L	Bushy	4/m²	76No
Acer campestre	40-60cm		BR	0.5Ctr Double Staggered at 0.5m offset	123No
Aucuba japonica 'Rozannie'	40-60cm	3L	Bushy	4/m²	164No
Berberis thun. f. atropurpurea	30-40cm	3L	Bushy	4/m²	120No
Buxus sempervirens	30-40cm	3L	Bushy	0.3Ctr Double Staggered at 0.3m offset	96No
Carpinus betulus	40-60cm		BR	0.5Ctr Double Staggered at 0.5m offset	123No
Carpinus betulus	60-80cm	5L	Branched	0.5Ctr Double Staggered at 0.4m offset	97No
Cornus sanguinea	40-60cm		Branched :BR	0.5Ctr Double Staggered at 0.5m offset	117No
Corylus avellana	80-100cm		Branched :BR	3/m²	28No
Cotoneaster suecicus 'Coral Beauty'	30-40cm	3L	Bushy	4/m²	214No
Crataegus monogyna	40-60cm		BR	0.5Ctr Double Staggered at 0.5m offset	601No
Deutzia gracilis 'Nikko'	40-60cm	3L	Bushy	4/m²	95No
Escallonia 'Apple Blossom'	40-60cm	3L	Bushy	4/m²	99No
Euonymus fortunei 'Emerald Gaiety'	20-30cm	3L	Bushy	4/m²	468No
Fuchsia 'Margaret'	30-40cm	3L	Bushy	4/m²	217No
Griselinia littoralis	80-100cm	5-7.5L	Branched :BR	0.5Ctr Double Staggered at 0.4m offset	467No
Hydrangea macrophylla 'Altona'	40-60cm	5L	Bushy	4/m²	133No
Hydrangea macrophylla 'Zebra'	40-60cm	5L	Bushy	4/m²	184No
Ilex aquifolium	80-100cm	5L	Bushy	3/m²	38No
Ligustrum vulgare	40-60cm		BR	0.5Ctr Double Staggered at 0.5m offset	123No
Lonicera nitida 'May Green'	30-40cm	3L	Bushy	4/m²	189No
Mahonia aquifolium 'Apollo'	30-40cm	3L	Bushy	4/m²	166No
Photinia fraseri 'Little Red Robin'	30-40cm	3L	Bushy	4/m²	239No
Pittosporum tenuifol. 'Golf Ball'	30-40cm	5L	Bushy	4/m²	302No
Pittosporum tenuifolium 'Tom Thumb'	30-40cm	3L	Bushy	4/m²	219No
Prunus laurocerasus	80-100cm	1m Trough	Ready made hedge	0.5Ctr Double Staggered at 0.4m offset	52No
Prunus spinosa	100-150cm		Branched :BR	3/m²	58No
Rosa canina	40-60cm		BR	0.5Ctr Double Staggered at 0.5m offset	123No
Salix caprea	80-100cm	15-20L	C	Counted	3No
Salix purpurea	80-100cm	15-20L	C	Counted	2No
Salvia officinalis 'Berggarten'	30-40cm	2L	Bushy	4/m²	221No
Sambucus nigra	40-60cm		Branched :BR	3/m²	35No
Sarcococca confusa	20-30cm	3L	Bushy	4/m²	278No
Sarcococca humilis	30-40cm	3L	Bushy	4/m²	42No
Skimmia japonica 'Fructo Alba'	30-40cm	3L	Bushy	4/m²	138No
Skimmia japonica reevesiana	30-40cm	3L	Bushy	4/m²	227No
Viburnum burkwoodii 'Anne Russell'	30-40cm	3L	Bushy	4/m²	158No
Viburnum davidii	30-40cm	3L	Bushy	4/m²	396No
Viburnum opulus	40-60cm		BR	0.5Ctr Double Staggered at 0.5m offset	123No
Viburnum tinus 'Eve Price'	80-100cm	5-7.5L	Branched :BR	0.5Ctr Double Staggered at 0.4m offset	607No
Weigela 'Mont Blanc'	40-60cm	3L	Bushy	4/m²	143No
Weigela 'Praecox Variegata'	40-60cm	3L	Bushy	4/m²	6No

Climbers

Species Name	Height	Pot Size	Specification	Density	No
Lonicera periclymenum	60-80cm	3L	Several Shoots	3/m²	28No

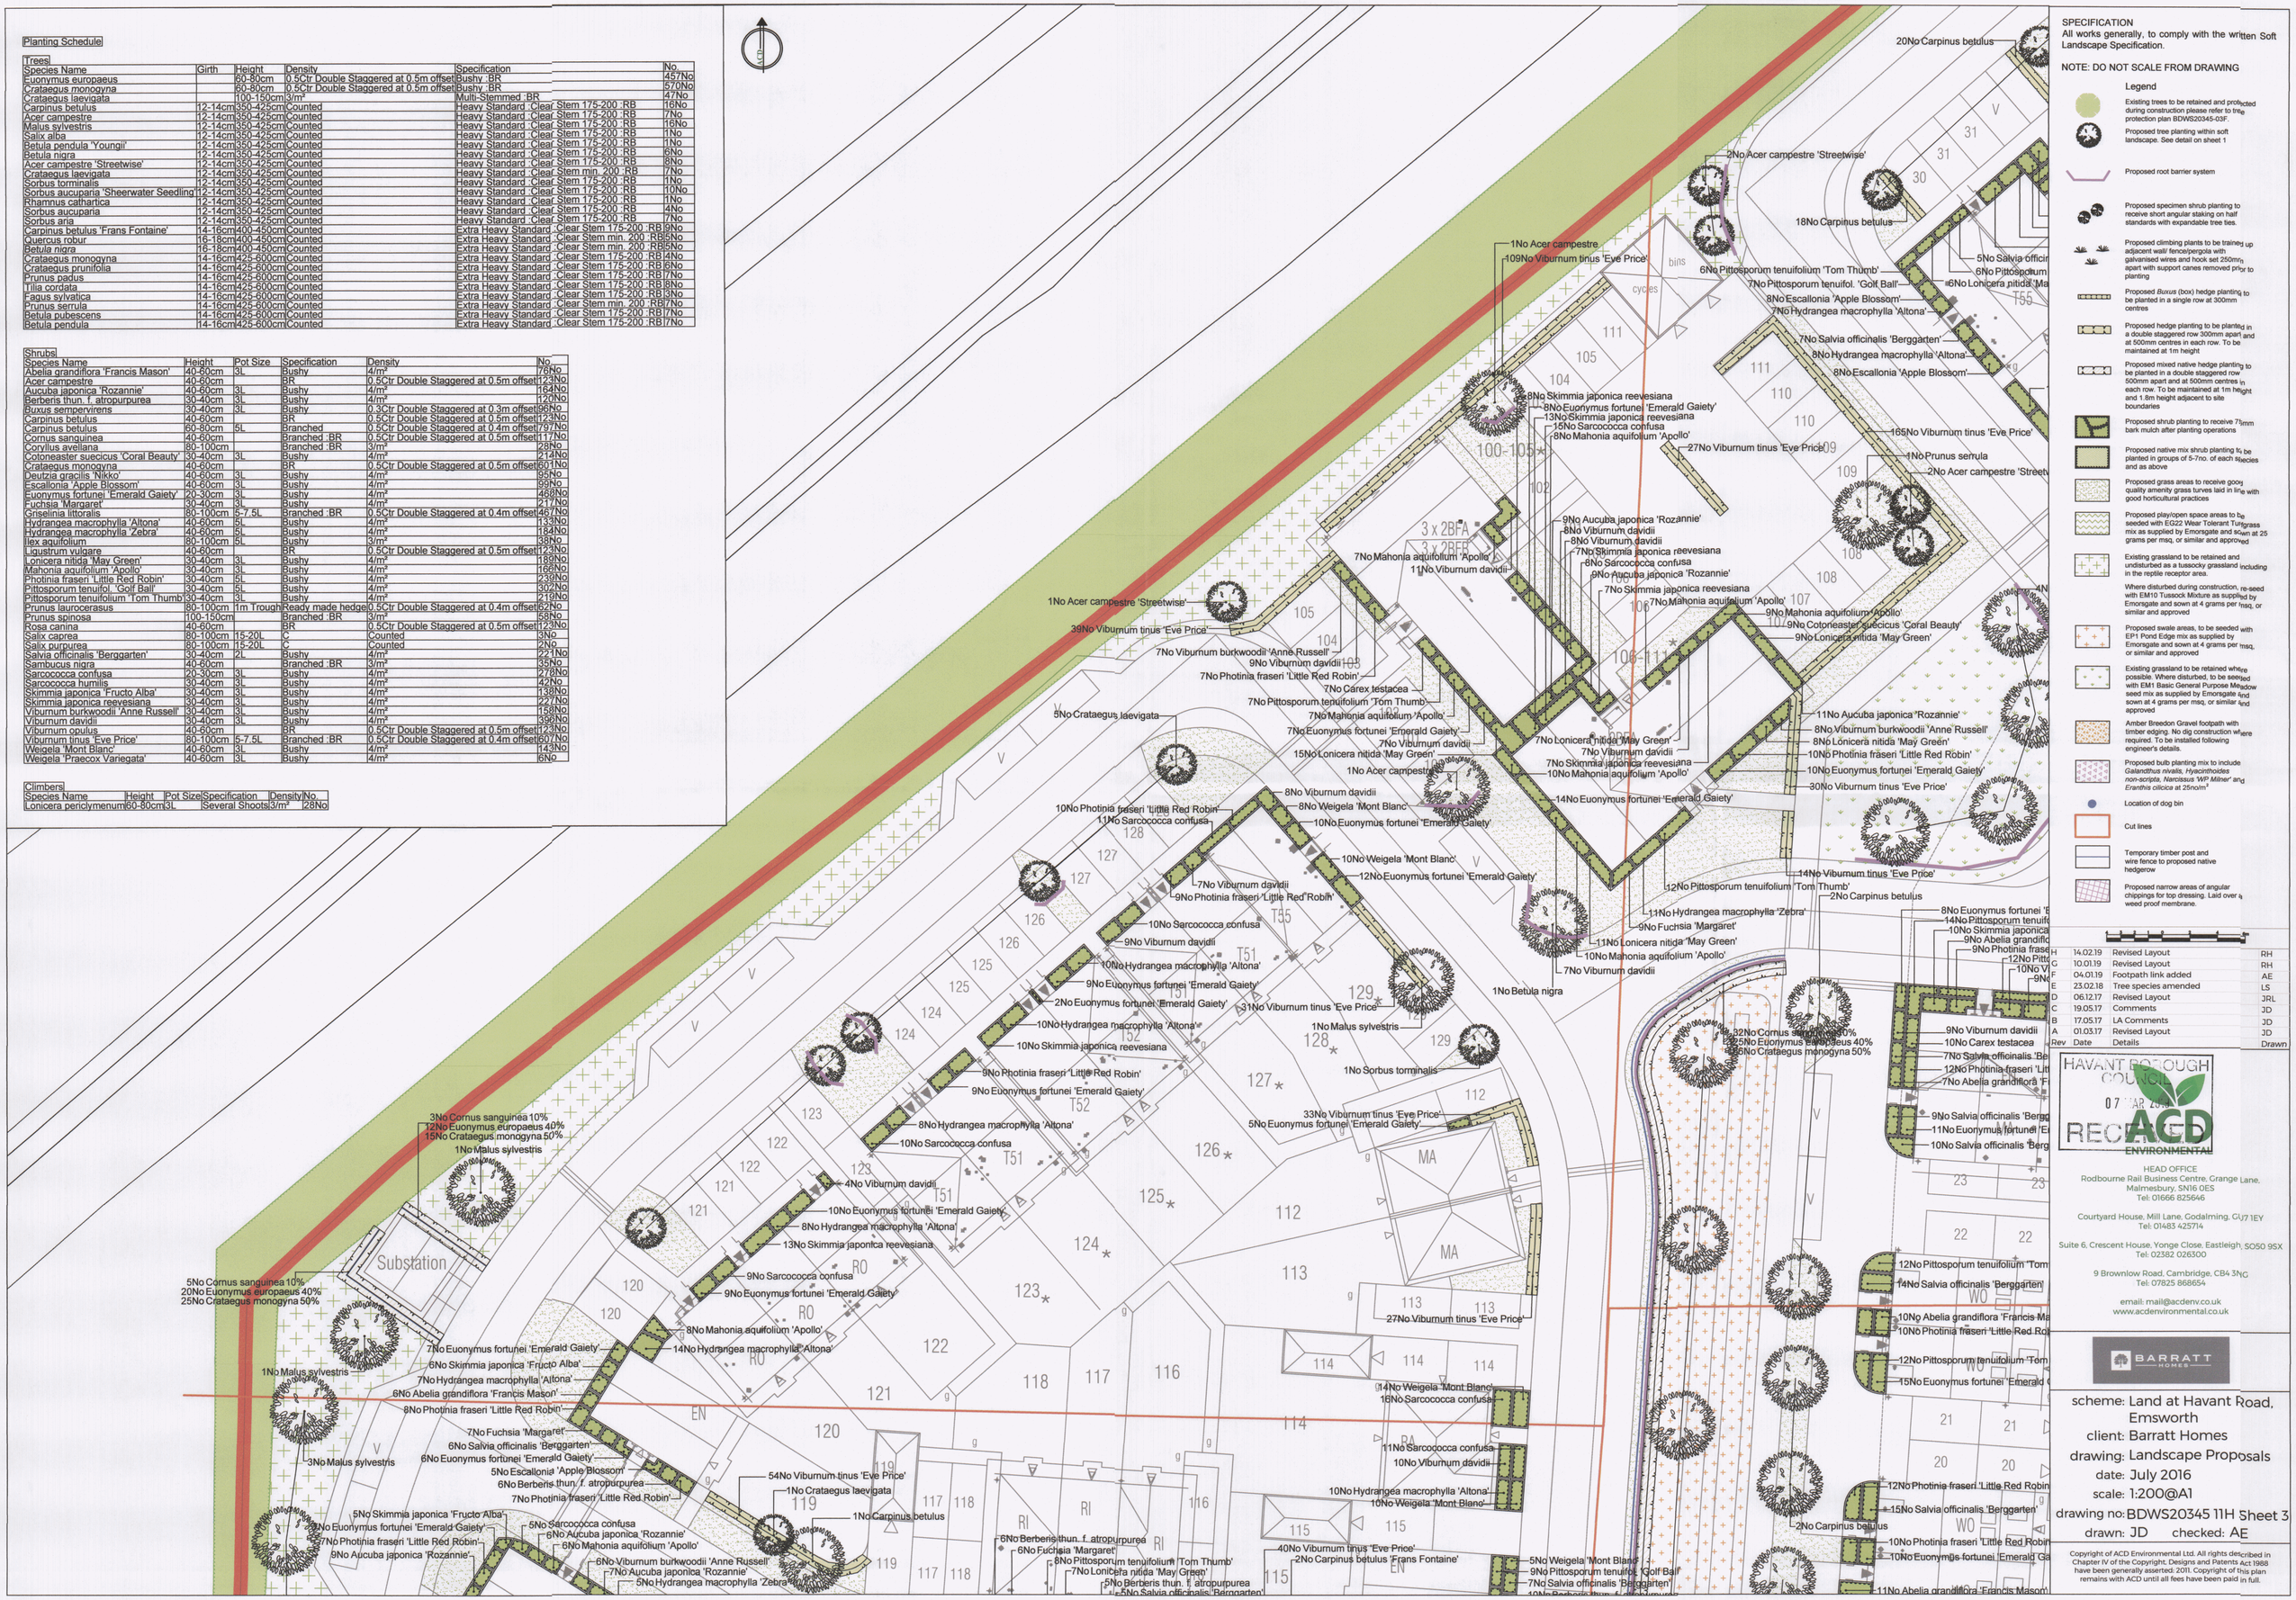

SPECIFICATION
All works generally, to comply with the written Soft Landscape Specification.

NOTE: DO NOT SCALE FROM DRAWING

Legend

- Existing trees to be retained and protected during construction please refer to tree protection plan BDWS20345-03F.
- Proposed tree planting within soft landscape. See detail on sheet 1
- Proposed root barrier system
- Proposed specimen shrub planting to receive short angular staking on half standards with expandable tree ties.
- Proposed climbing plants to be trained up adjacent wall/ fence/pergola with galvanised wires and hook set 250mm apart with support canes removed prior to planting
- Proposed *Buxus* (box) hedge planting to be planted in a single row at 300mm centres
- Proposed hedge planting to be planted in a double staggered row 300mm apart and at 500mm centres in each row. To be maintained at 1m height
- Proposed mixed native hedge planting to be planted in a double staggered row 500mm apart and at 500mm centres in each row. To be maintained at 1m height and 1.8m height adjacent to site boundaries
- Proposed shrub planting to receive 75mm bark mulch after planting operations
- Proposed native mix shrub planting to be planted in groups of 5-7no. of each species and as above
- Proposed grass areas to receive good quality amenity grass turves laid in line with good horticultural practices
- Proposed play/open space areas to be seeded with EG22 Wear Tolerant Turfgrass mix as supplied by Emorsgate and sown at 25 grams per msq, or similar and approved
- Existing grassland to be retained and undisturbed as a tussocky grassland including in the reptile receptor area.
- Where disturbed during construction, re-seed with EM10 Tussock Mixture as supplied by Emorsgate and sown at 4 grams per msq, or similar and approved
- Proposed swale areas, to be seeded with EP1 Pond Edge mix as supplied by Emorsgate and sown at 4 grams per msq, or similar and approved
- Existing grassland to be retained where possible. Where disturbed, to be seeded with EM1 Basic General Purpose Meadow seed mix as supplied by Emorsgate and sown at 4 grams per msq, or similar and approved
- Amber Breedon Gravel footpath with timber edging. No dig construction where required. To be installed following engineer's details.
- Proposed bulb planting mix to include *Galanthus nivalis, Hyacinthoides non-scripta, Narcissus 'WP Milner'* and *Eranthis cilicica* at 25no/m²
- Location of dog bin
- Cut lines
- Temporary timber post and wire fence to proposed native hedgerow
- Proposed narrow areas of angular chippings for top dressing. Laid over a weed proof membrane.

Rev	Date	Details	Drawn
H	14.02.19	Revised Layout	RH
G	10.01.19	Revised Layout	RH
F	04.01.19	Footpath link added	AE
E	23.02.18	Tree species amended	LS
D	06.12.17	Revised Layout	JRL
C	19.05.17	Comments	JD
B	17.05.17	LA Comments	JD
A	01.03.17	Revised Layout	JD

HAVANT BOROUGH COUNCIL
07 MAR 2019
RECEIVED

ACD ENVIRONMENTAL

HEAD OFFICE
Rodbourne Rail Business Centre, Grange Lane, Malmesbury, SN16 0ES
Tel: 01666 825646

Courtyard House, Mill Lane, Godalming, GU7 1EY
Tel: 01483 425714

Suite 6, Crescent House, Yonge Close, Eastleigh, SO50 9SX
Tel: 02382 026300

9 Brownlow Road, Cambridge, CB4 3NG
Tel: 07825 868654

email: mail@acdenv.co.uk
www.acdenvironmental.co.uk

BARRATT HOMES

scheme: Land at Havant Road, Emsworth
client: Barratt Homes
drawing: Landscape Proposals
date: July 2016
scale: 1:200@A1
drawing no: BDWS20345 11H Sheet 3
drawn: JD checked: AE

Copyright of ACD Environmental Ltd. All rights described in Chapter IV of the Copyright, Designs and Patents Act 1988 have been generally asserted. 2011. Copyright of this plan remains with ACD until all fees have been paid in full.