


**PROPOSED SINGLE STOREY REAR ADDITION.
18, GLADYS AVENUE, COWPLAIN, HANTS.
FOR MR & MRS HARRIS.**

NOTE CHECK ALL MEASUREMENTS ON SITE PRIOR TO THE COMMENCEMENT OF WORK:

WALLS TO BE FULLY BONDED TO THE EXISTING CAVITIES AND DAMP-PROOF COURSES TO BE MAINTAINED CONTINUOUS CLOSE ALL REVEALS WITH INSULATED CAVITY CLOSERS.

EXISTING SOIL VENT PIPE DRAIN RUN TO BE ESTABLISHED PRIOR TO COMMENCEMENT AND WHEN EXISTING DECKING HAS BEEN REMOVED

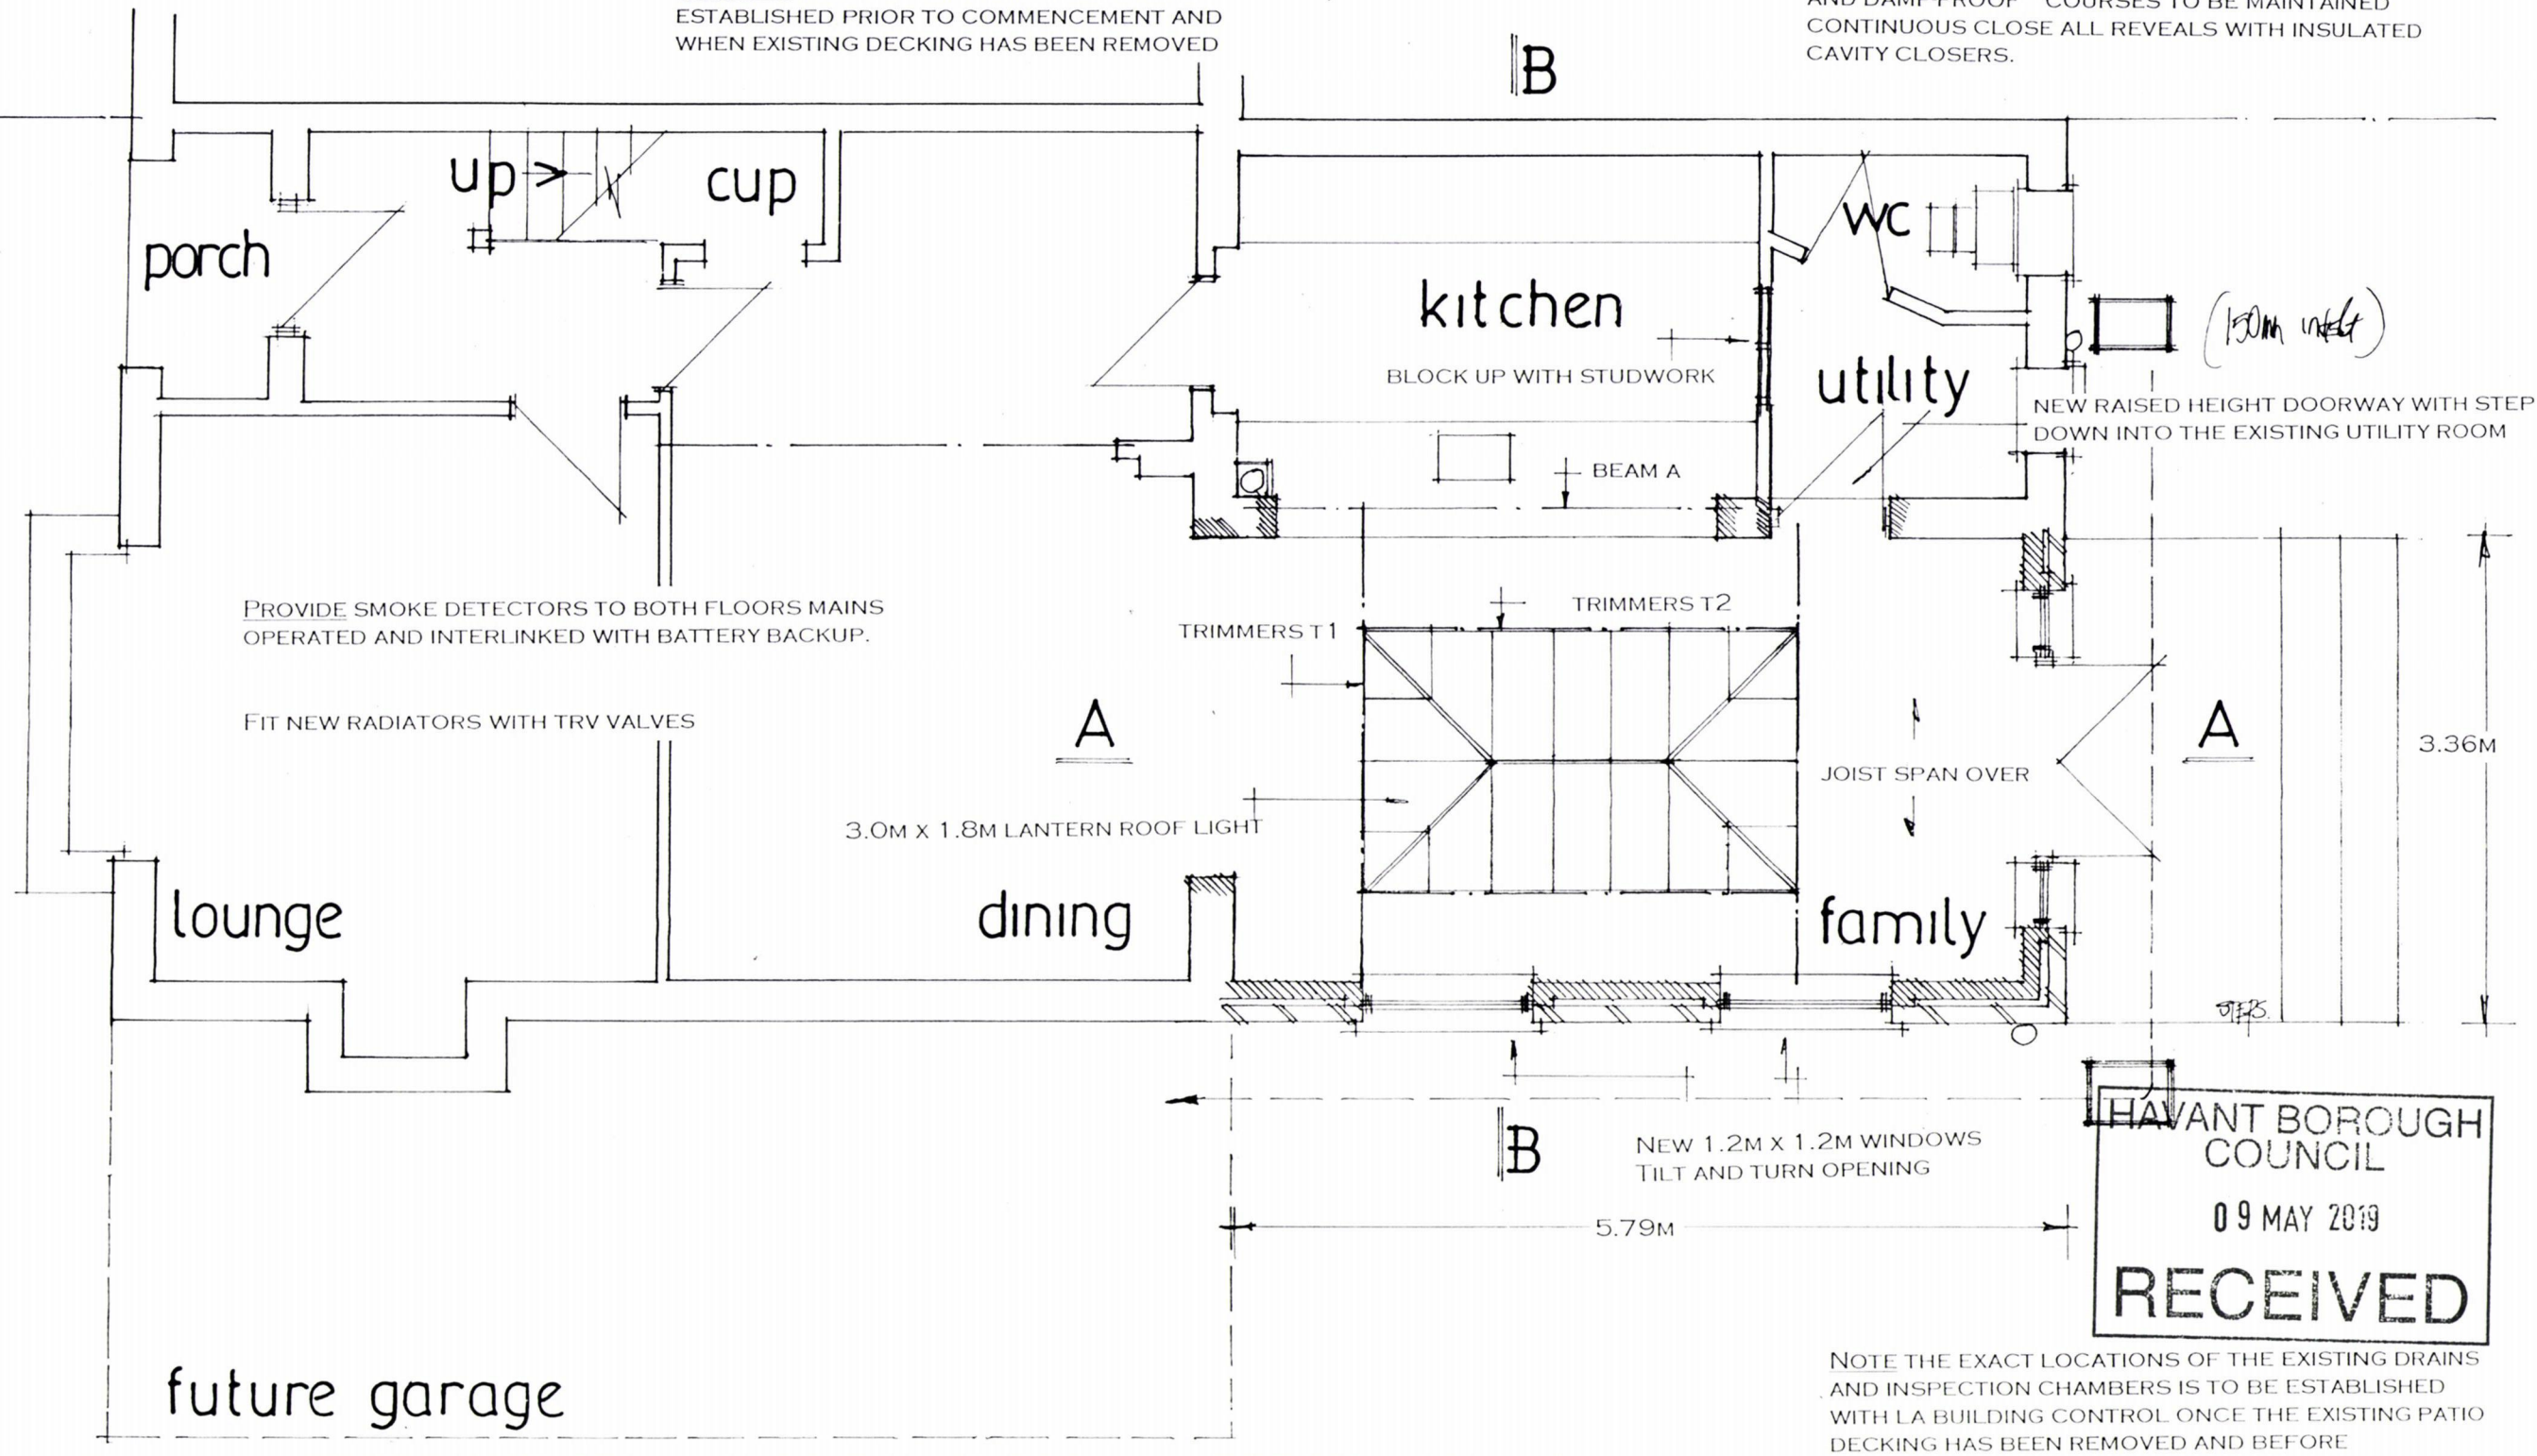

date april 2019
scale 1:50

PROPOSED GROUND FLOOR

PETER J. WALKER
ISLAND DESIGN
182 SEAFRONT, HAYLING ISLAND, HANTS
PO11 9AN
TEL : 02392467571