
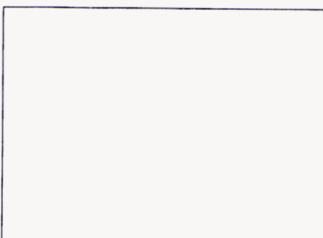
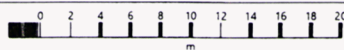


6 Maple Close

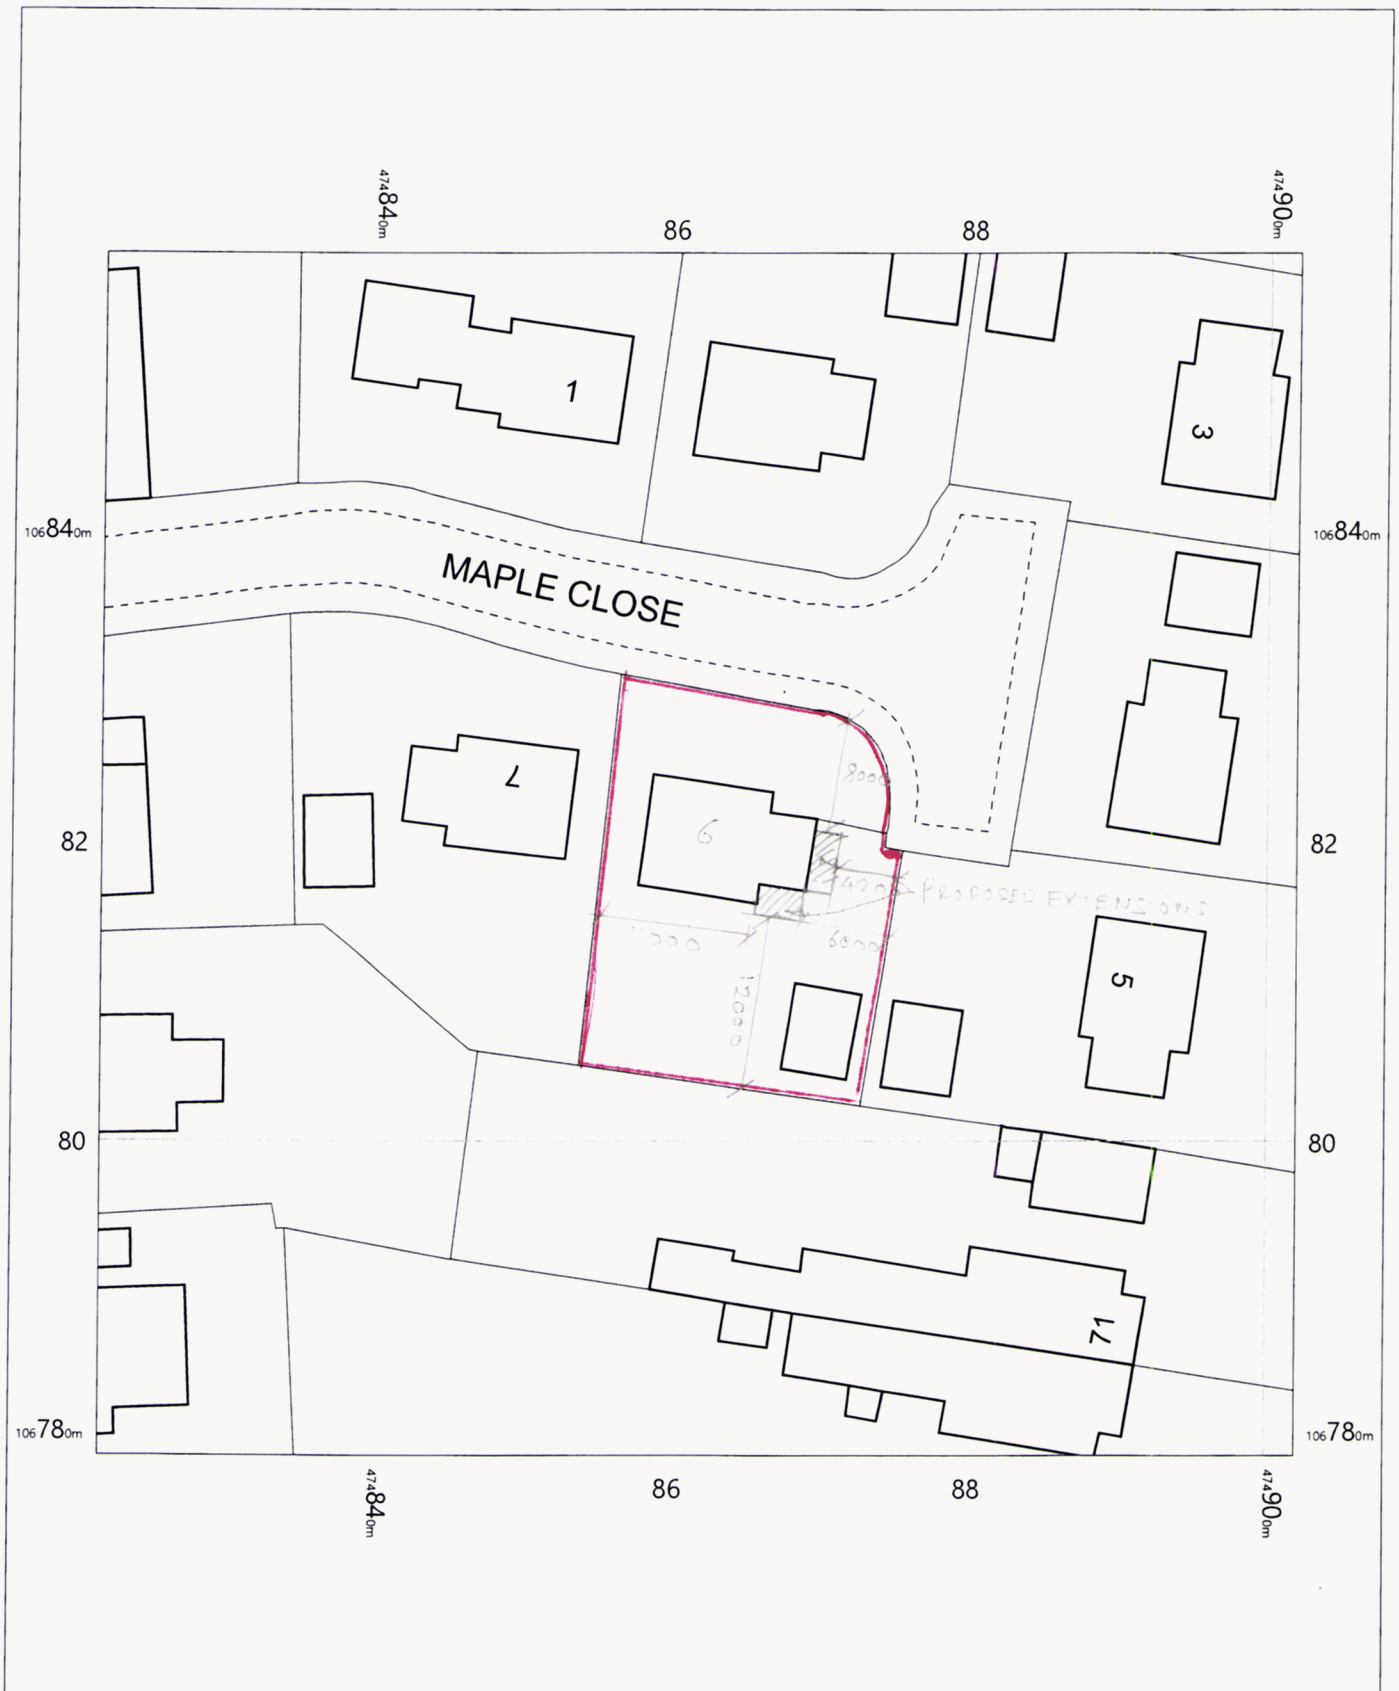

OS MasterMap 1250/2500/10000 scale
 Wednesday, February 6, 2019, ID: BLJT-00775777
www.planningapplicationmaps.co.uk

1:500 scale print at A4, Centre: 474862 E, 106819 N

©Crown Copyright Ordnance Survey. Licence no. 100051661

