



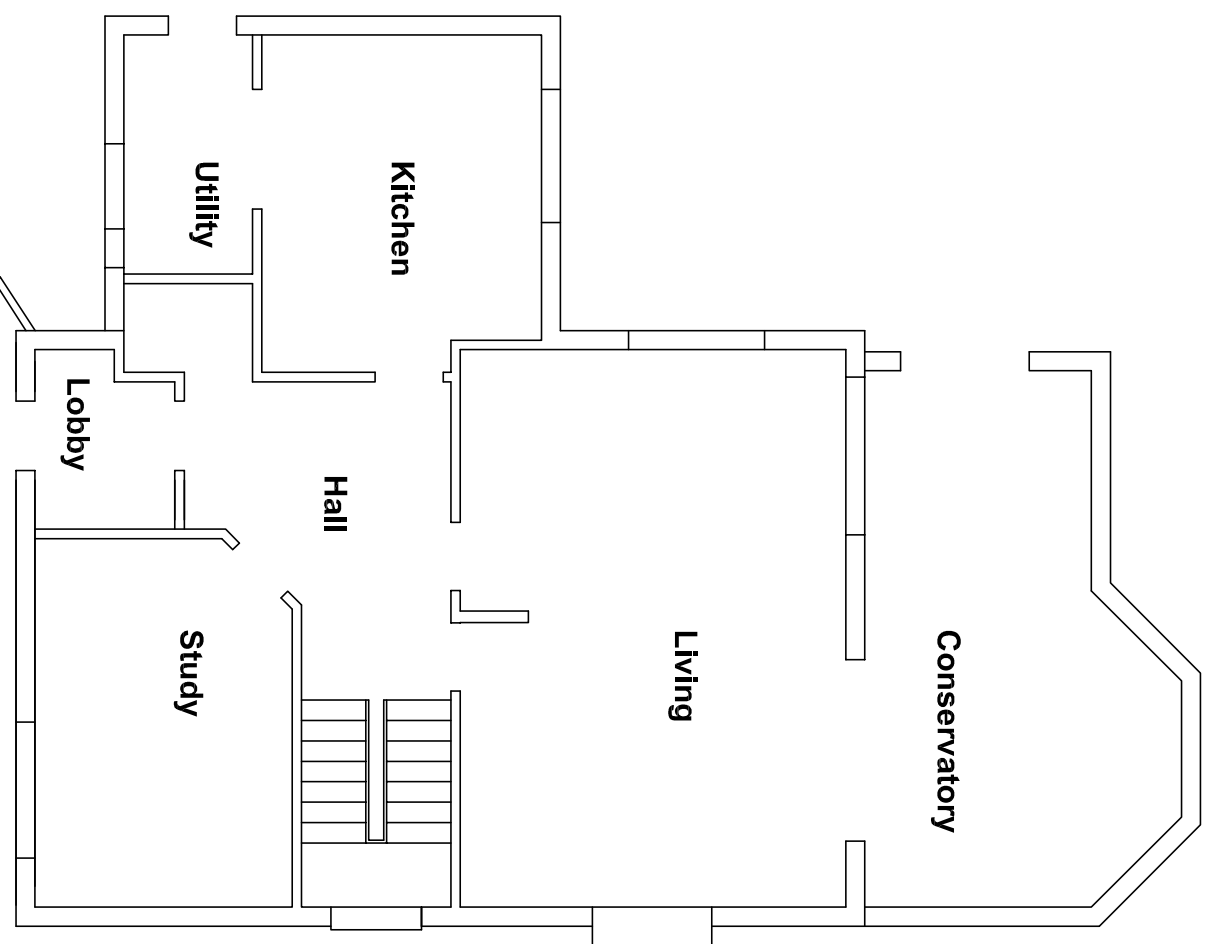




Existing Ground



Existing First

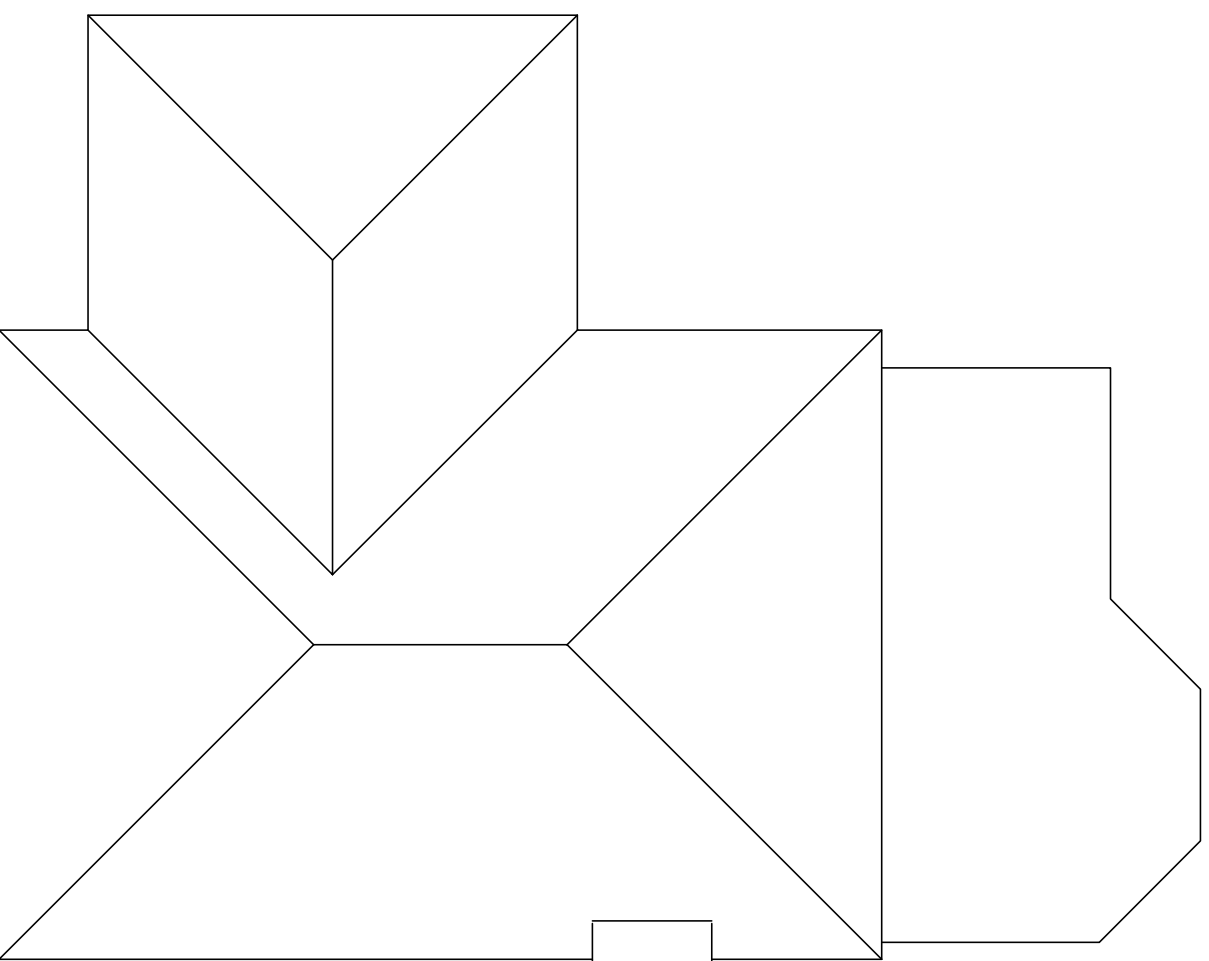

Existing Roof

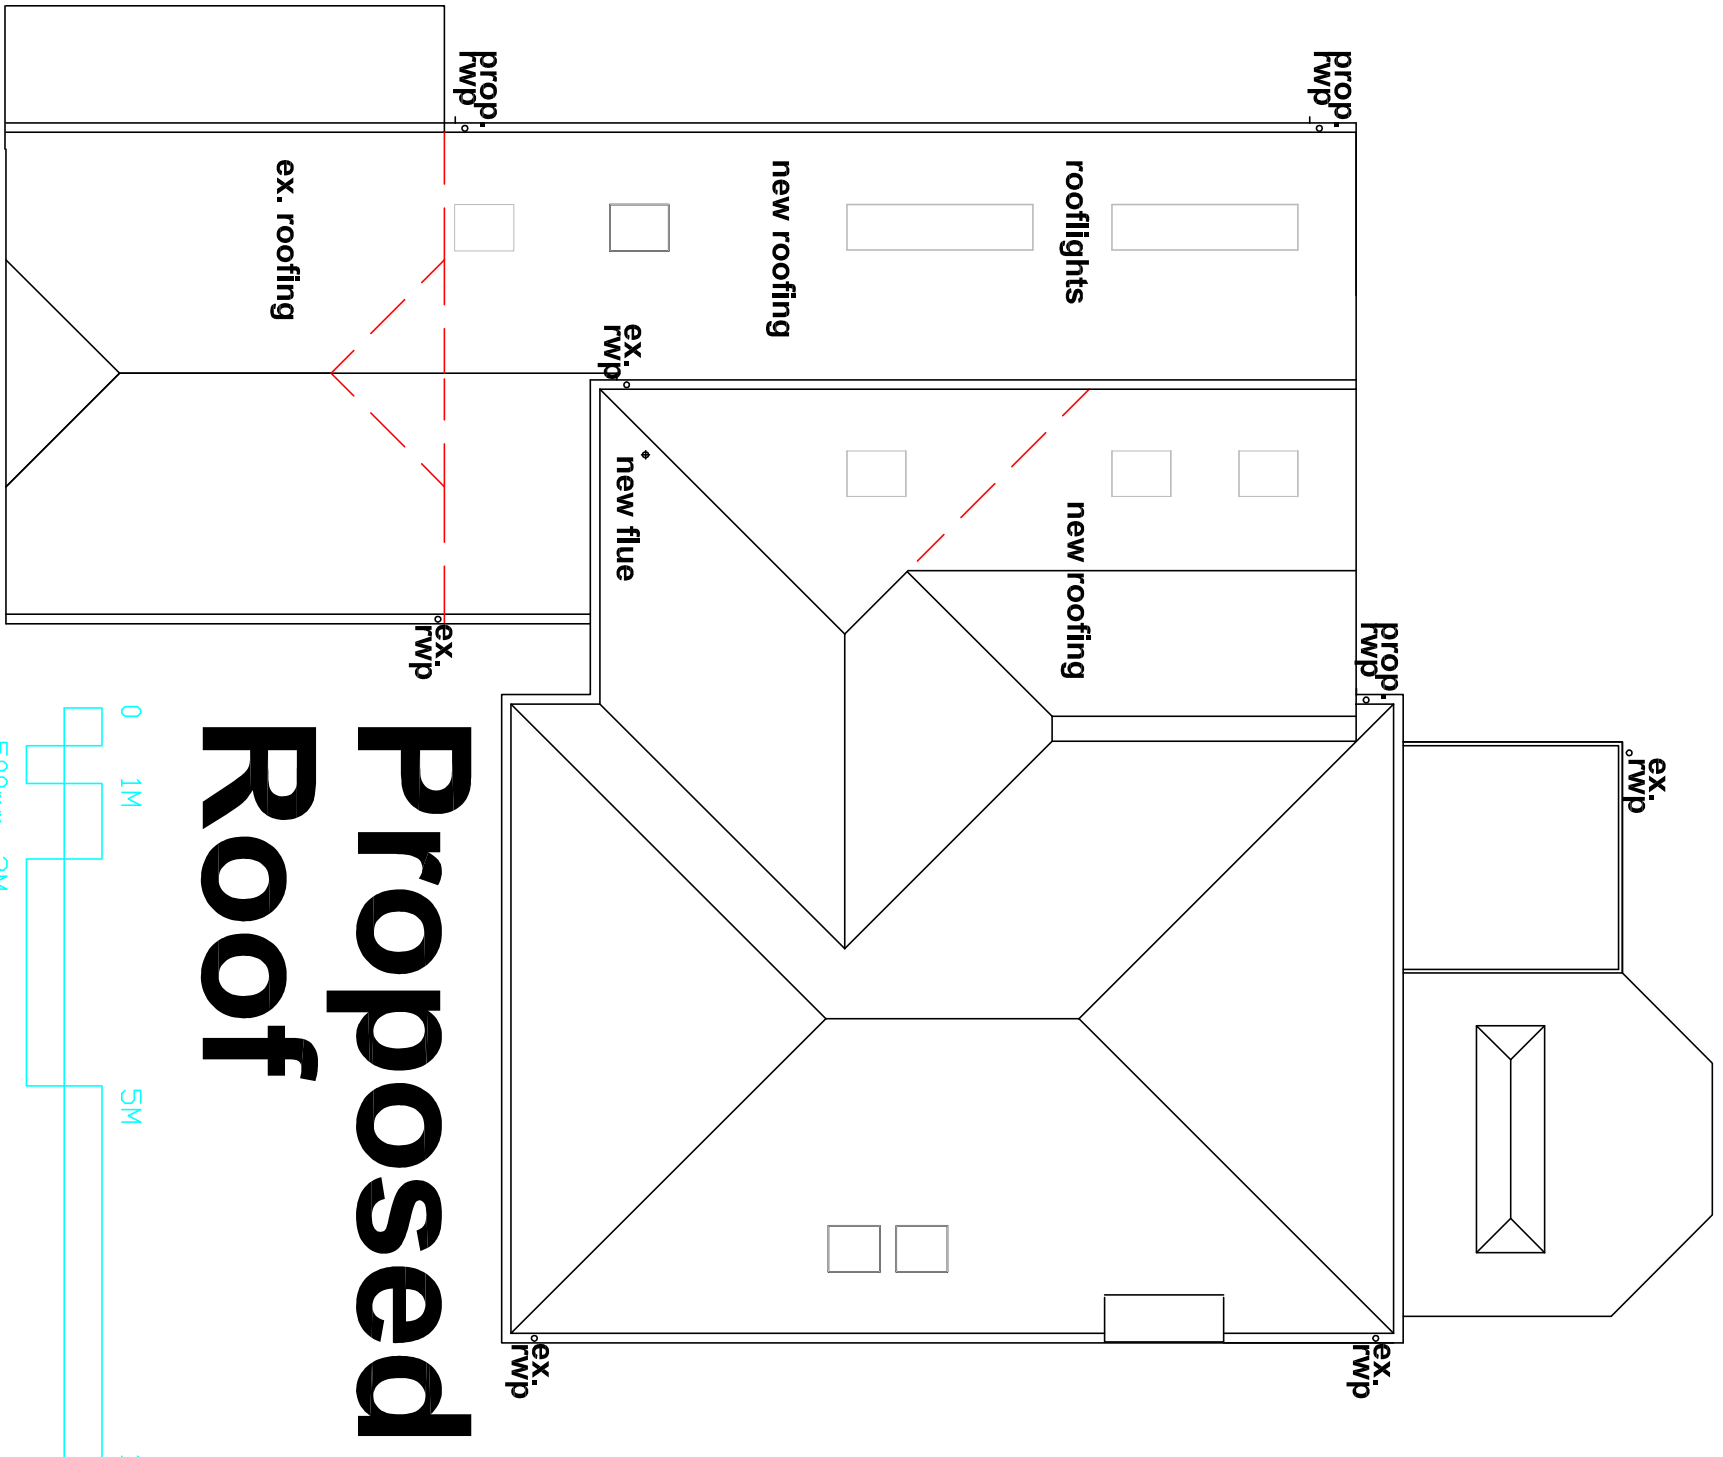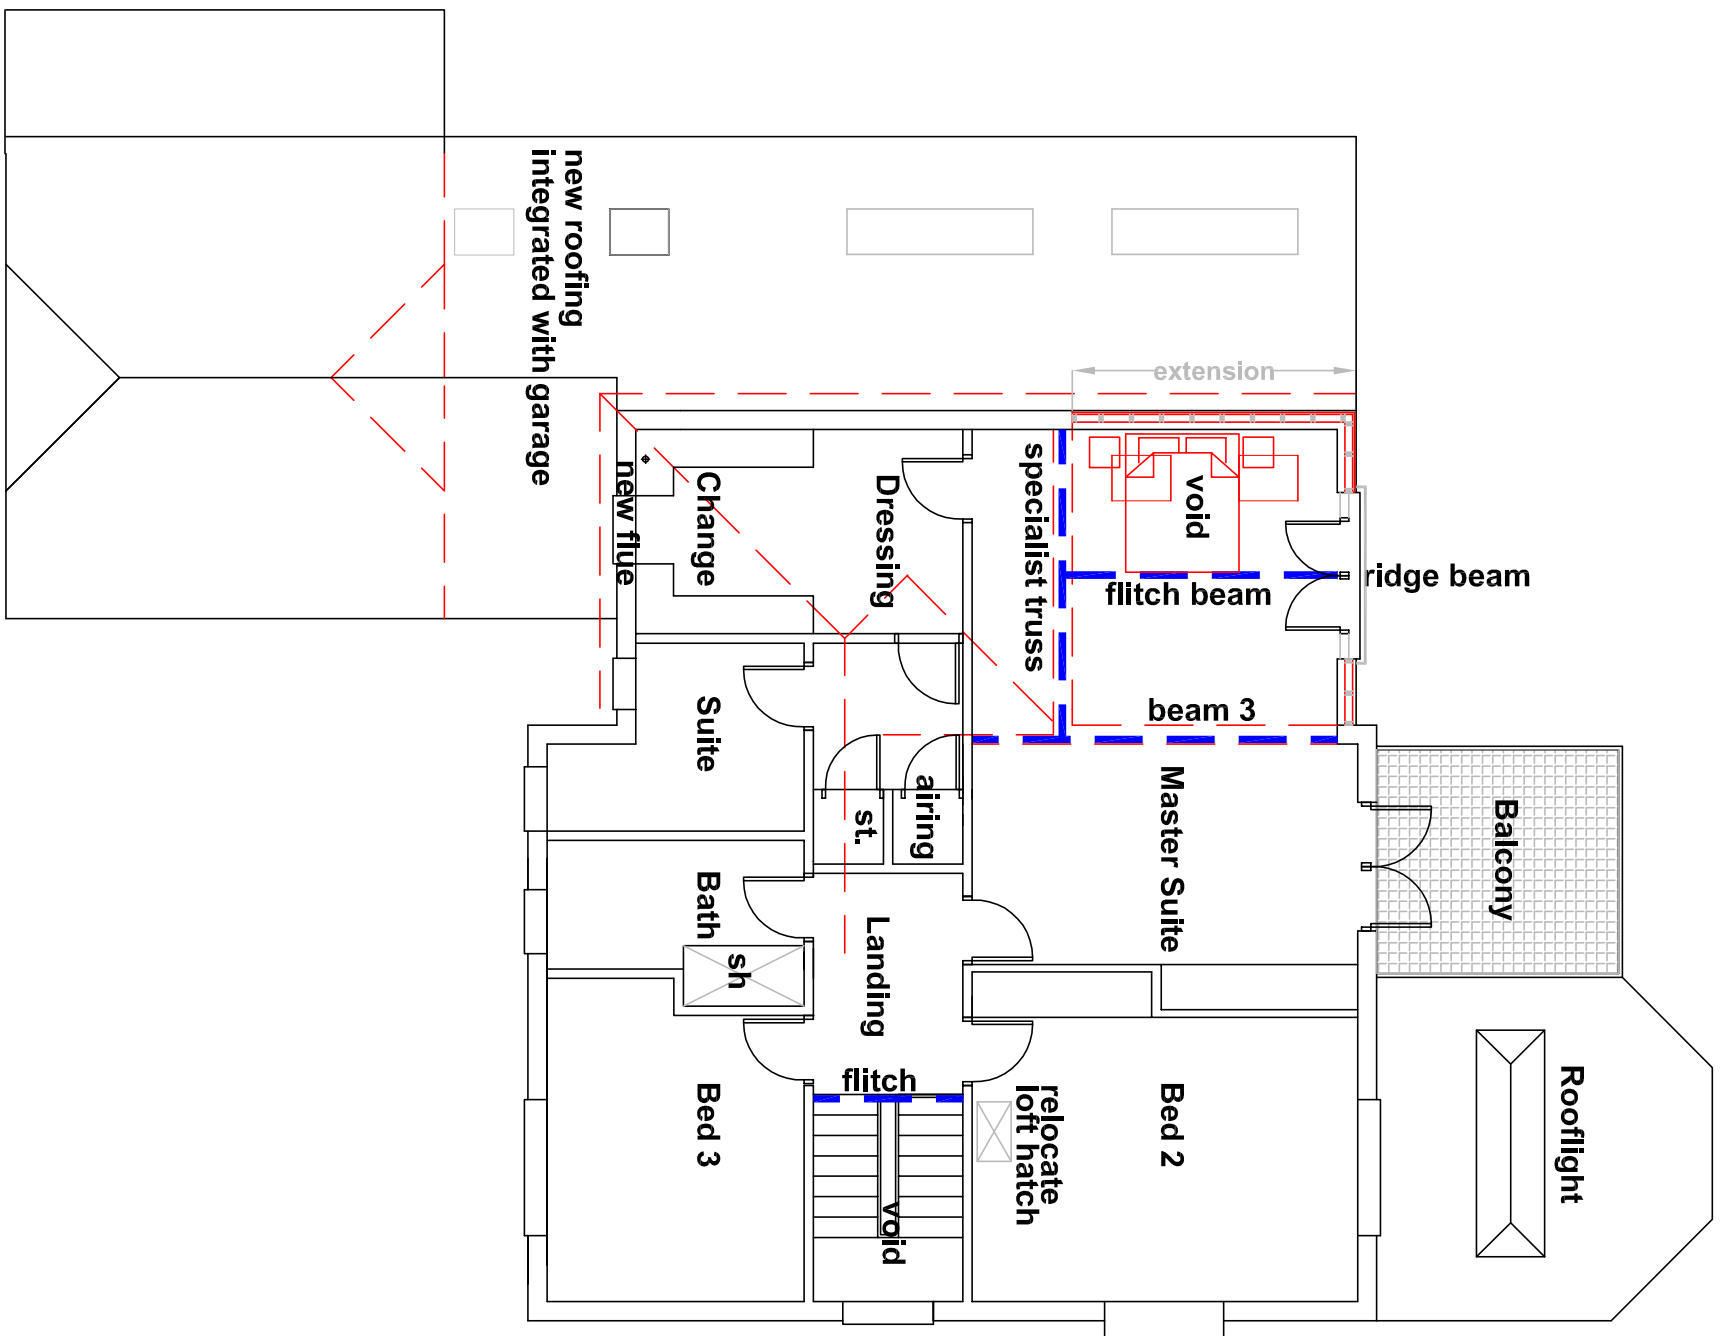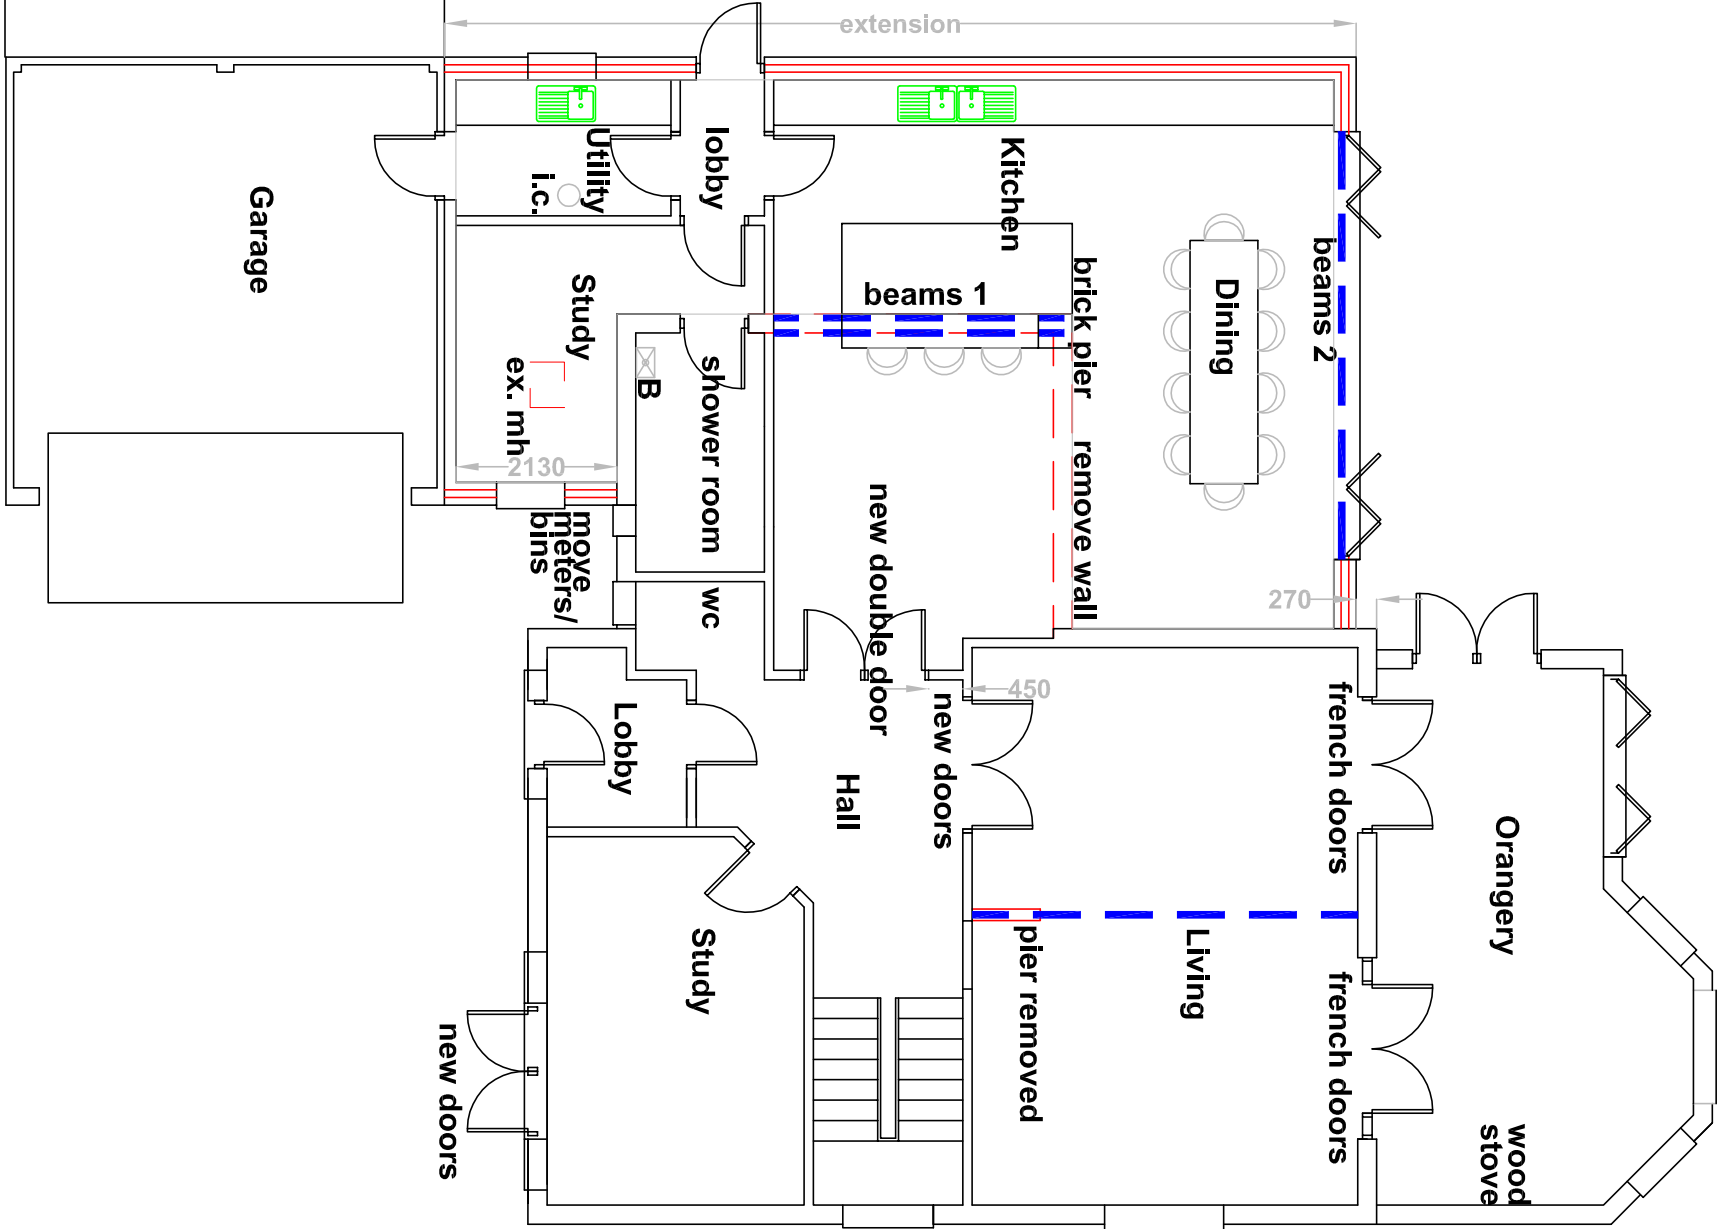

Proposed Ground

Proposed First

Proposed Roof