


**PROPOSED TWO STOREY REAR ADDITION
43, ST MARYS ROAD, HAYLING ISLAND, HANTS
FOR MR & MRS J. DAVENPORT**

HAVANT BOROUGH
COUNCIL
17 APR 2019
RECEIVED

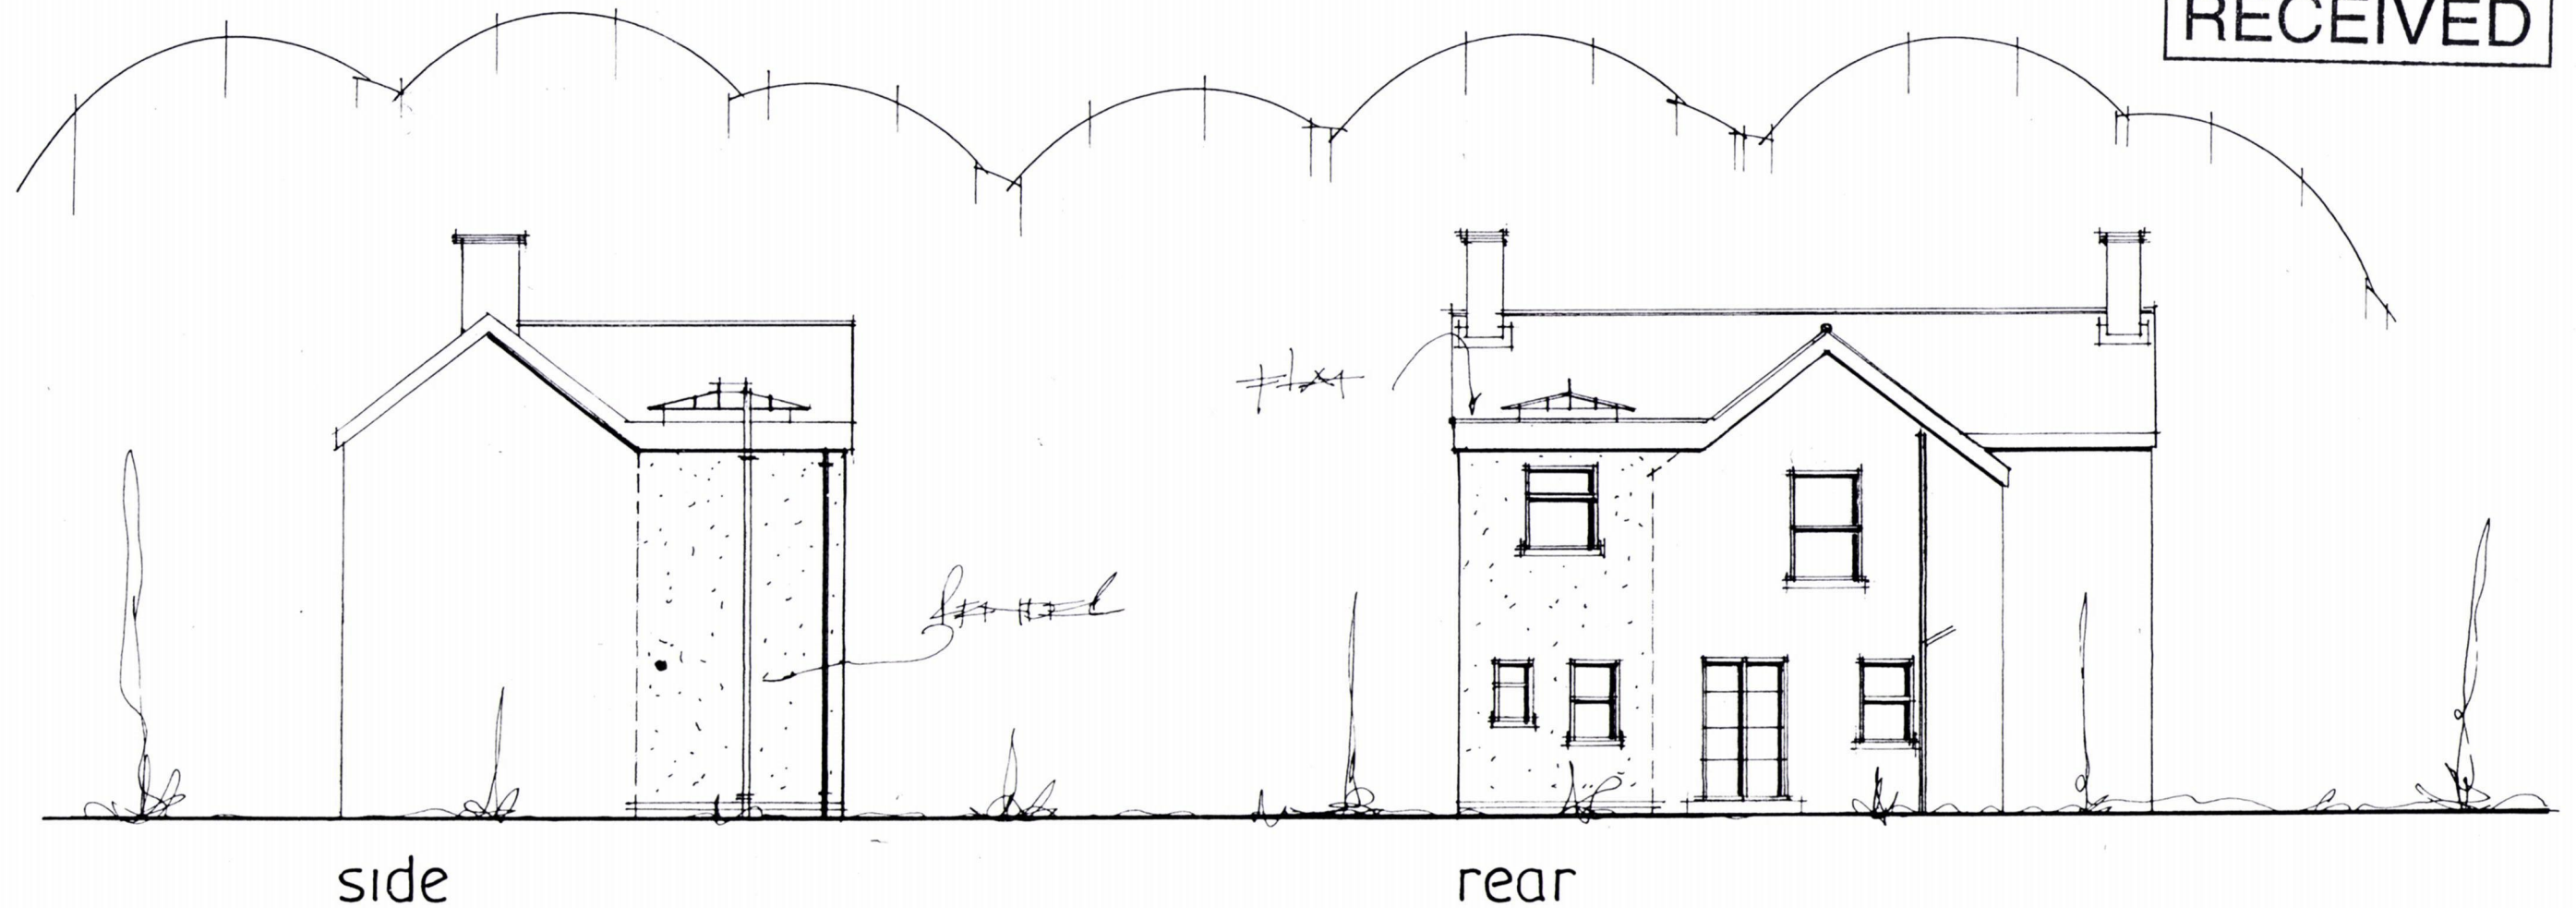

PROPOSED ELEVATIONS

date april 19
scale 1:100

PETER J. WALKER
ISLAND DESIGN
182 SEAFRONT, HAYLING ISLAND, HANTS
PO11 9AN
TEL: 02392467571