


© Copyright: all rights reserved.
This drawing must not be reproduced without permission.
This drawing must be read in conjunction with all relevant consultant/
This drawing must not be used for construction unless issued for construction.
All dimensions on this drawing are in millimeters (unless otherwise stated).
Do not scale from this drawing.

Key:

- Land Ownership Boundary
- Land Development Boundary

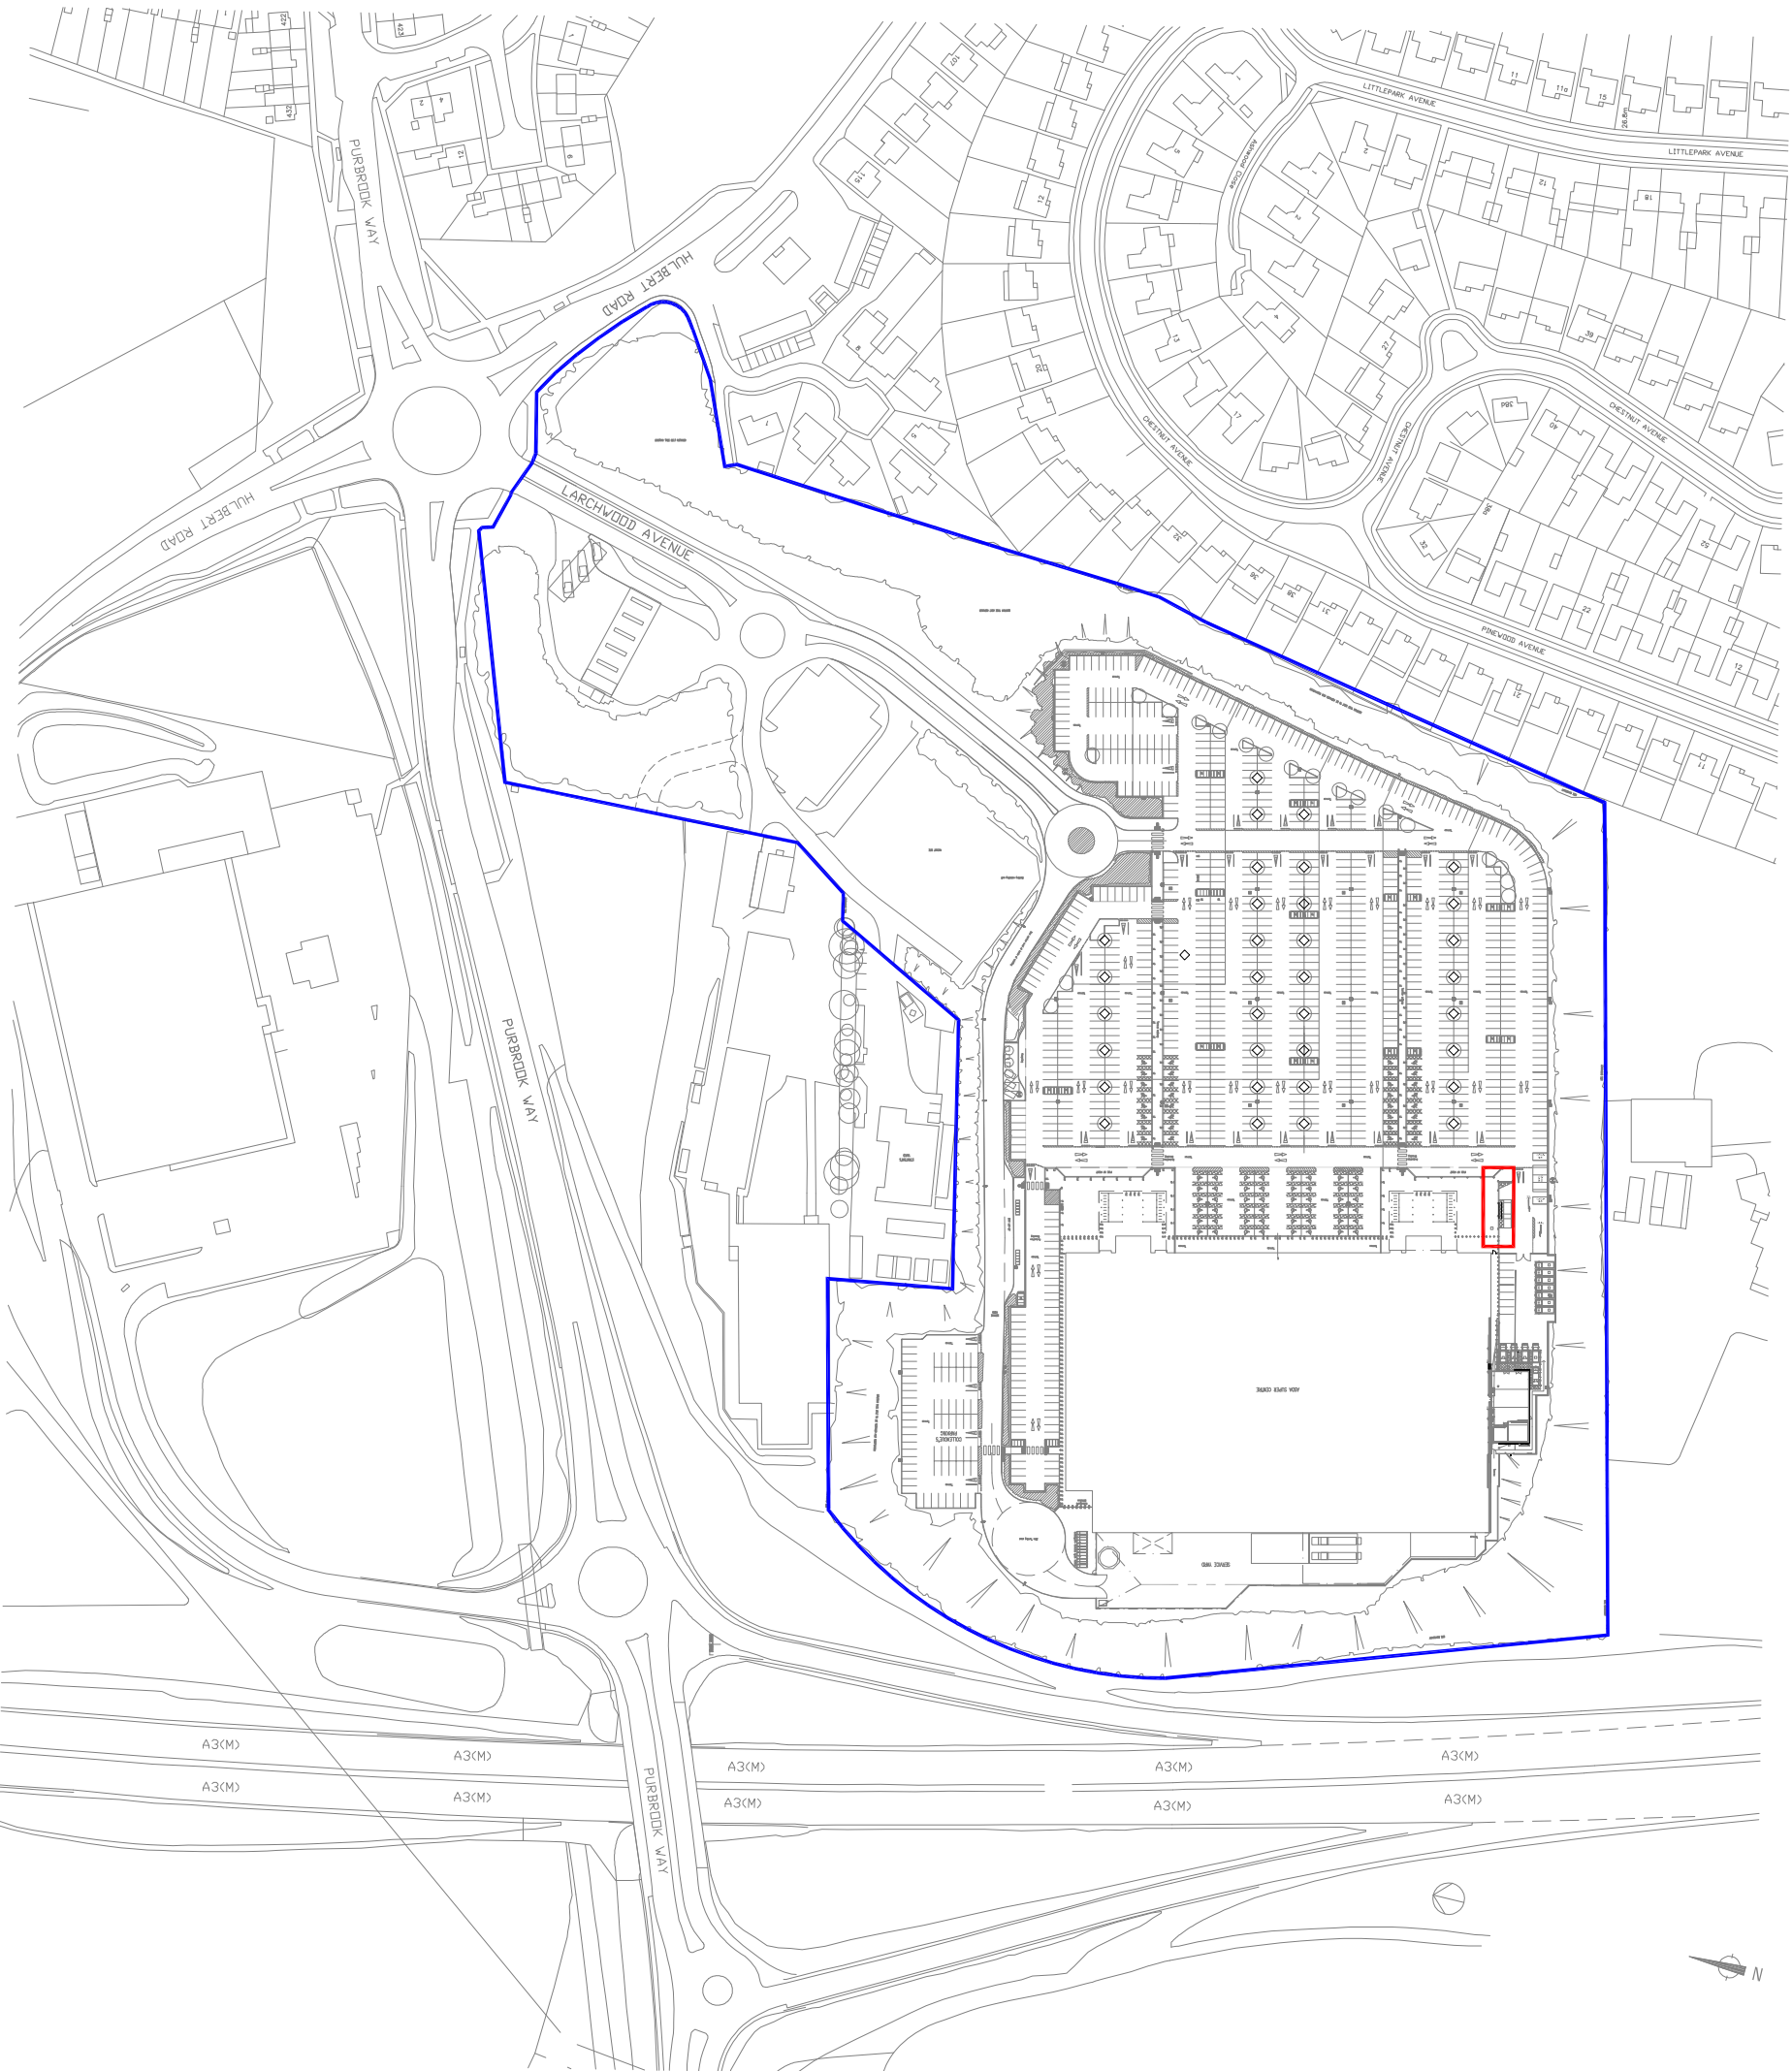

Rev	Date	Amendment	

Status	PLANNING
--------	----------

Project No	2217 4627	Dwg No	LP01	Rev	-
------------	-----------	--------	------	-----	---

Dwg Title	Site Location Plan
-----------	--------------------

Date	July 2018	Scale	1:2500 @ A3
------	-----------	-------	-------------

Drawn	OC8	Designed	CHM	Checked	CHM
-------	-----	----------	-----	---------	-----

Project	
---------	--

Asda Havant Click and Collect 2017 (4627)
Larchwood Avenue, Betchampton, Havant PO9 30W

Client



Save money. Live better.



CREATE THE DIFFERENCE

Gleneagles Project Services Ltd
2 Pelton Place, Bradley Business Park,
Dyson Wood Way, Huddersfield, HD2 1BT
Tel: 01484 422219 Email:enquiries@eps-uk.co.uk

