



No.40 North Street, Havant, Portsmouth, Hampshire, PO9 1PT.

NOTES:
The contractor, sub-contractor or supplier is to check all relevant dimensions, levels, existing and proposed work and to ensure that the work is carried out in accordance with the drawings. ANY DISCREPANCIES ARE TO BE BROUGHT TO THE ATTENTION OF THE ARCHITECTURAL DESIGNER, copied, dated and signed by the Architectural Designer, written permission of The Architectural Designer.

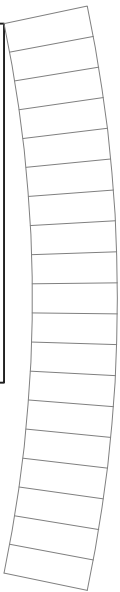


D1

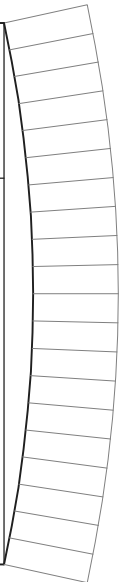


D2


D3

 


D4

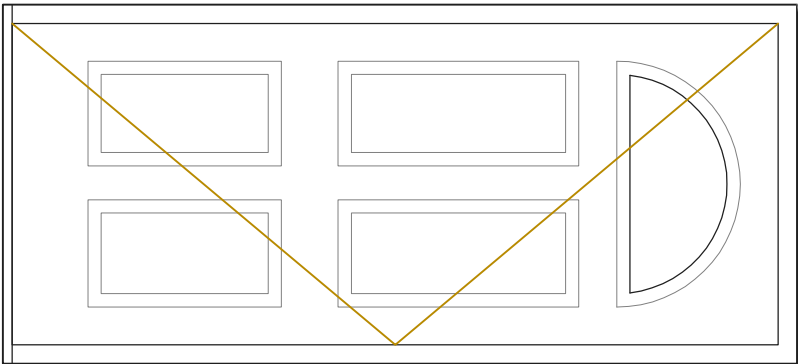

D5

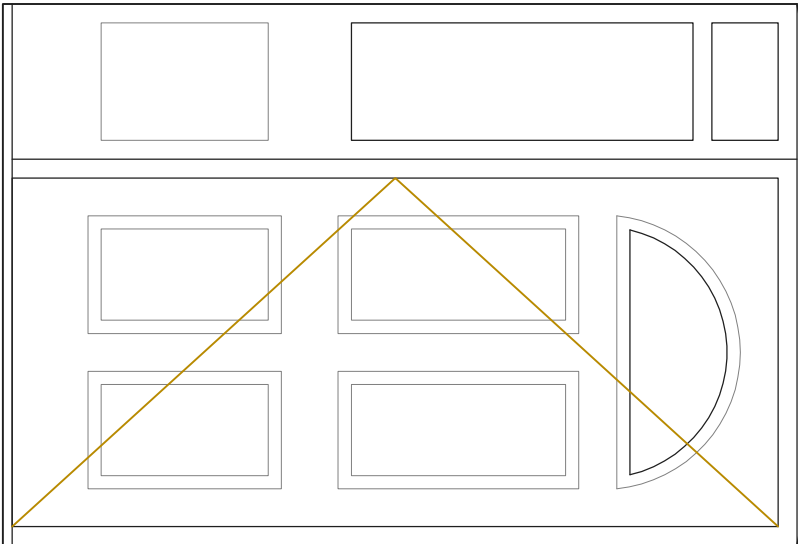

D6

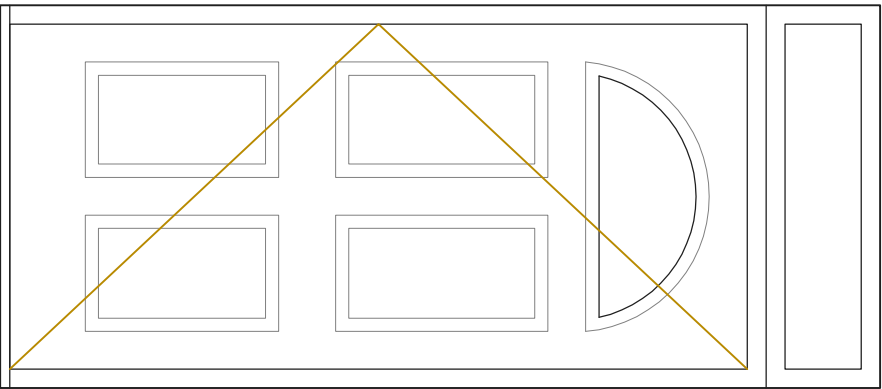

Proposed Door Elevations 1:20 @ A3

L.M.D.
DESIGNS Ltd.
ARCHITECTURAL
& INTERIOR DESIGN
4 Foxcombe Close,
Swanmore,
Hampshire SO32 2UJ
Tel: 07876 712622
Email: Lundarchitectural@coo.com

Job Title

Proposed Works at No.40
North Street, Havant, Portsmouth, Hants, PO9 1PT.

Client

Knightsbrook Property Group Ltd.

Drawing Title

Building Regulations
Door Elevations
Proposed Ground Floor

CAD REF: 218750-40-North-St-Havant.dwg Scale 1:20

Drawn SLV Amended Checked Date Jan '19

Job No. 218750 Drg. No. 808 Rev.