



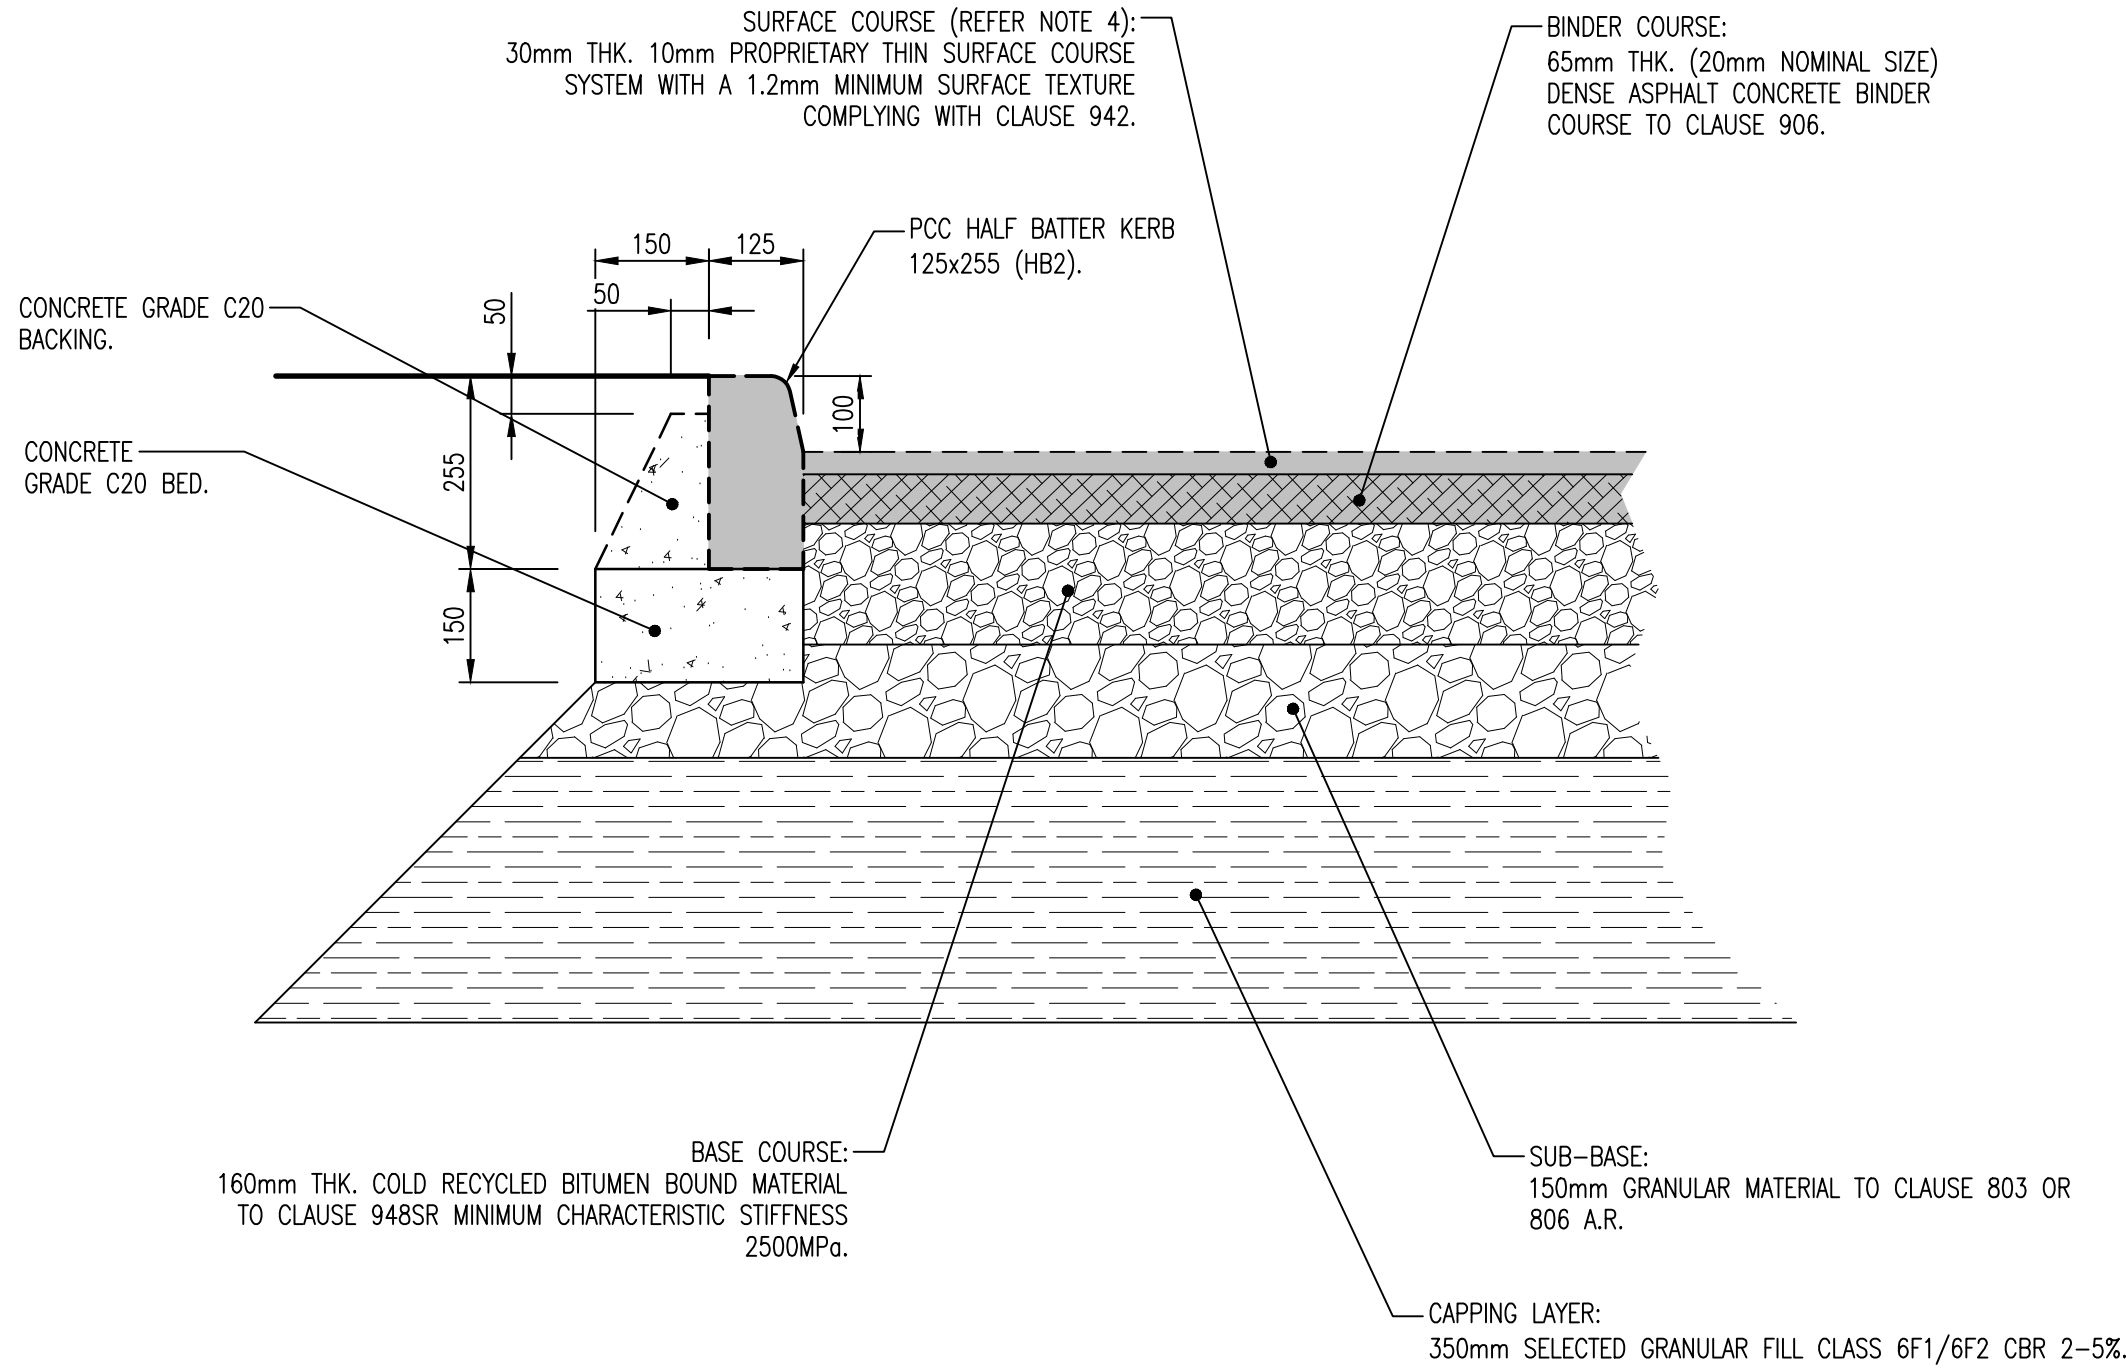

SECTION A-A.  
TYPICAL SECTION THROUGH TARMAC ROAD.  
SCALE 1:10

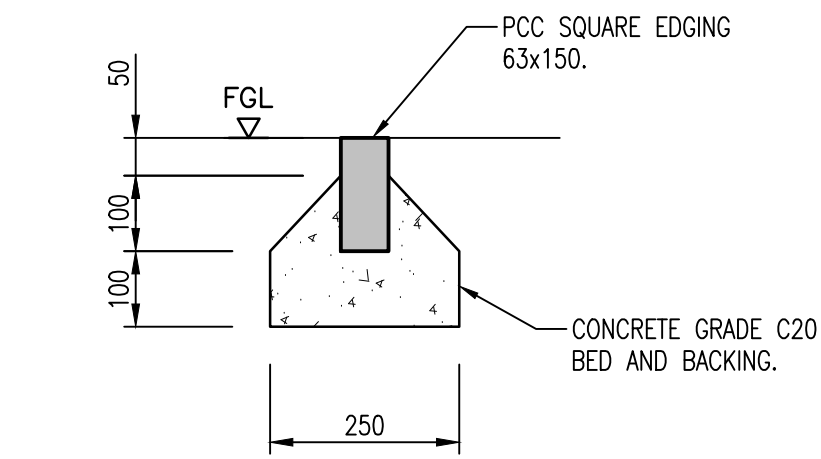

DETAIL 01  
SQUARE PROFILE EDGING DETAIL.  
SCALE 1:10

- NOTES:
1. THIS DRAWING IS COPYRIGHT AND SHOULD NOT BE REPRODUCED WITHOUT APPROVAL.
  2. THIS DRAWING TO BE READ IN CONJUNCTION WITH THE ARCHITECTS DRAWINGS. ANY DISCREPANCIES ARE TO BE BROUGHT TO THE ATTENTION OF BOTH PARTIES IMMEDIATELY.
  3. ANY DIMENSIONS/LEVELS INDICATED 'ref.' REFER TO ASSUMED/EXISTING DIMENSIONS WHICH ARE TO BE SITE CHECKED PRIOR TO THE COMMENCEMENT OF ANY WORK.
  4. THE COARSE AGGREGATE IN SURFACE COURSE MIXTURES FOR RESIDENTIAL ROADS SERVING UP TO 50 DWELLINGS SHALL HAVE A POLISHED STONE VALUE NOT LESS THAN 55 AND A AGGREGATE ABRASION VALUE NOT GREATER THAN 14.

PRELIMINARY

|                            |             |                     |                     |                      |
|----------------------------|-------------|---------------------|---------------------|----------------------|
|                            |             |                     |                     |                      |
| P1                         | PRELIMINARY | HDL/07.18           | HDL/07.18           | HDL/07.18            |
| Version                    | Amendment   | Revised by and date | Checked by and date | Approved by and date |
| ORIGINAL DRAWING SIZE – A1 |             | X-REFS: .           |                     |                      |
| CAD REF. .                 |             | .                   |                     |                      |

|                         |                                                   |           |                            |            |
|-------------------------|---------------------------------------------------|-----------|----------------------------|------------|
|                         | Client JEREMY SAMUELS                             |           |                            |            |
|                         | Project DOLPHIN QUAY, EMSWORTH                    |           |                            |            |
|                         | Drawing Title DRAINAGE/EXTERNAL WORKS DETAILS – 2 |           |                            |            |
|                         | Purpose PRELIMINARY                               | Drawn HDL | Scale 1:10 @ A1            |            |
|                         | Issuing Office SWANMORE                           | Designed  | Drawing Number 18-3130-552 | Version P1 |
| Telephone 01489 893 596 |                                                   |           |                            |            |