




NOTES:
Scale is for accuracy of line of site appearance. Do not scale from printed drawings except for planning purposes.
Drainage pipe axes (where shown) have been packaged together for planning purposes and should be regarded as approximate only.
Although this is a digital survey, the accuracy and amount of mapping as specified. Care should be exercised when working to larger scales.
Visible features in the vicinity of the boundaries as shown above, may not represent the extent of legally conveyed ownership.
While every effort has been made to achieve accuracy on the plan, CRITICAL clearance dimension, level and level levels should be checked prior to design and construction.

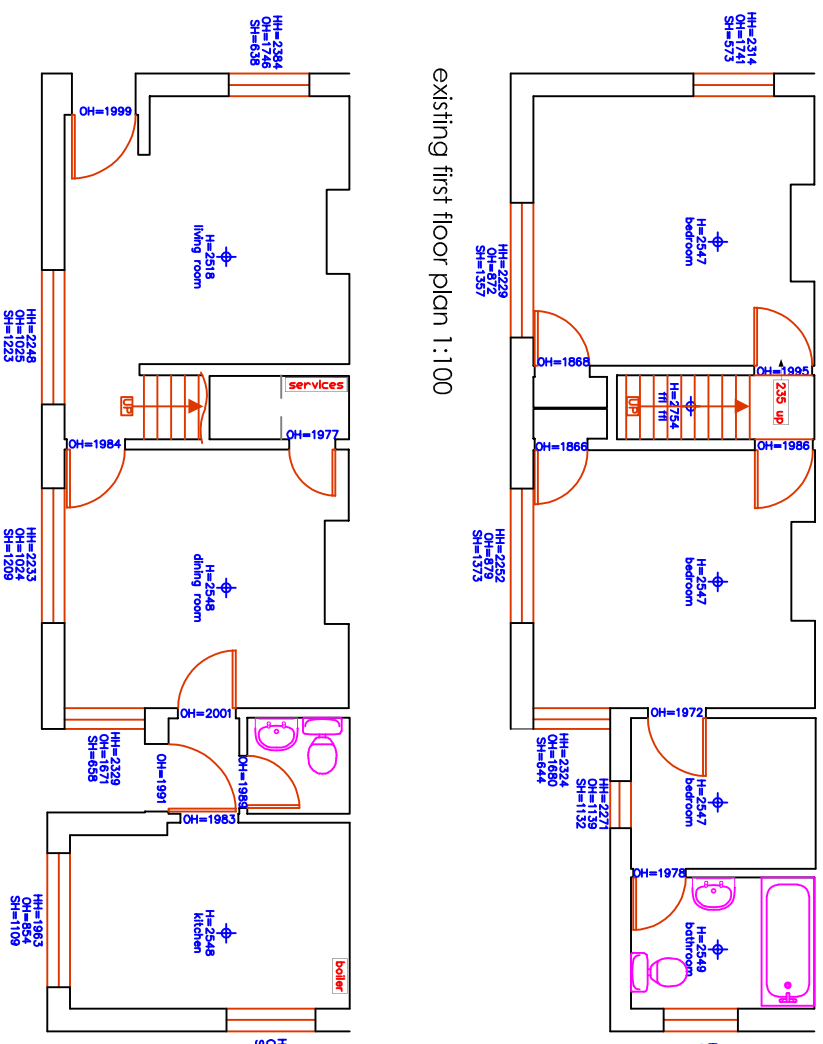


existing first floor plan 1:100

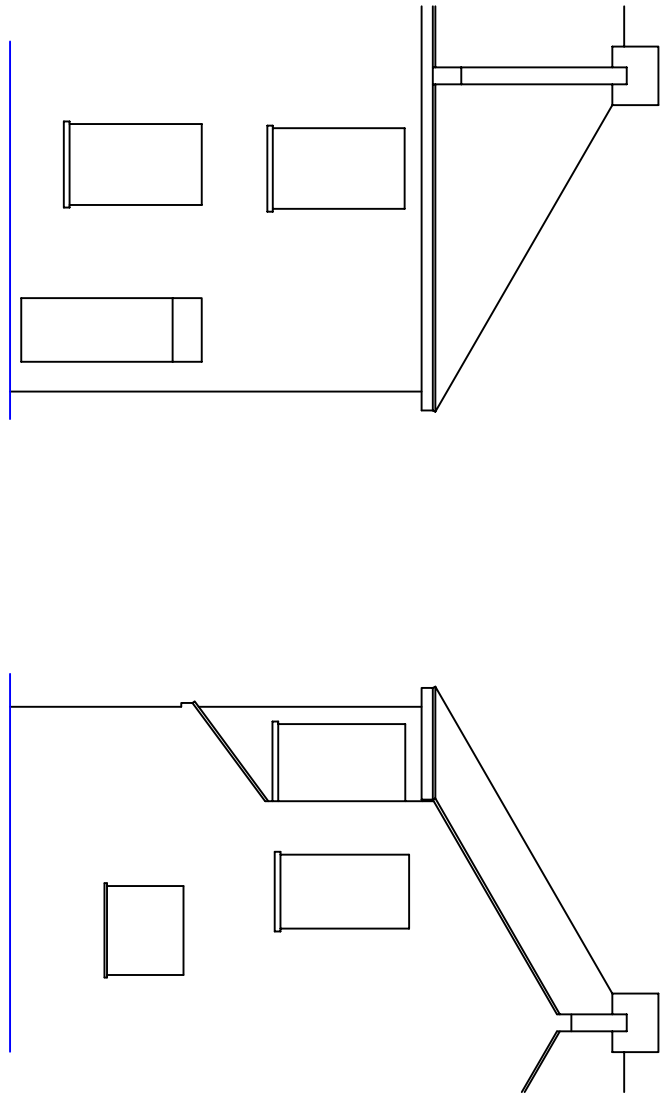

existing front elevation 1:100

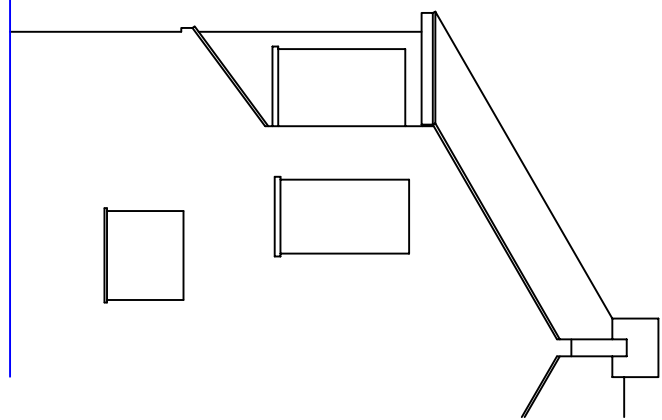


existing rear elevation 1:100

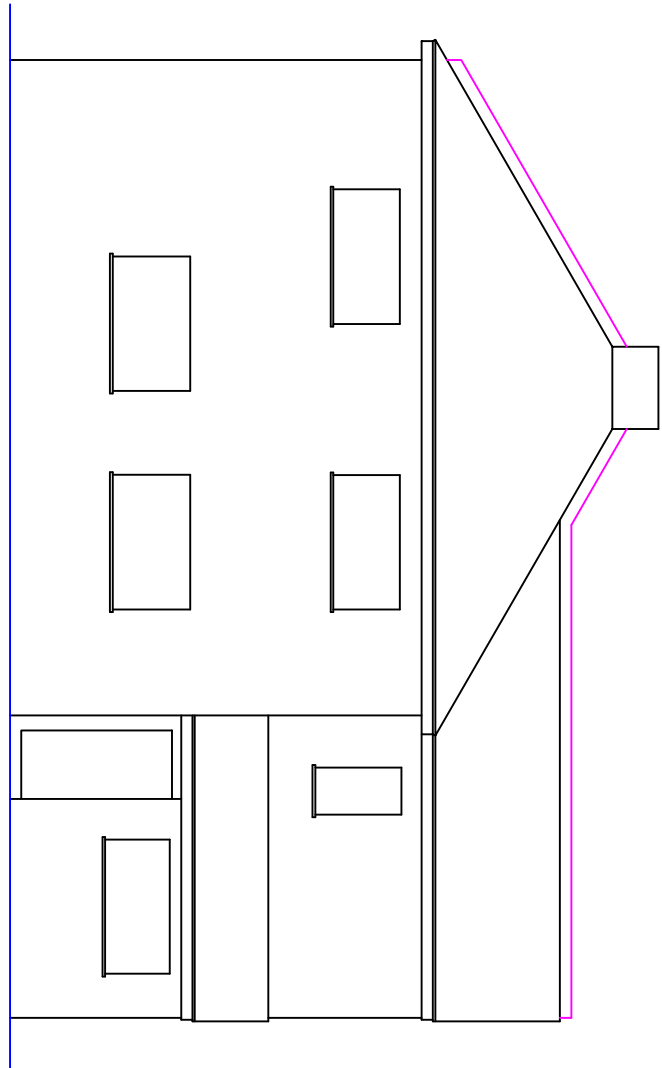


existing side elevation 1:100


existing ground floor plan 1:100

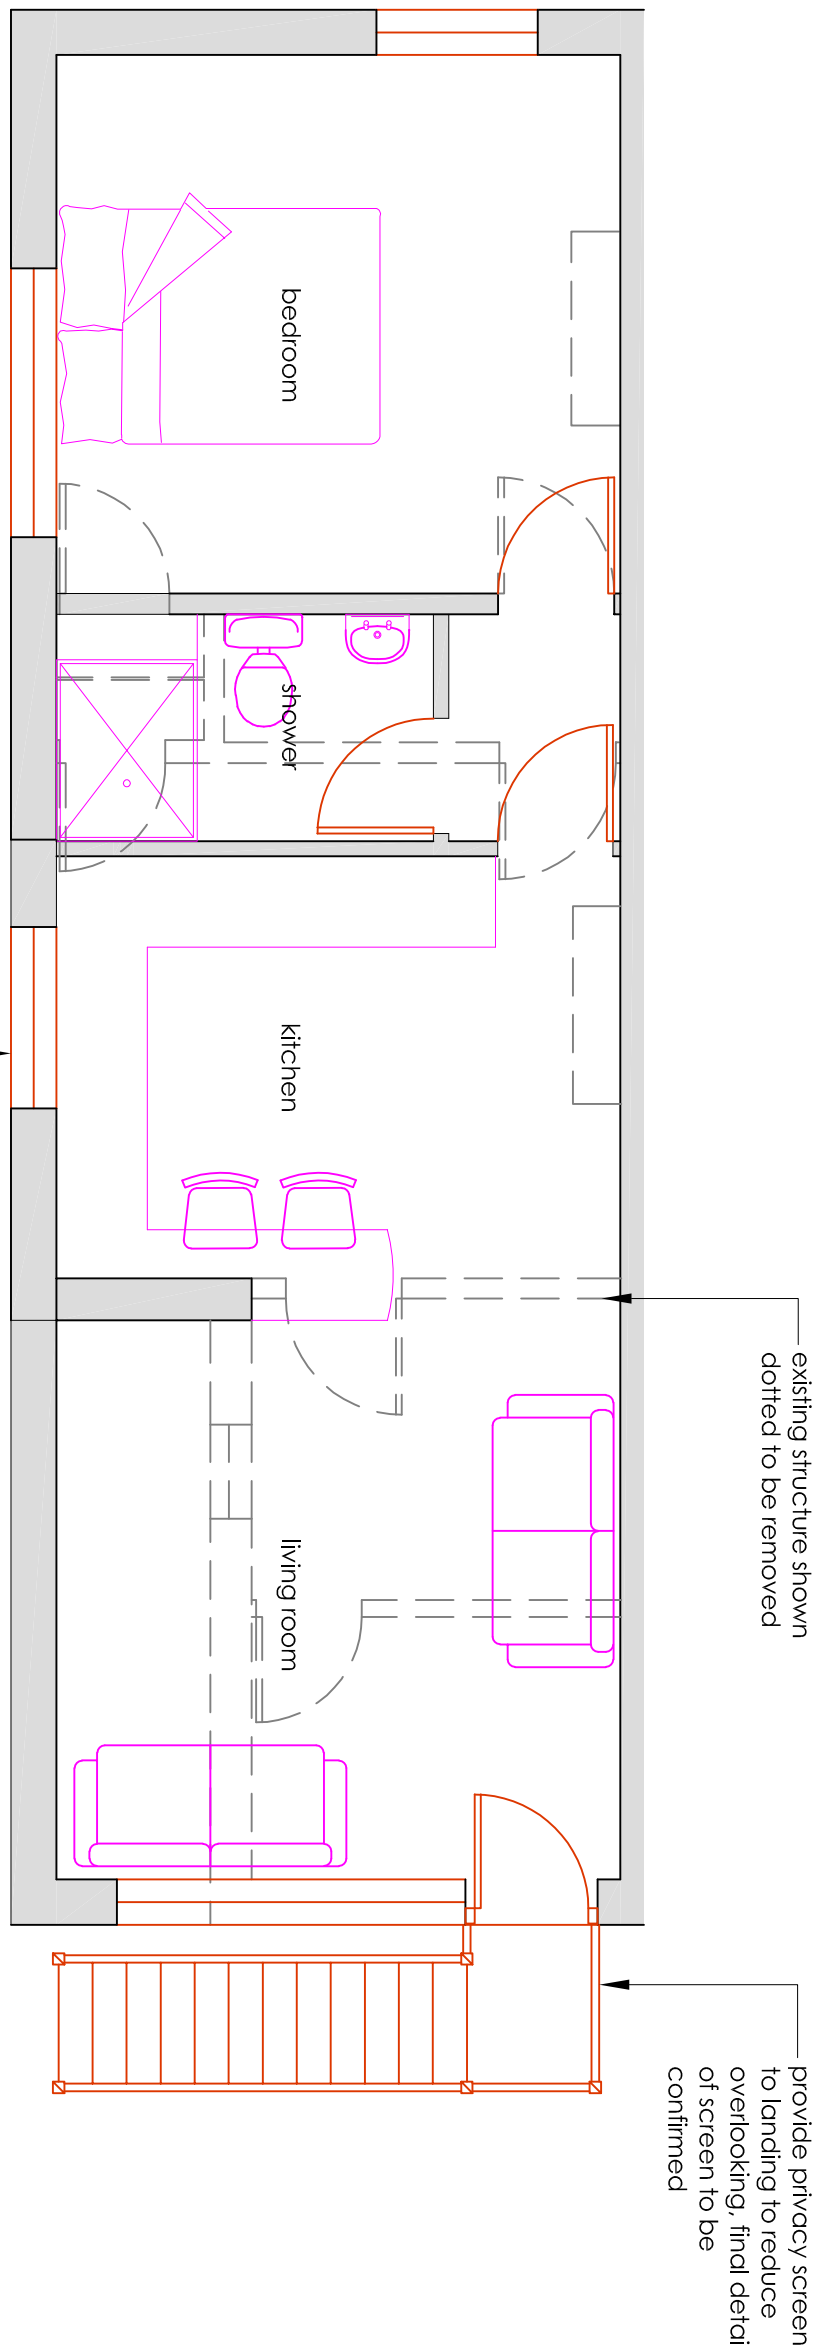



proposed first floor plan 1:100

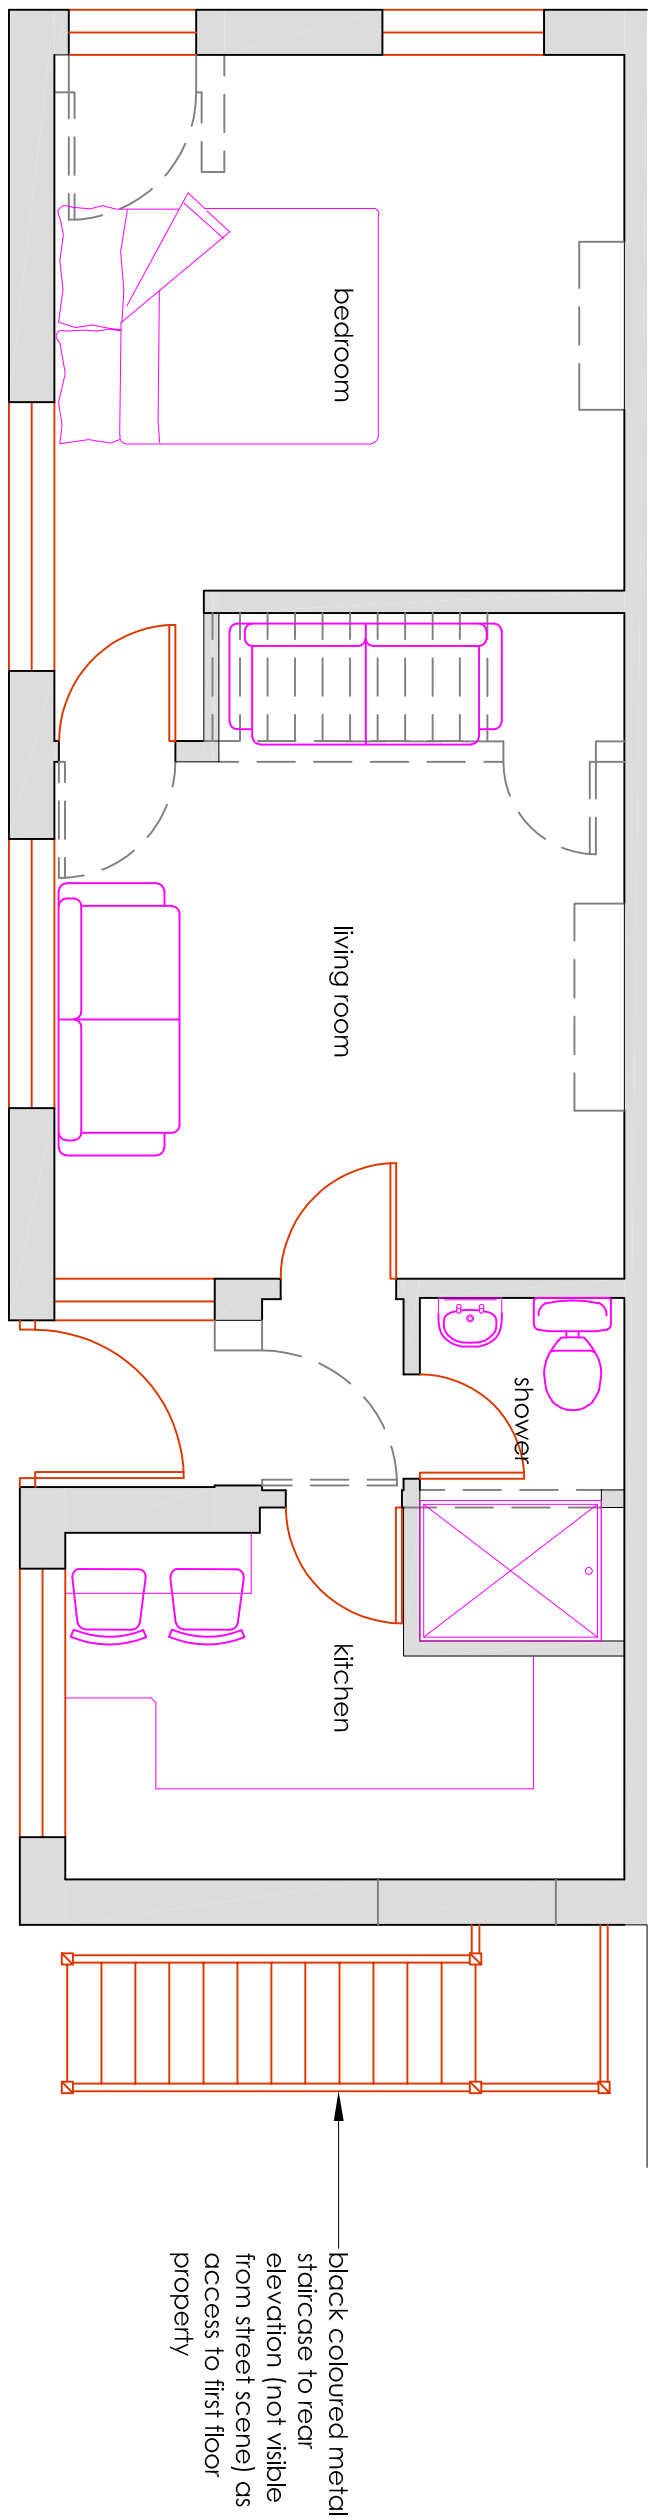


proposed ground floor plan 1:100

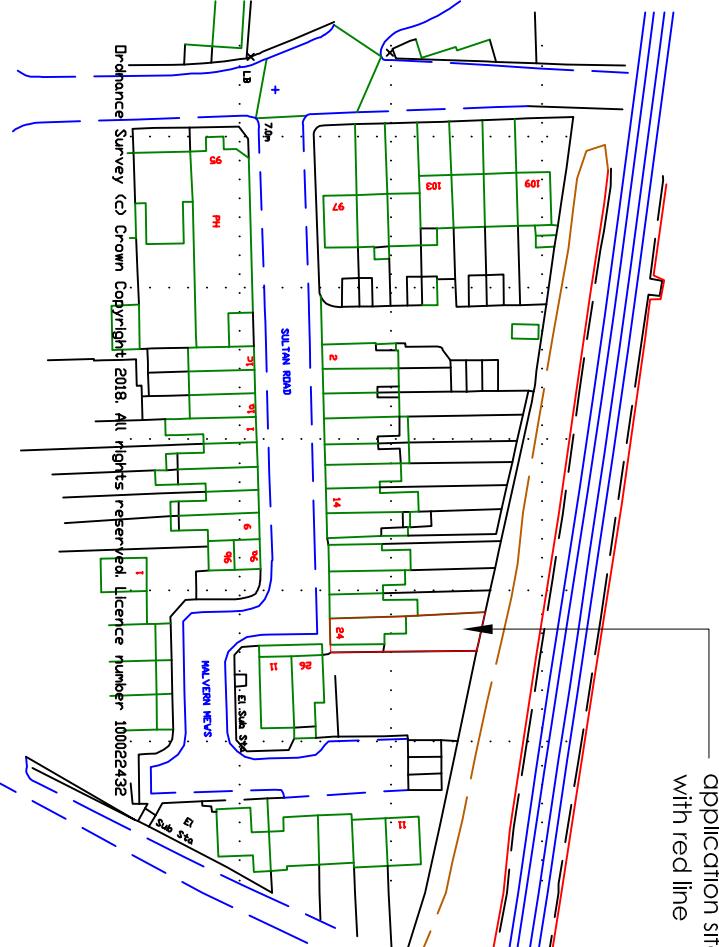


proposed first floor plan 1:100

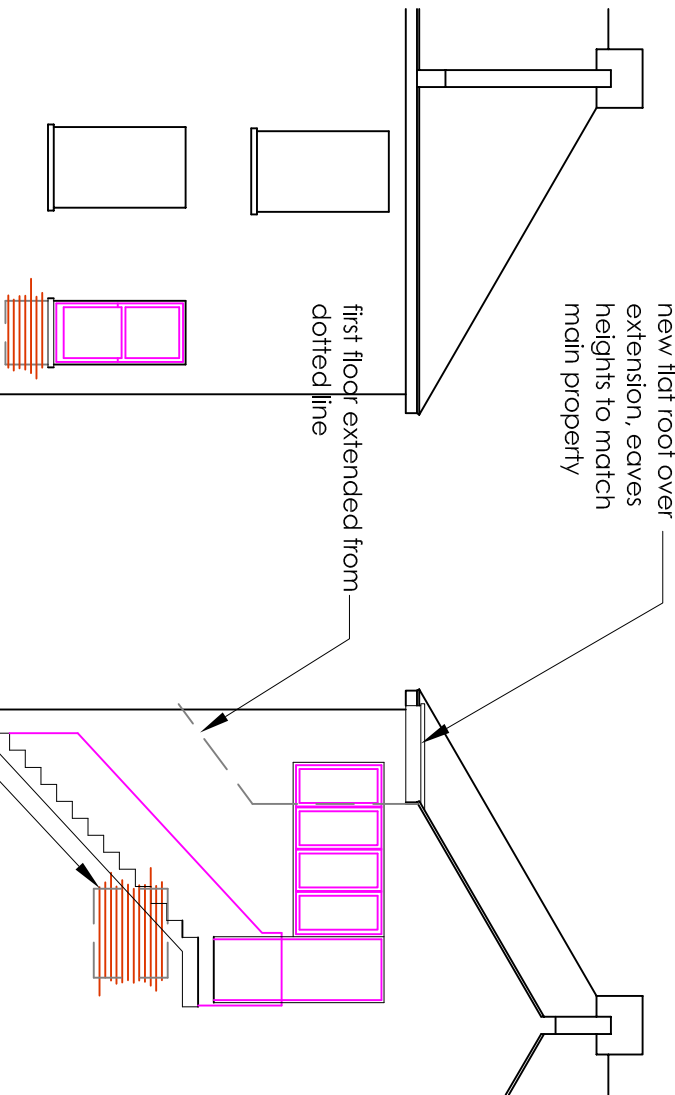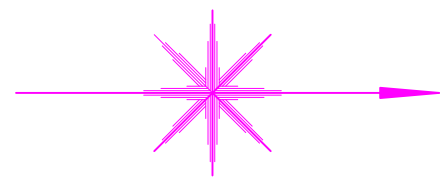


proposed front elevation 1:100

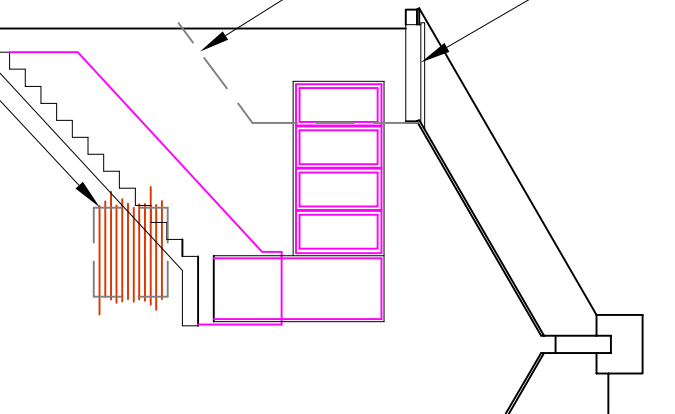

proposed rear elevation 1:100

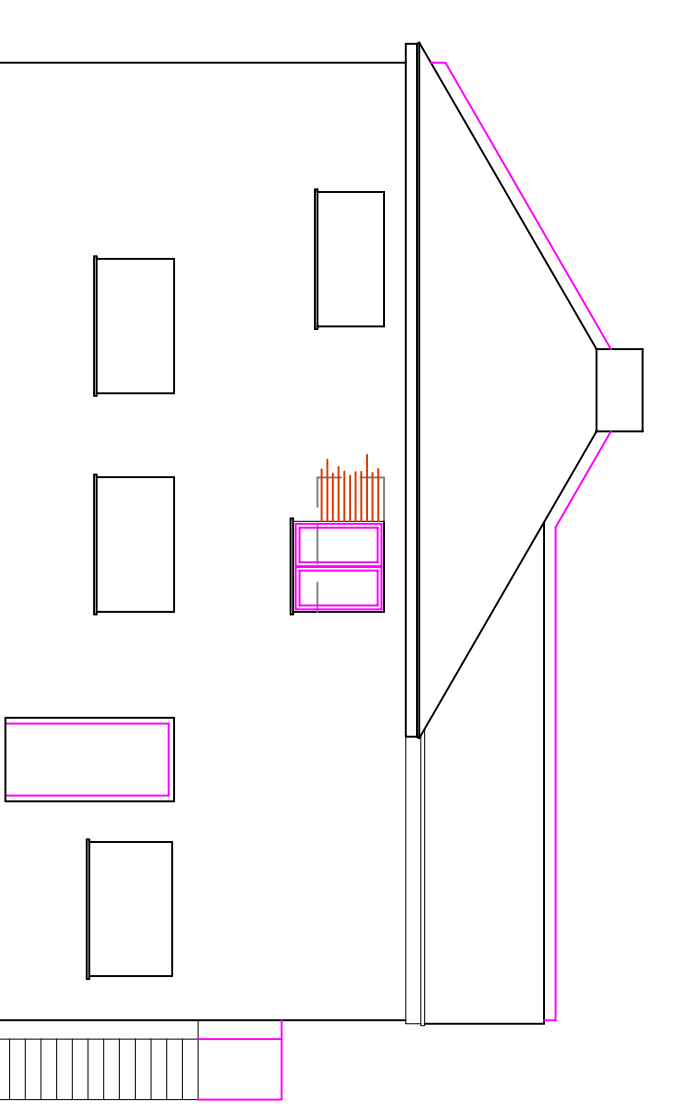

proposed side elevation 1:100

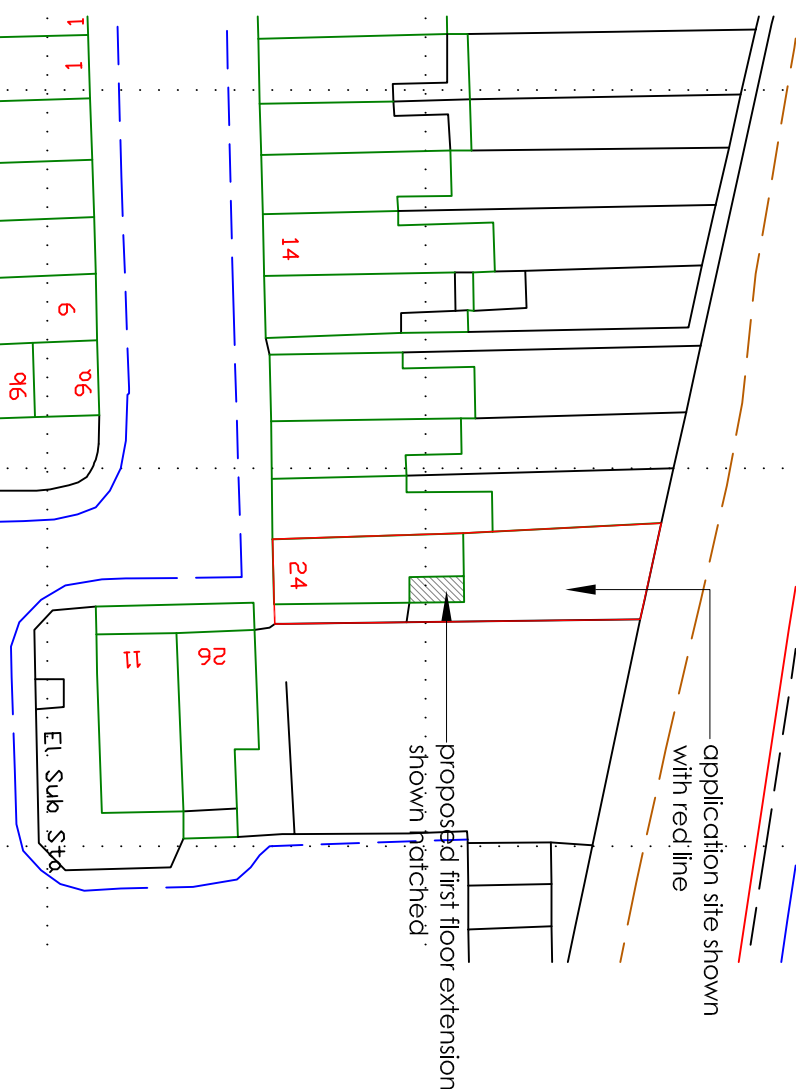

proposed first floor plan 1:100