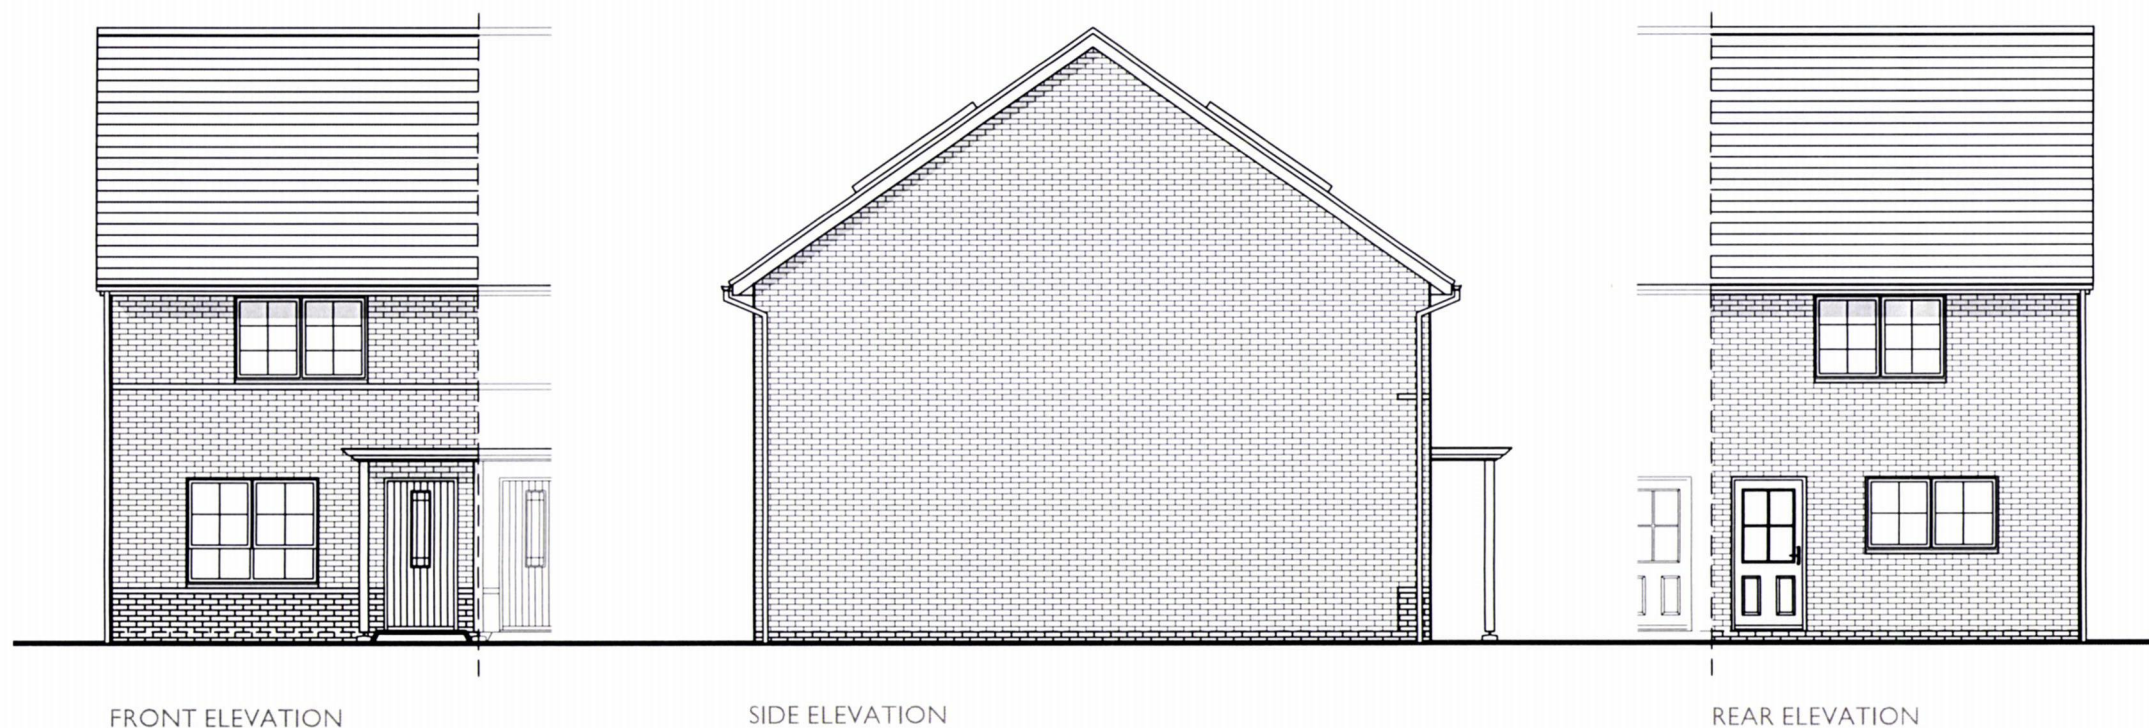


PLOT 124 (AS)


3 BED (5 PERSON)
HOUSE
2.0 STOREY
926 SqFt

Project
HAVANT ROAD,
EMSWORTH

Title
TYPE 51
ELEVATIONS

Drawn by: RKDB Checked by: MAH

Scale @ A3:

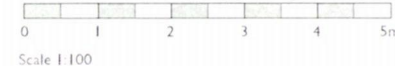

Date: OCTOBER 2017

Rev	Date	Drawn	Checked
A	15.02.19	RKDB	MAH

UPDATED TO LATEST LAYOUT

Drg No: CB_I5_I05_T51_E06 Rev: A

Client:

BARRATT
HOMES

