



The Planning Service
Office, 135 North Lane
Clanfield, Waterlooville
Hampshire PO8 0RL
T: 023 92 597364
F: 0845 519 1103
E: info@theplanningservice.co.uk

Scale is correct when printed to the stated size. All dimensions are given in millimetres and are used in preference to scaled sizes and all dimensions must be checked on site by the contractor before ordering materials and or commencing work. All dimensions in mm are given to the nearest millimetre. The contractor is to ensure the works are inspected and completed to the satisfaction of the local authority. Compliance with building regulations or a party wall award / agreement is not to be assumed.
No deviation from this drawing will be permitted without the prior written consent of the designer. Under the provisions of the Building Regulations 1985, the design of this drawing and the work contained therein remains the property of the designer (the planning service), and may not be reproduced in any form whatsoever without prior written consent.
Under the construction (design and management) regulations 2015 (CDM2015) all design work for both new and existing buildings must be designed to conform to these regulations.
E&EO.

Mr & Mrs J Murch

30 Forest End
Waterlooville
Hampshire PO7
7AD


**PROPOSED
GROUND FLOOR
PLAN**

Project number	222.1 [v2.1]
Date	07/01/2019
Drawn by	JJ
Project Status	Planning
P010	
Scale	1 : 50



GROUND FLOOR

1 : 50

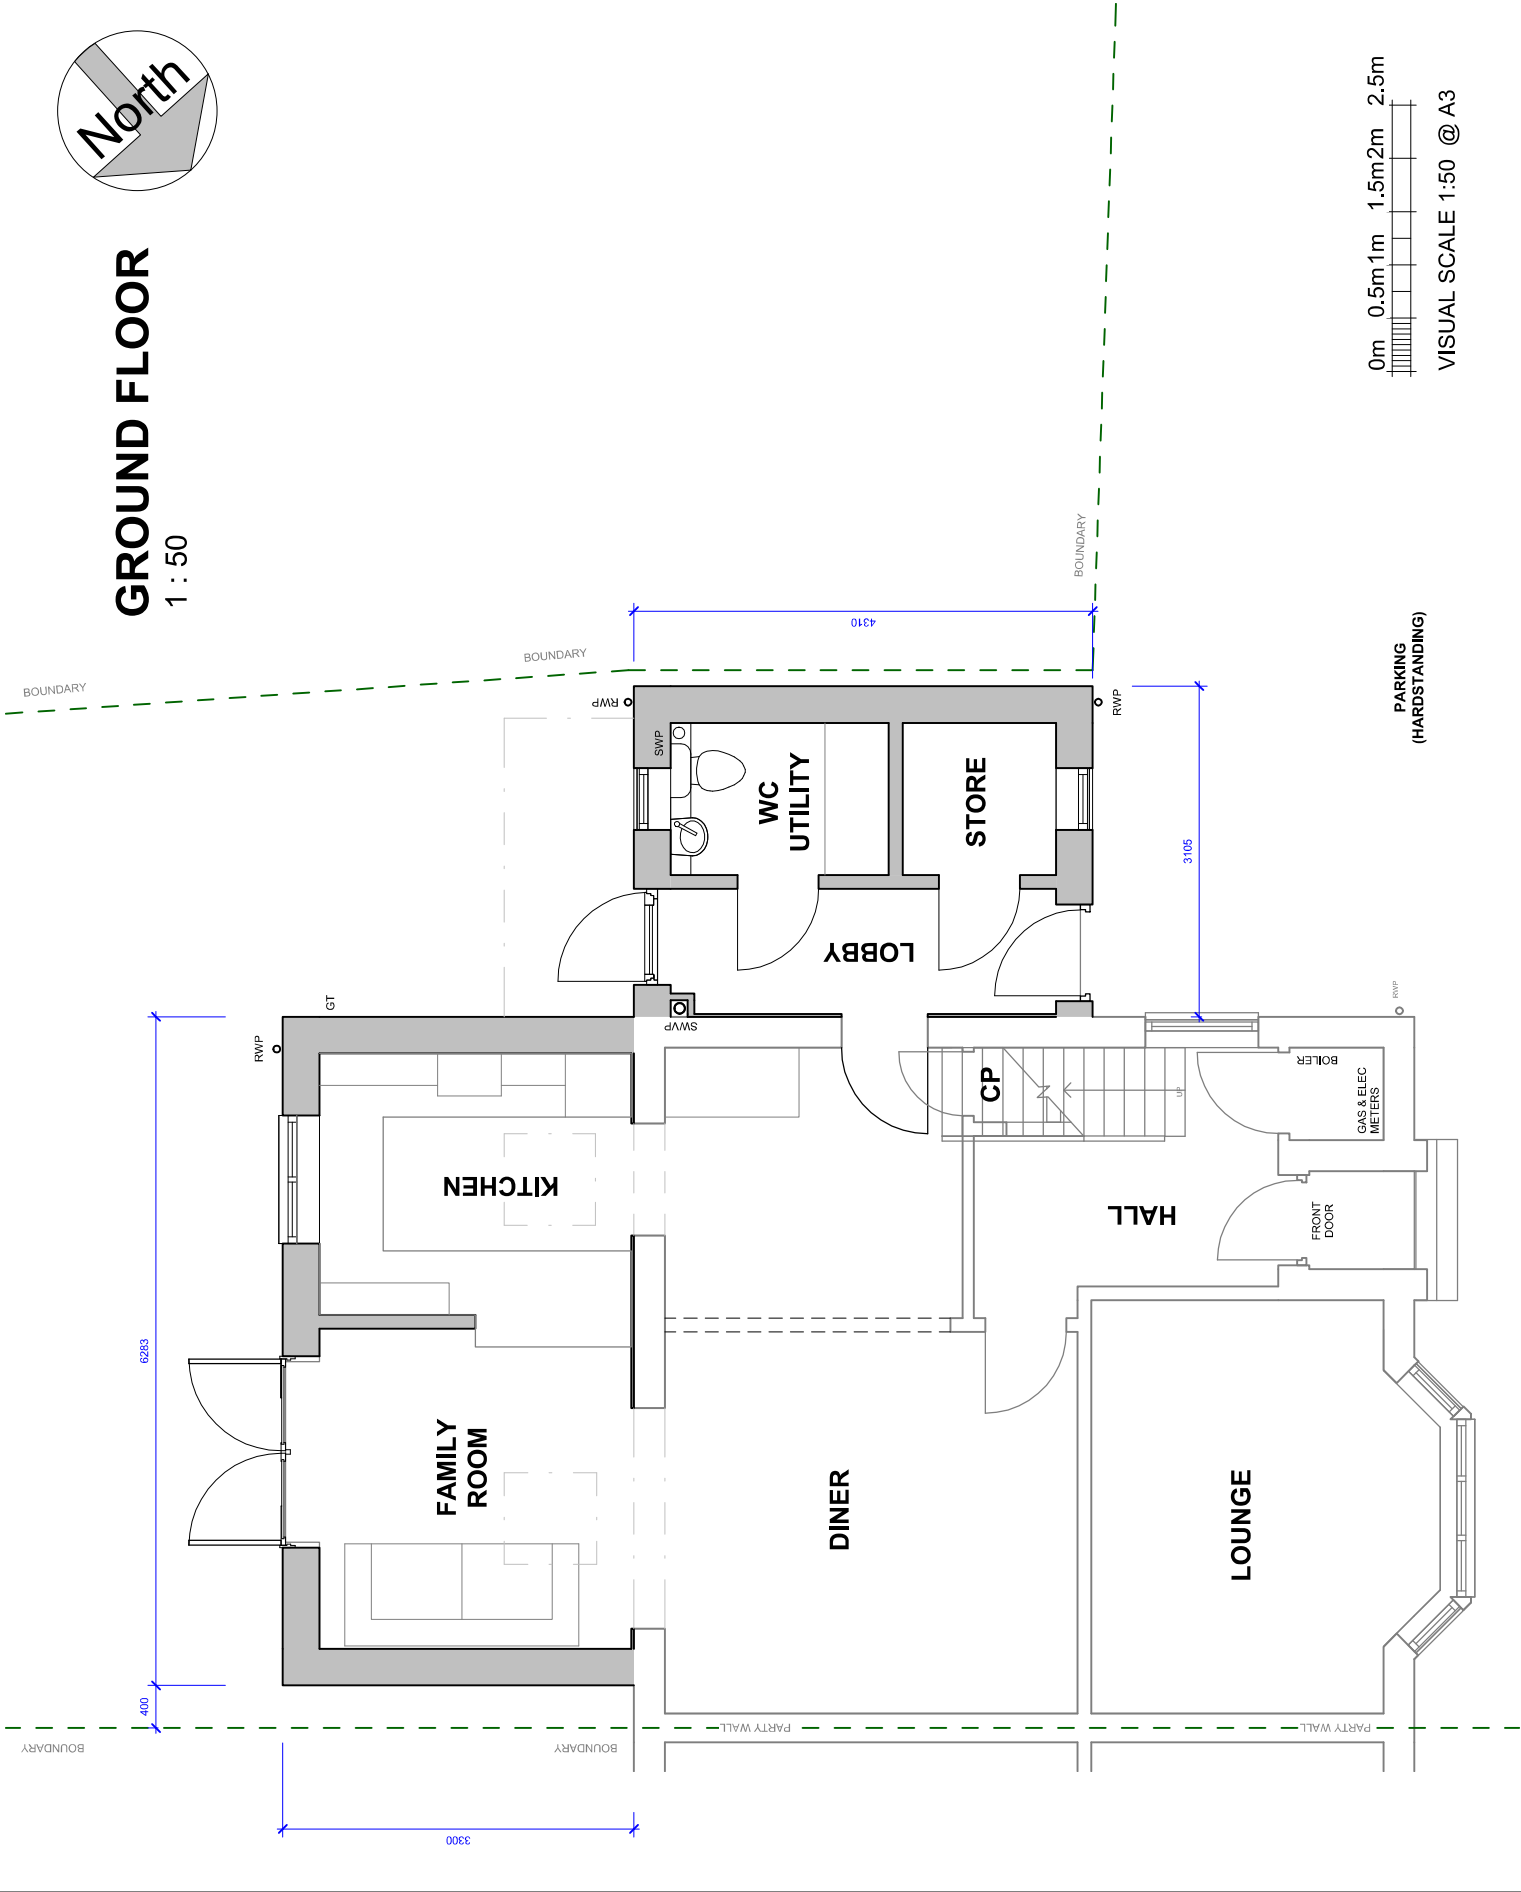

0m 0.5m 1m 1.5m 2m 2.5m
VISUAL SCALE 1:50 @ A3