


Block Plan - 10 Azalea Close



0 20
Metres

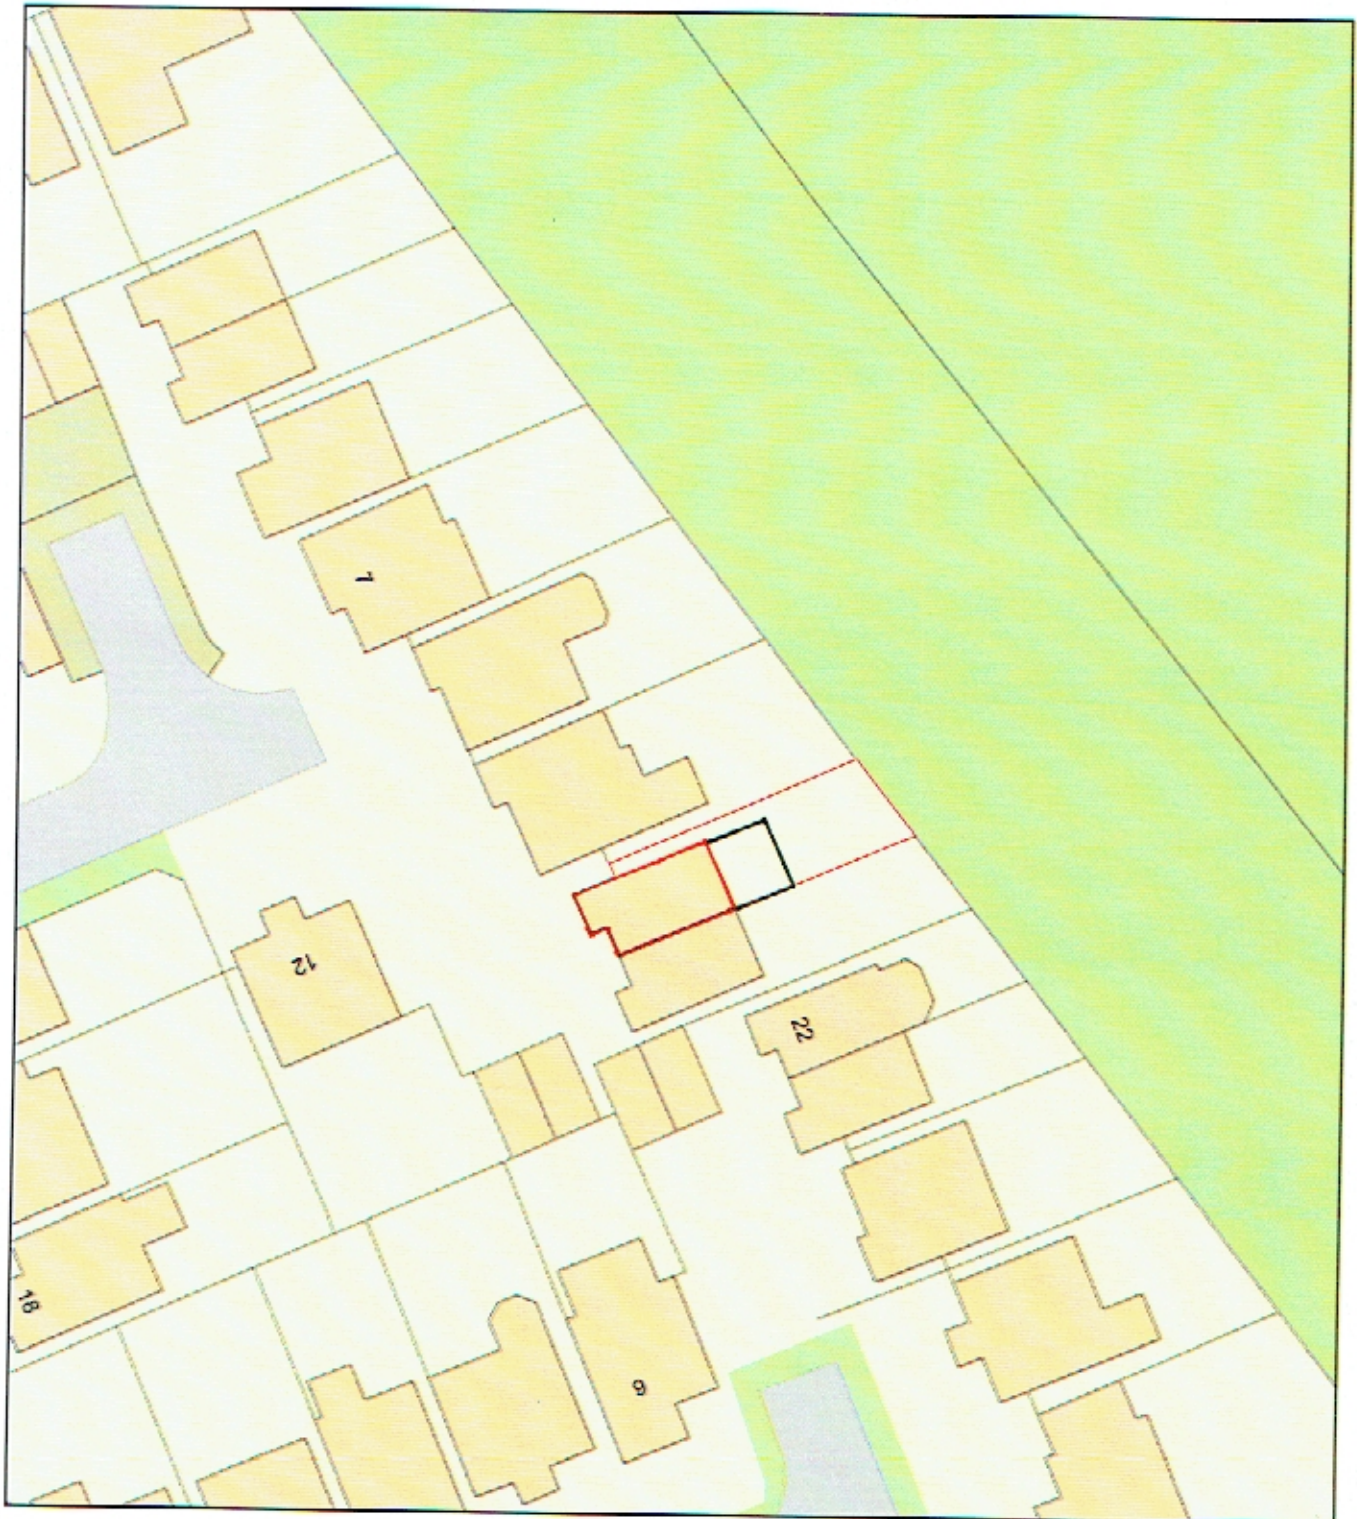

Plan Produced for: Parkers Design - Mr S Fenton

Date Produced: 22 May 2019

Plan Number/Project ID: TQRQM19142154632584

Scale: 1:500 @ A4