


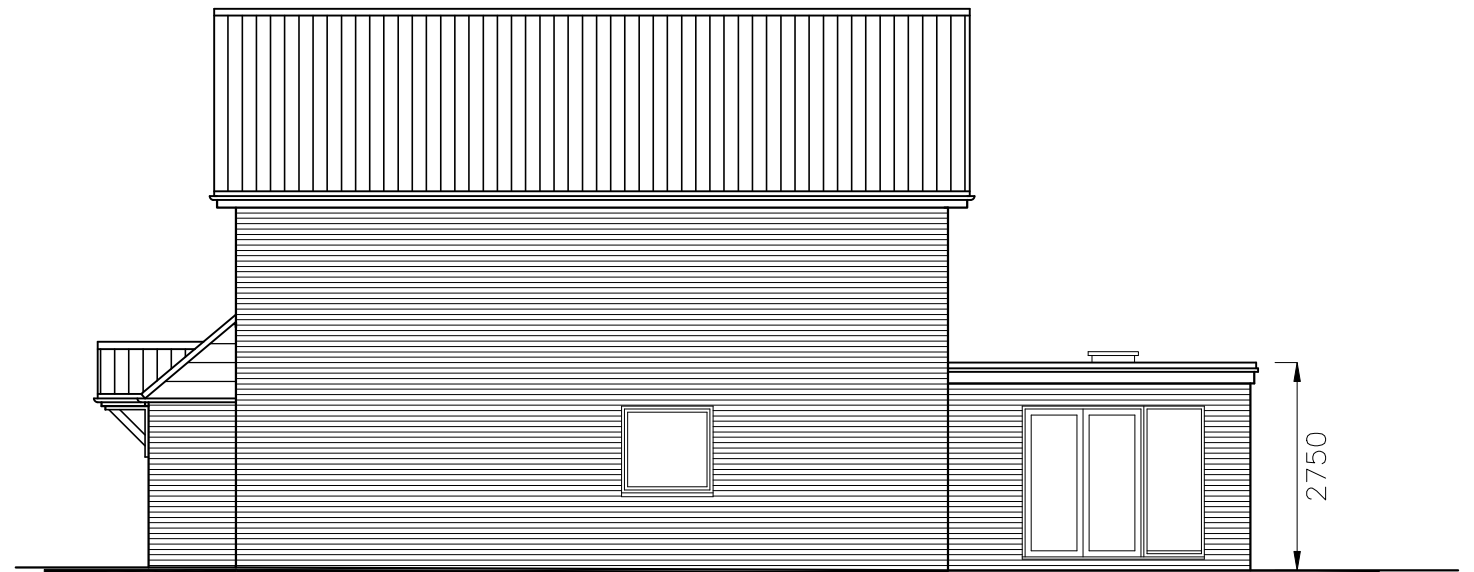

EAST



NORTH


4000

2750



WEST

4130

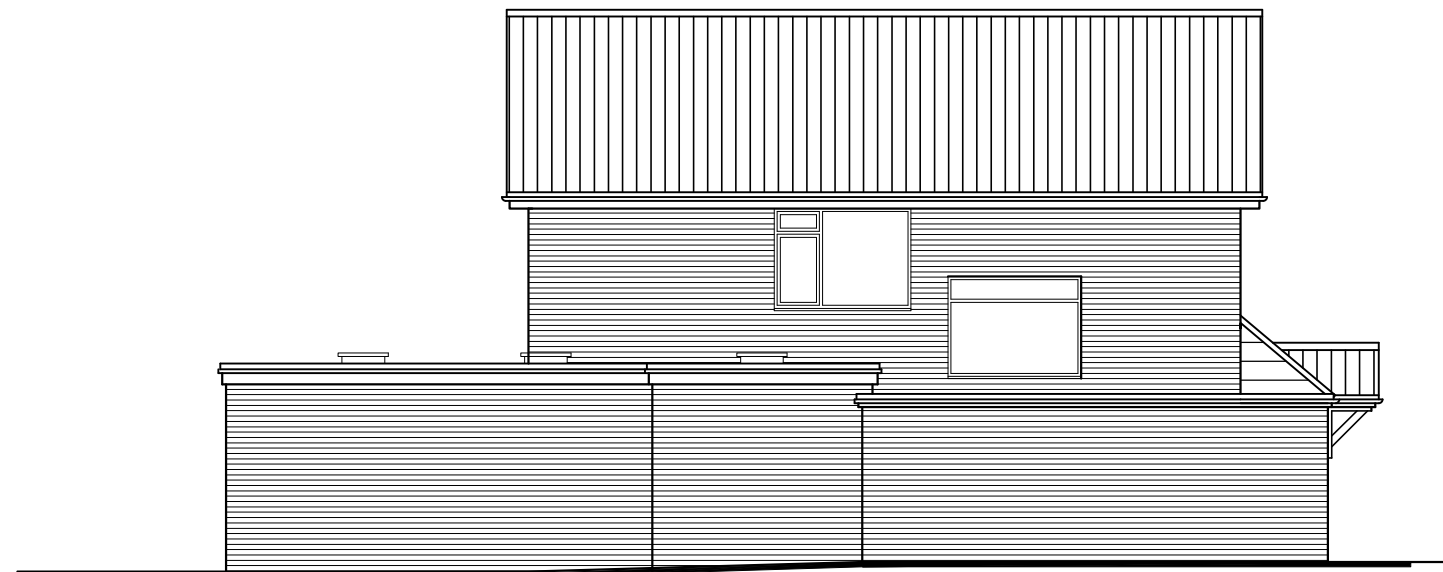

SOUTH

8550

CAD

Critchley Architecture And Design Ltd.
Contact: 02392 474 919 | info@caad.online
The Old Brewery, 15E South Street, Havant, PO9 1BU

PROPOSED ELEVATIONS

Revisions
a) Note/Date/Initial
b)
c)
d)

66 Fourth Avenue,
Denvilles,
Havant,
Hampshire,
PO9 2QX

Scale A1=1:50, A3=1:100
Drawn CAL
Date 10/05/19

19041-501⁰

10m

20m

30m

40m