


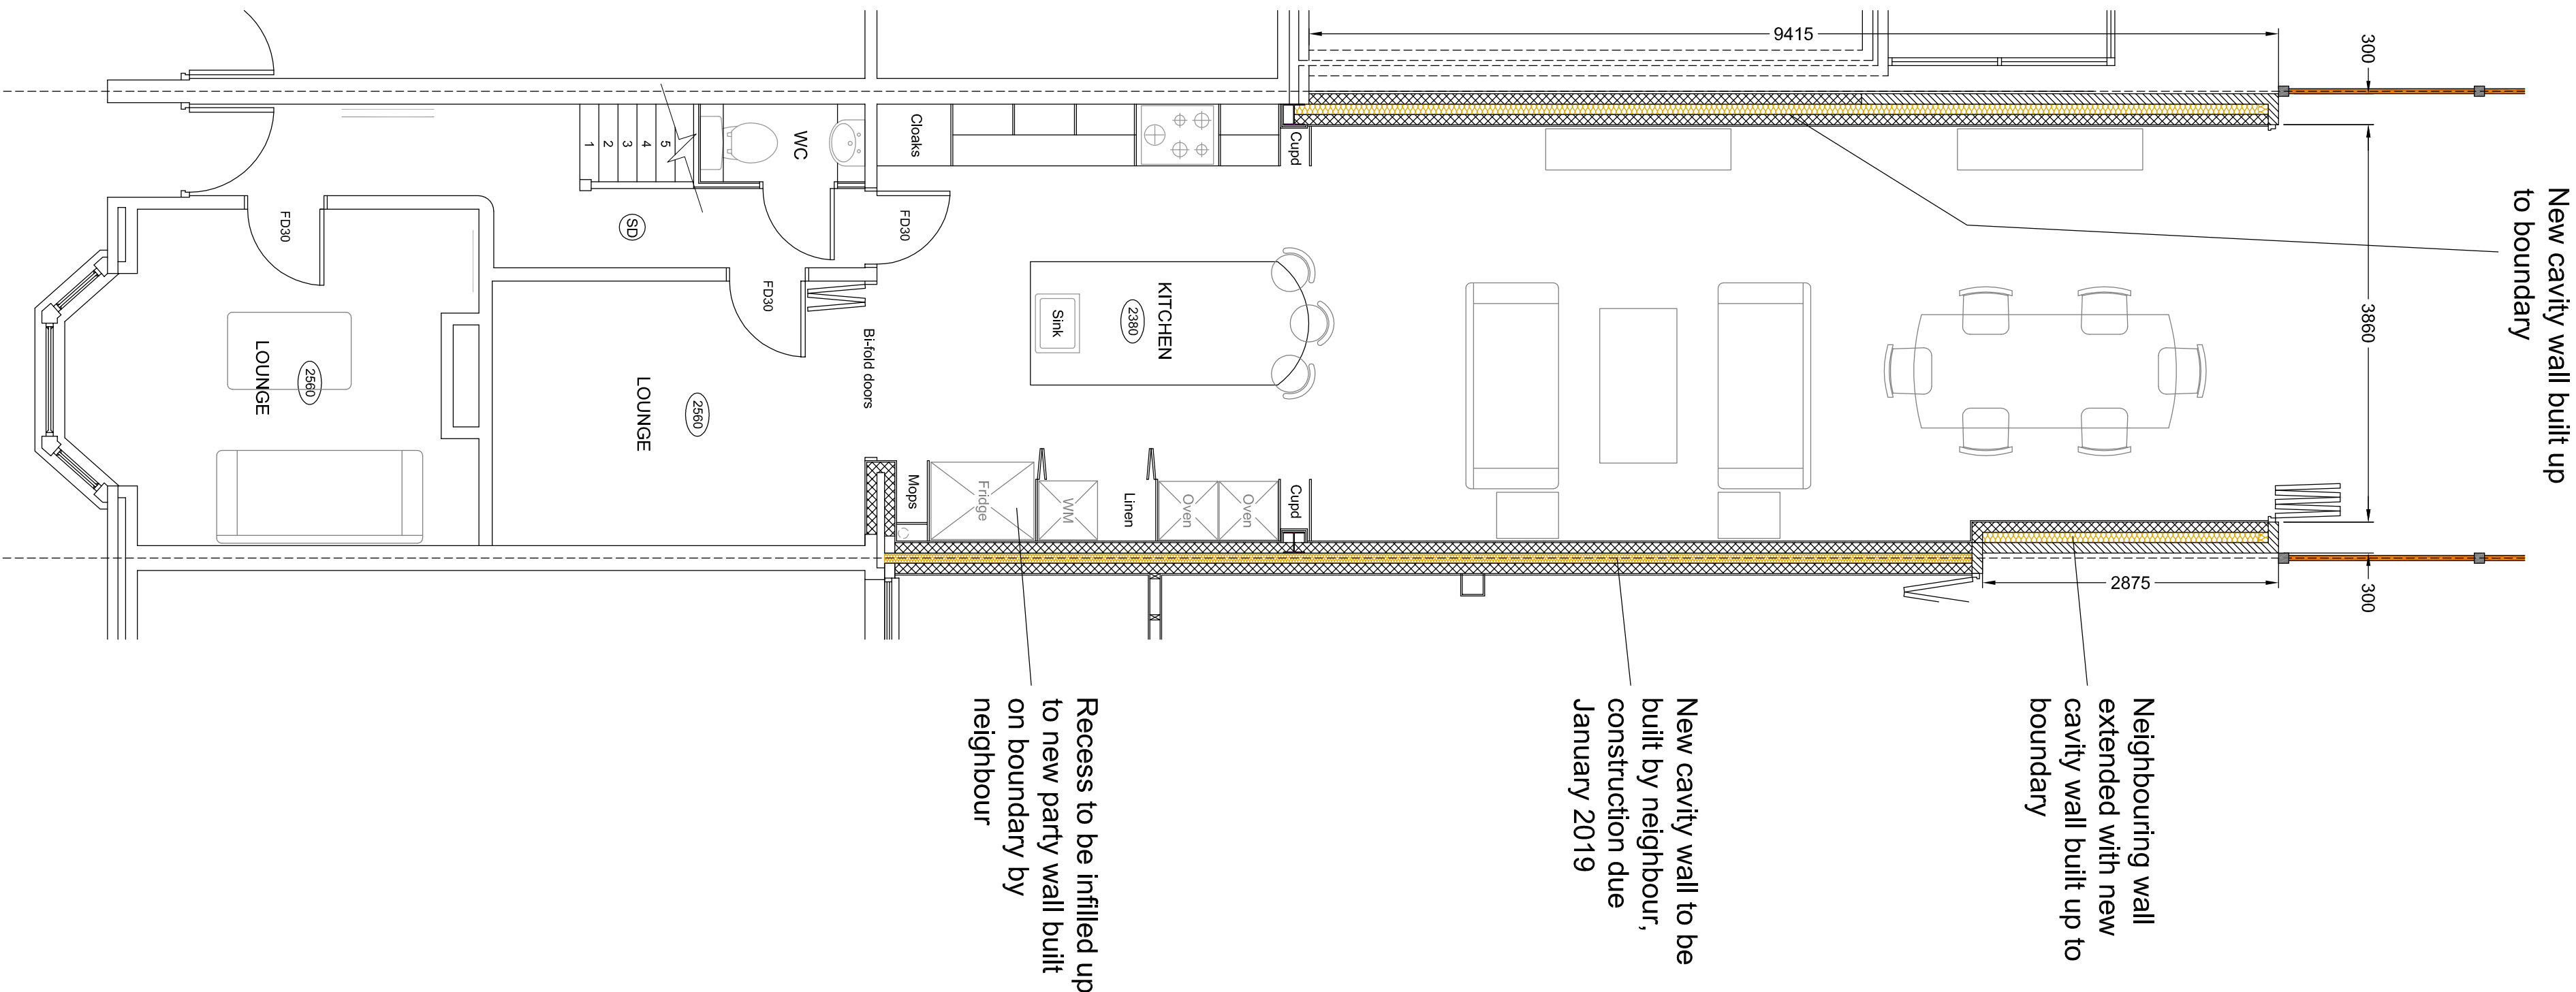


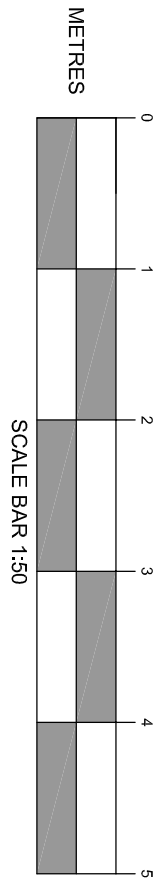

GROUND FLOOR PLAN (1:50)

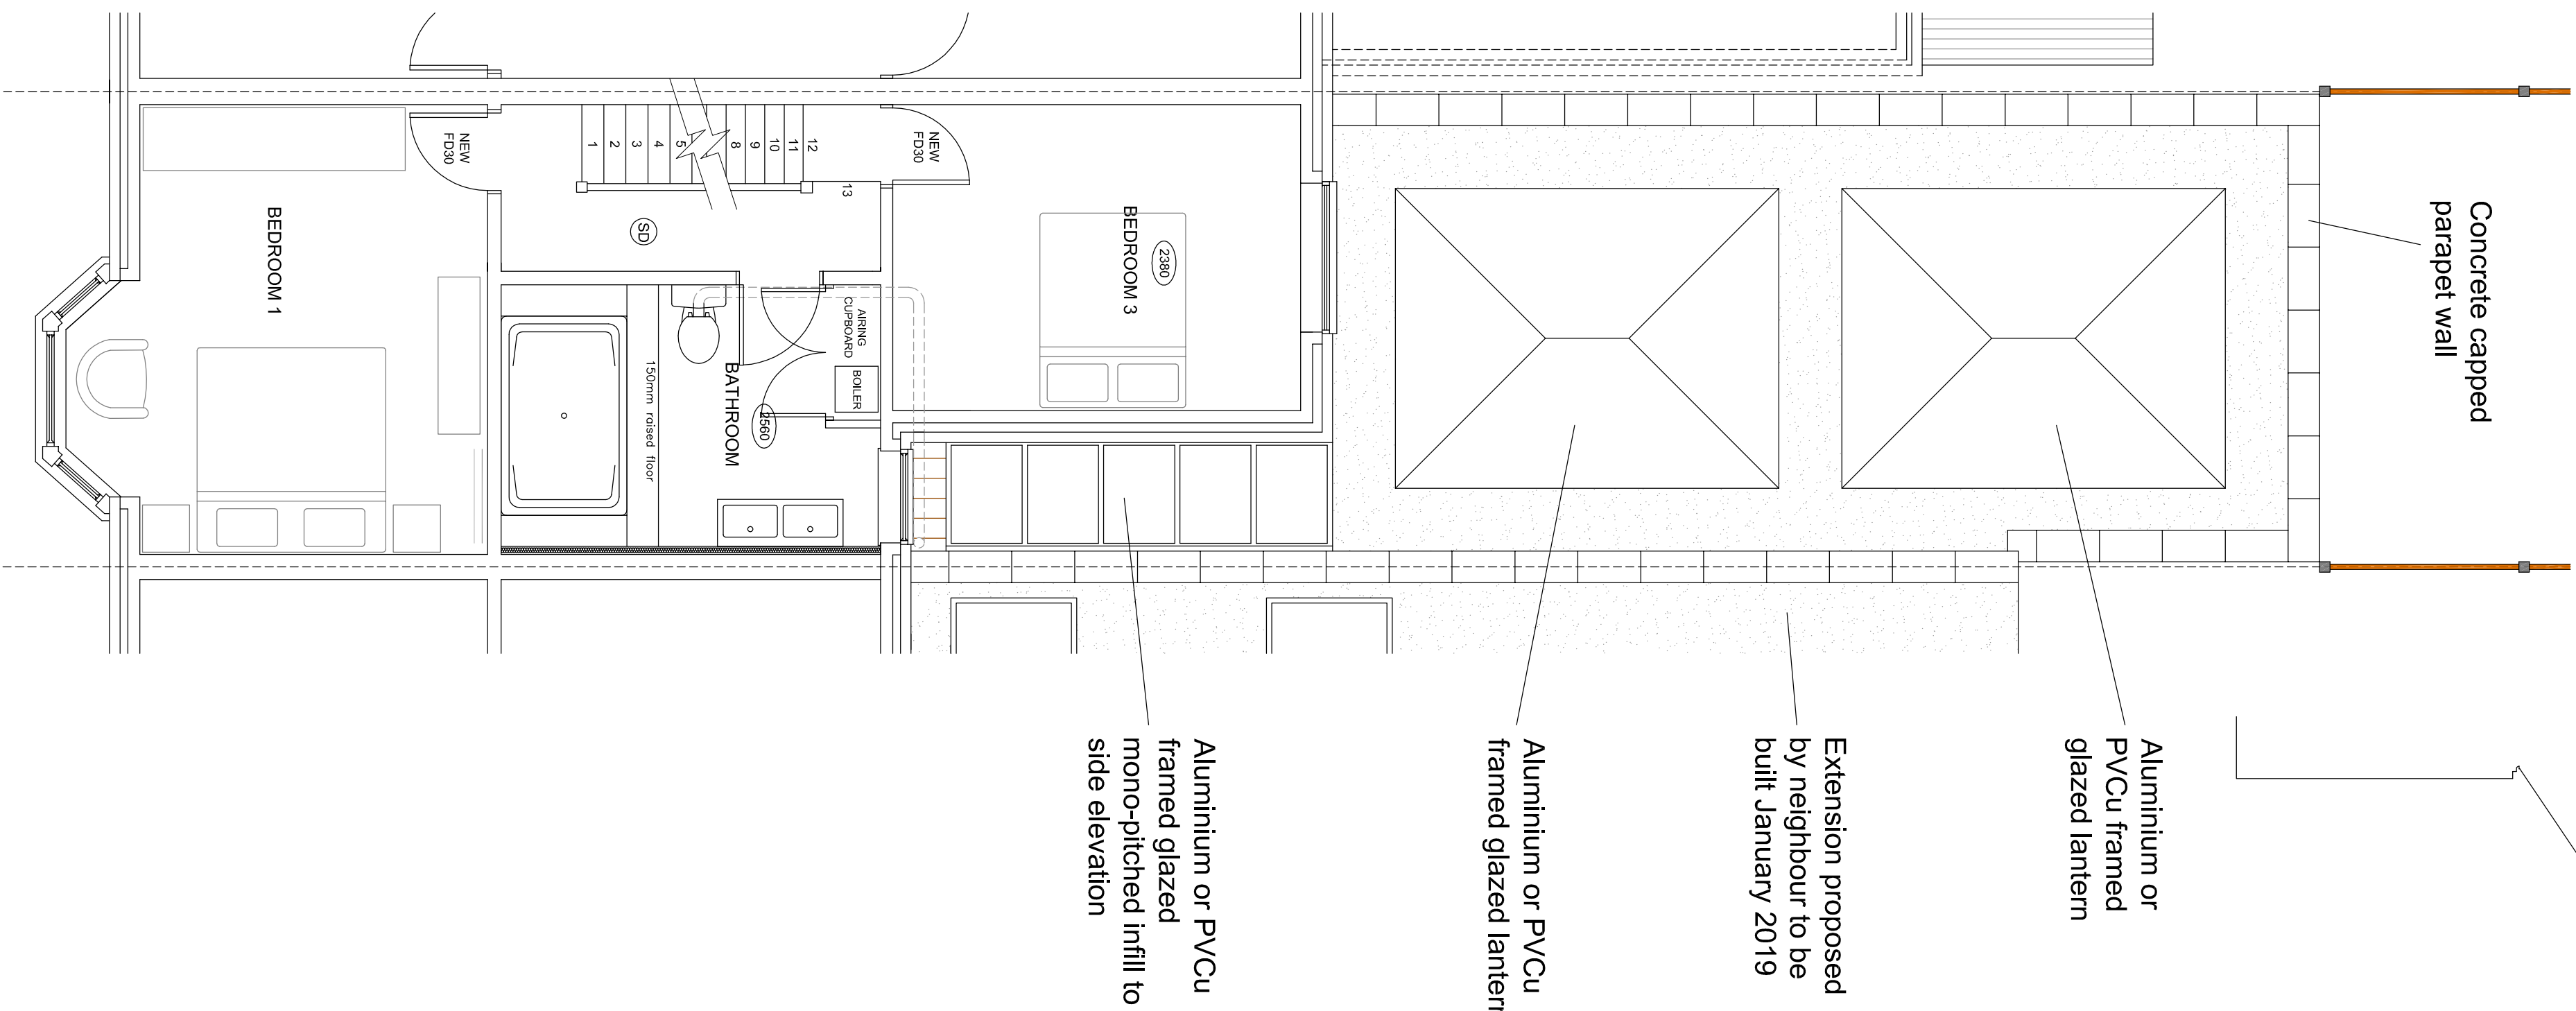


FIRST FLOOR PLAN (1:50)

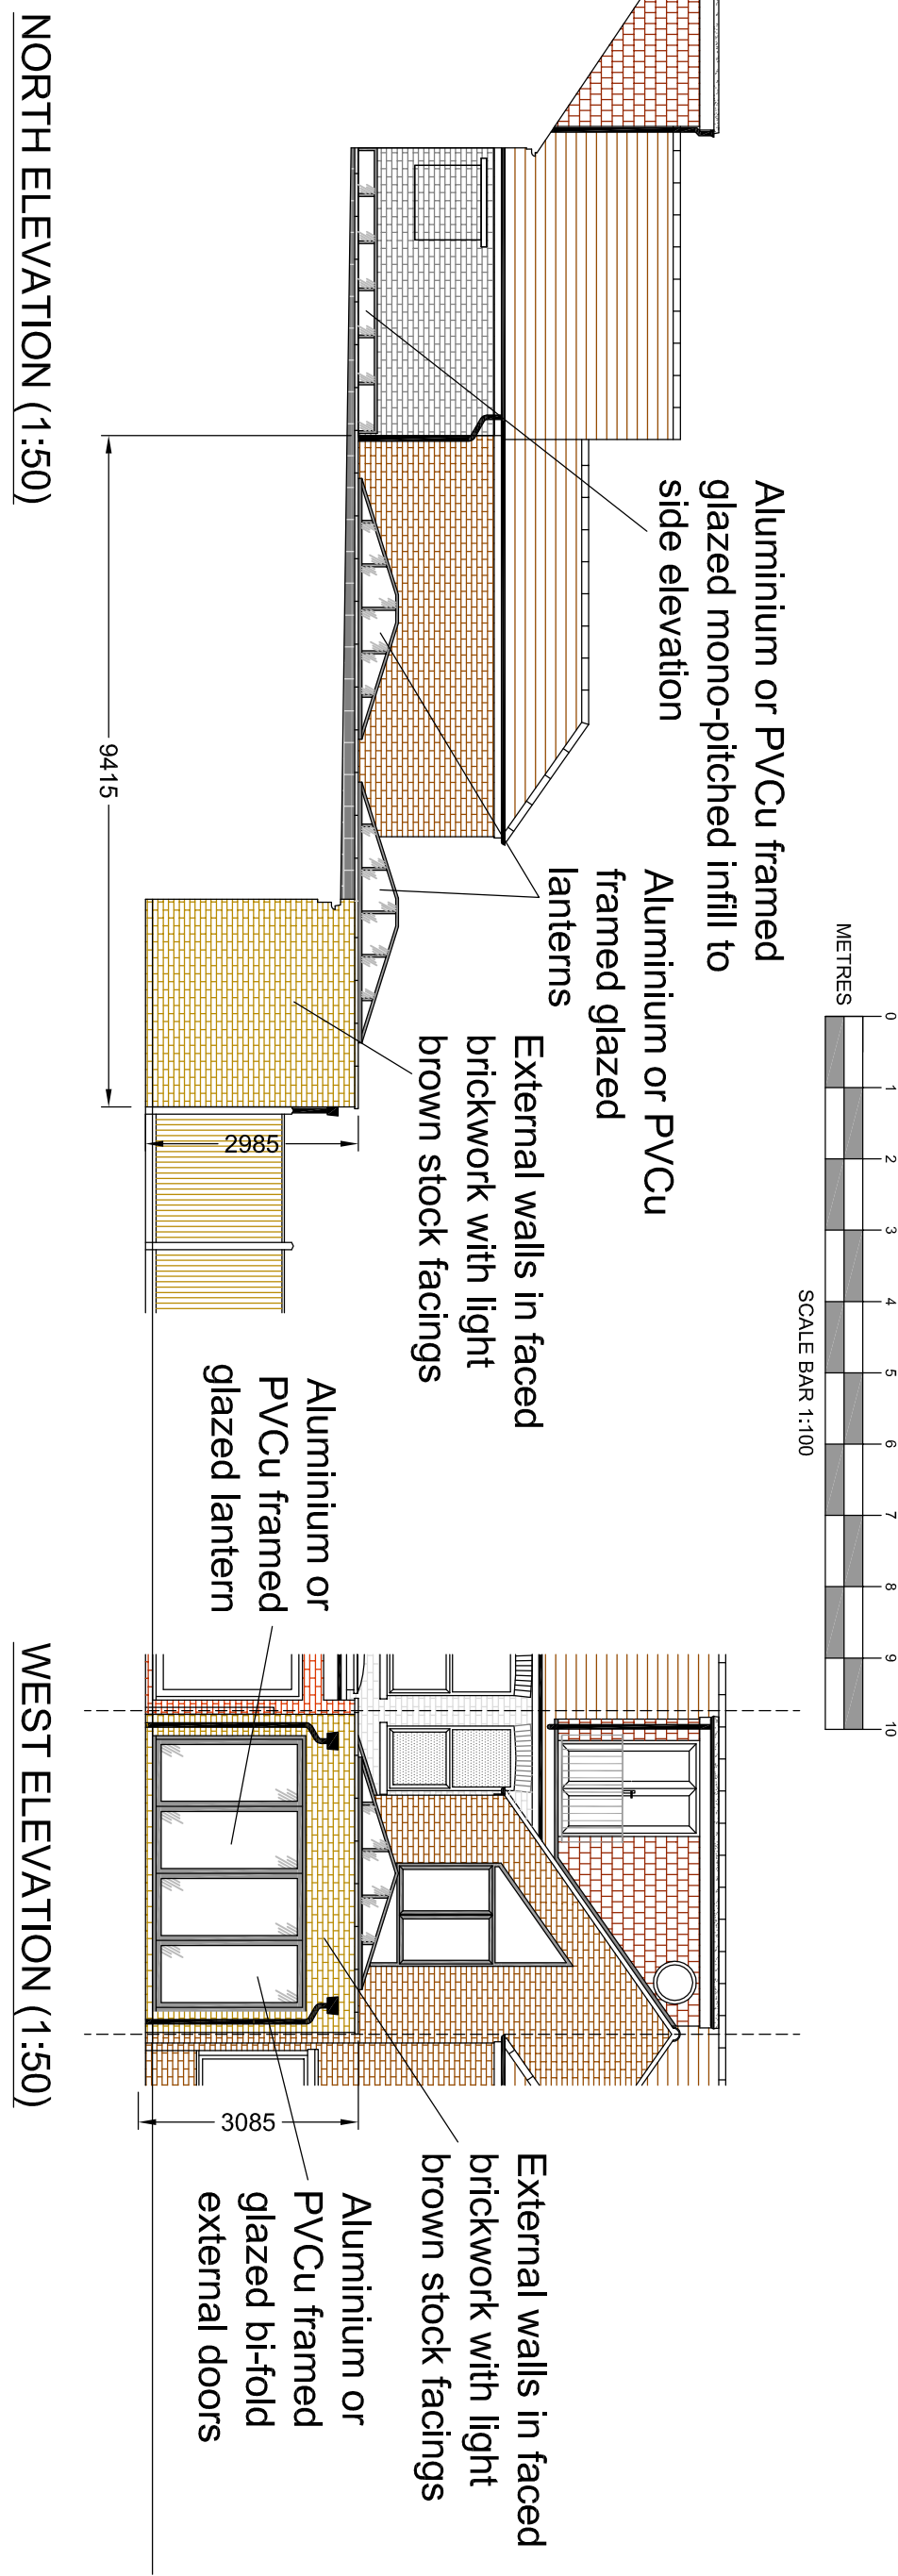


NORTH ELEVATION (1:50)


SOUTH ELEVATION (1:50)

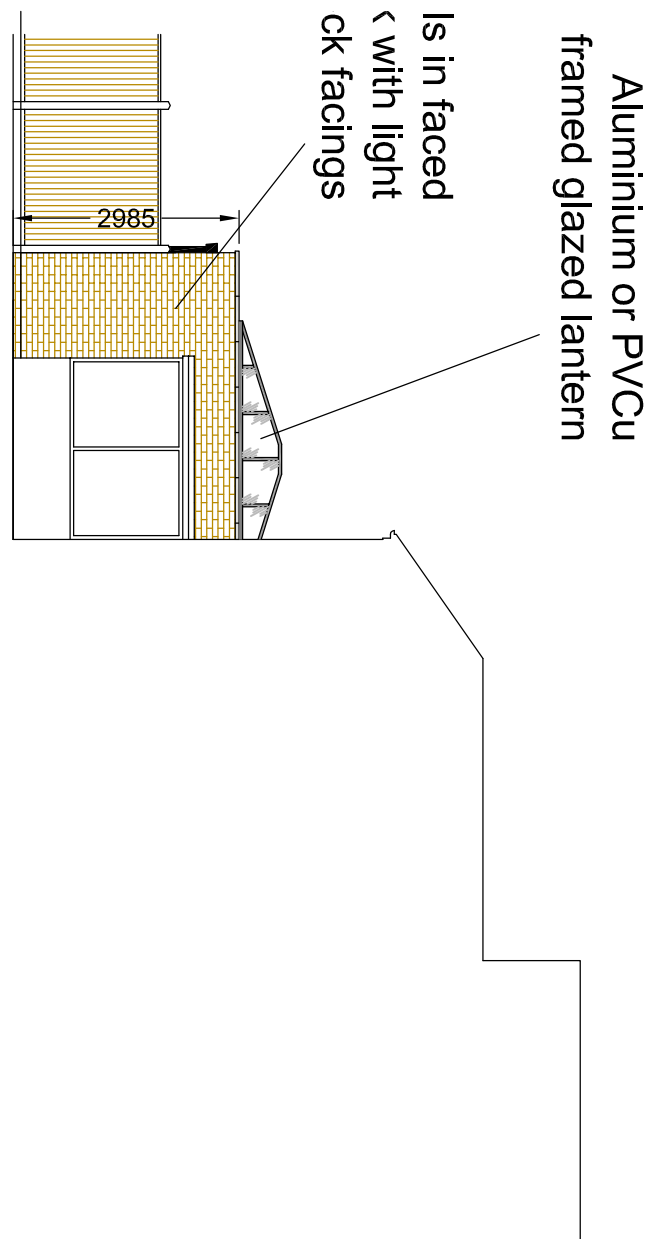

WEST ELEVATION (1:50)

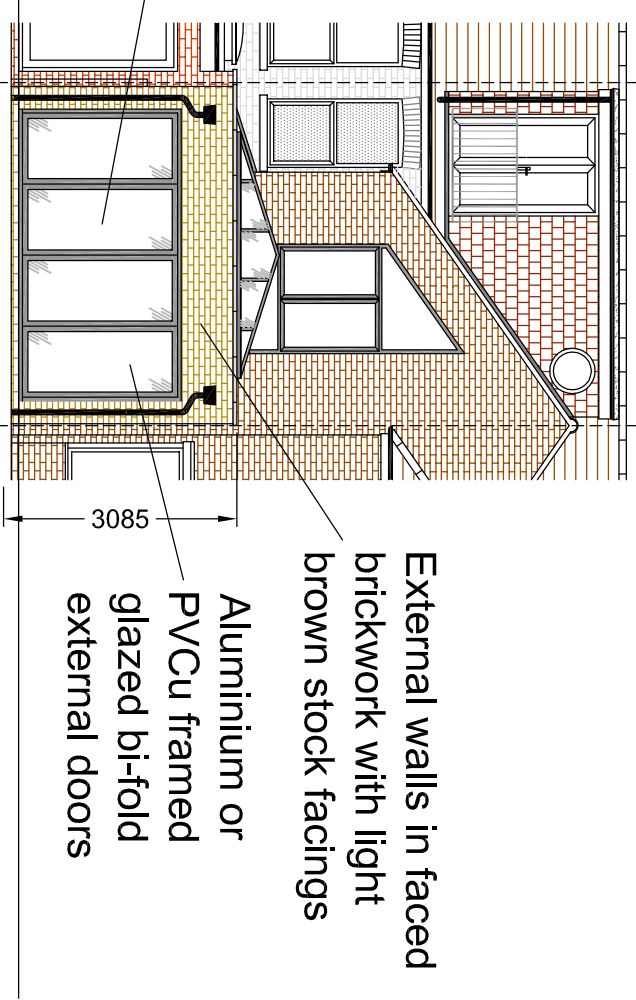

LOCATION PLAN (1:1250)

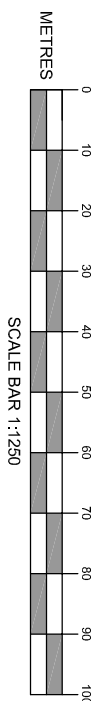

NOTES

This drawing has been prepared for the purpose of Planning and / or Building Regulations approval, and should not be used for any other purpose.

All dimensions to be checked on site and any discrepancy notified to Martin Ralph. Written dimensions are to be used in preference to scaled dimensions.

This drawing is the property of Martin Ralph and must not be reproduced, in part or whole, or deviated from, without their permission.

