




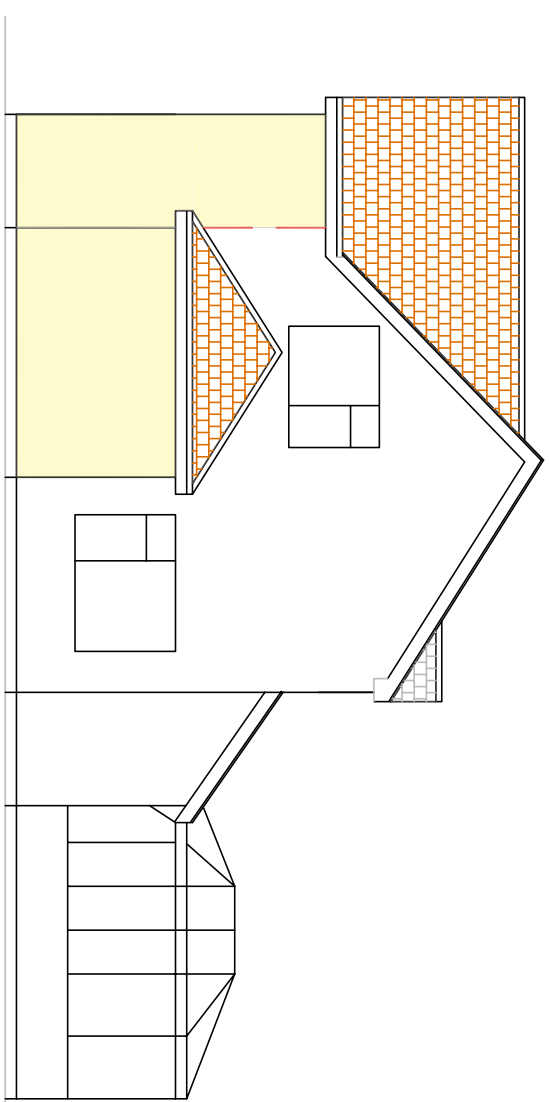


Proposed Side Elevation (South)

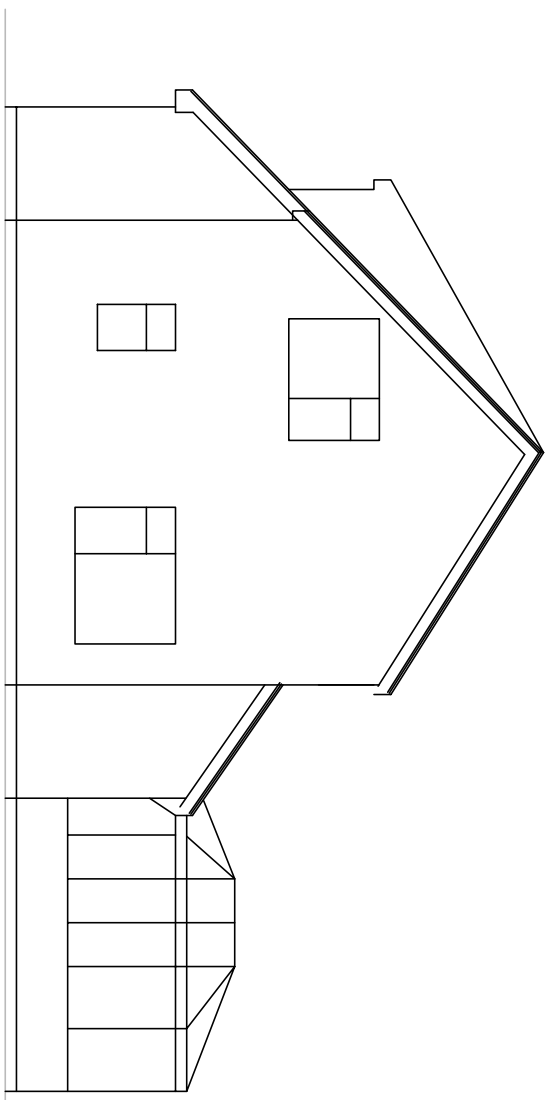


Existing Side Elevation (South)

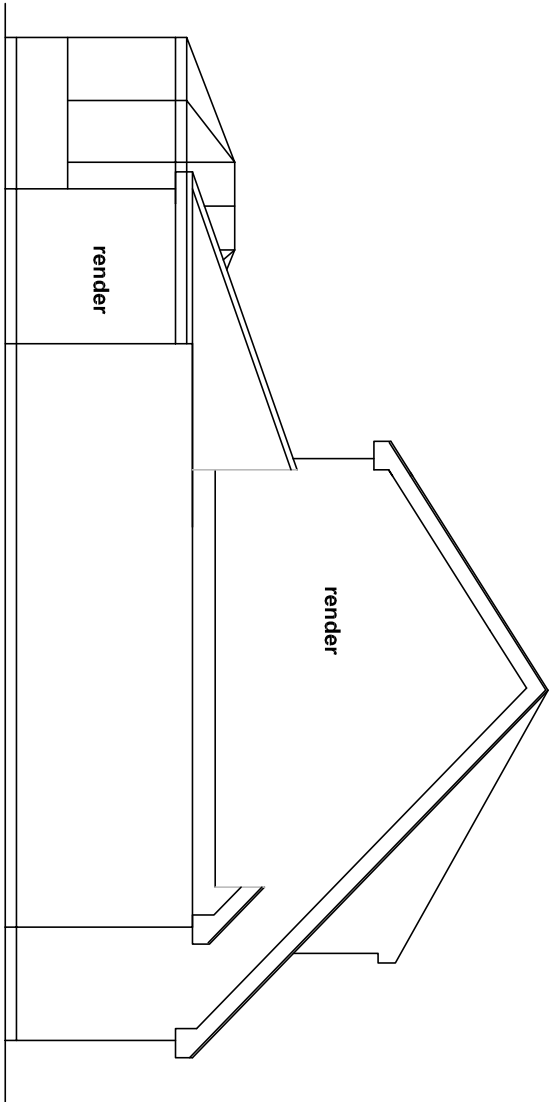


Existing Side Elevation (North)

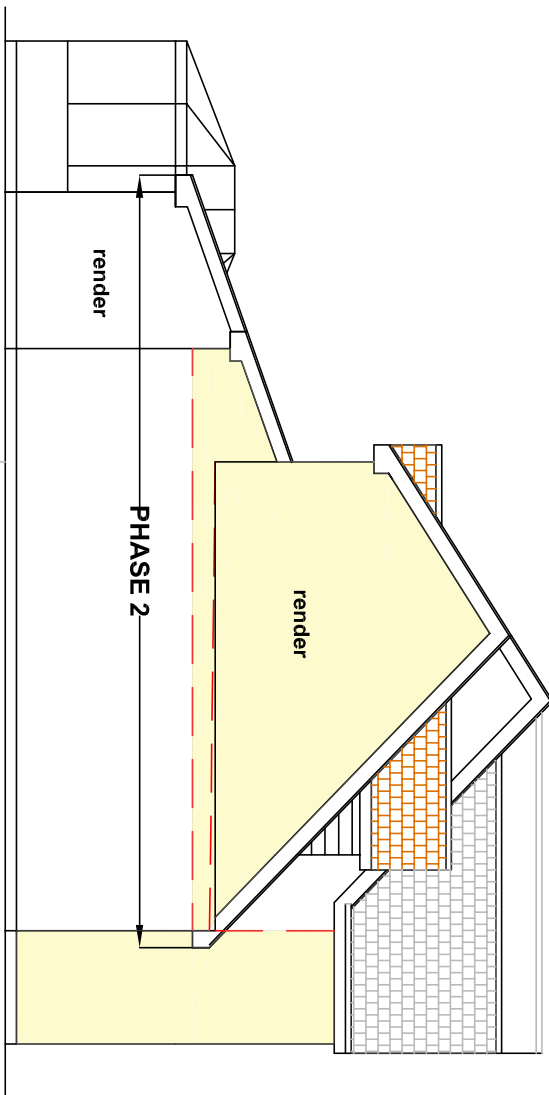


Proposed Side Elevation (North)

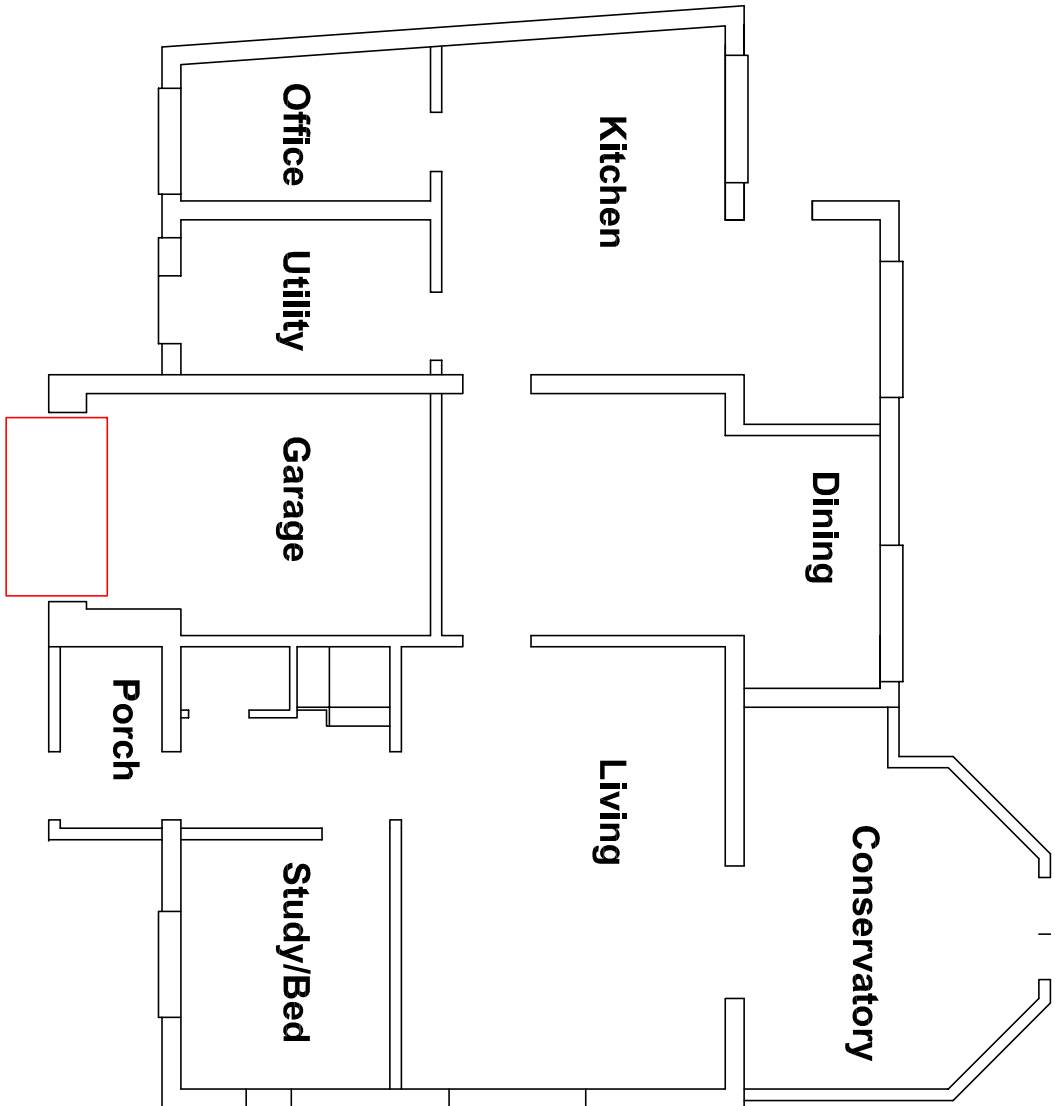


Existing Ground Floor Plan

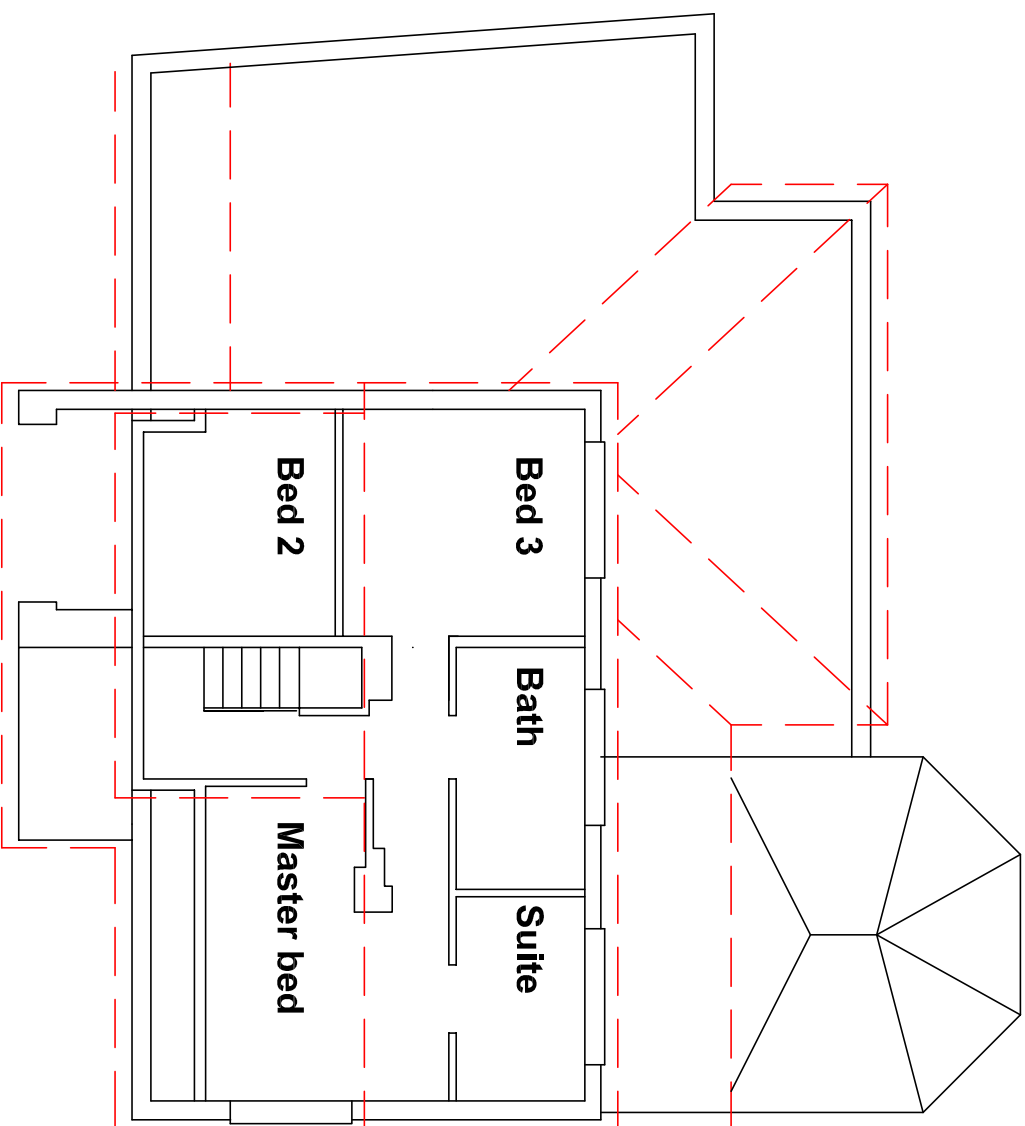


Existing First Floor Plan

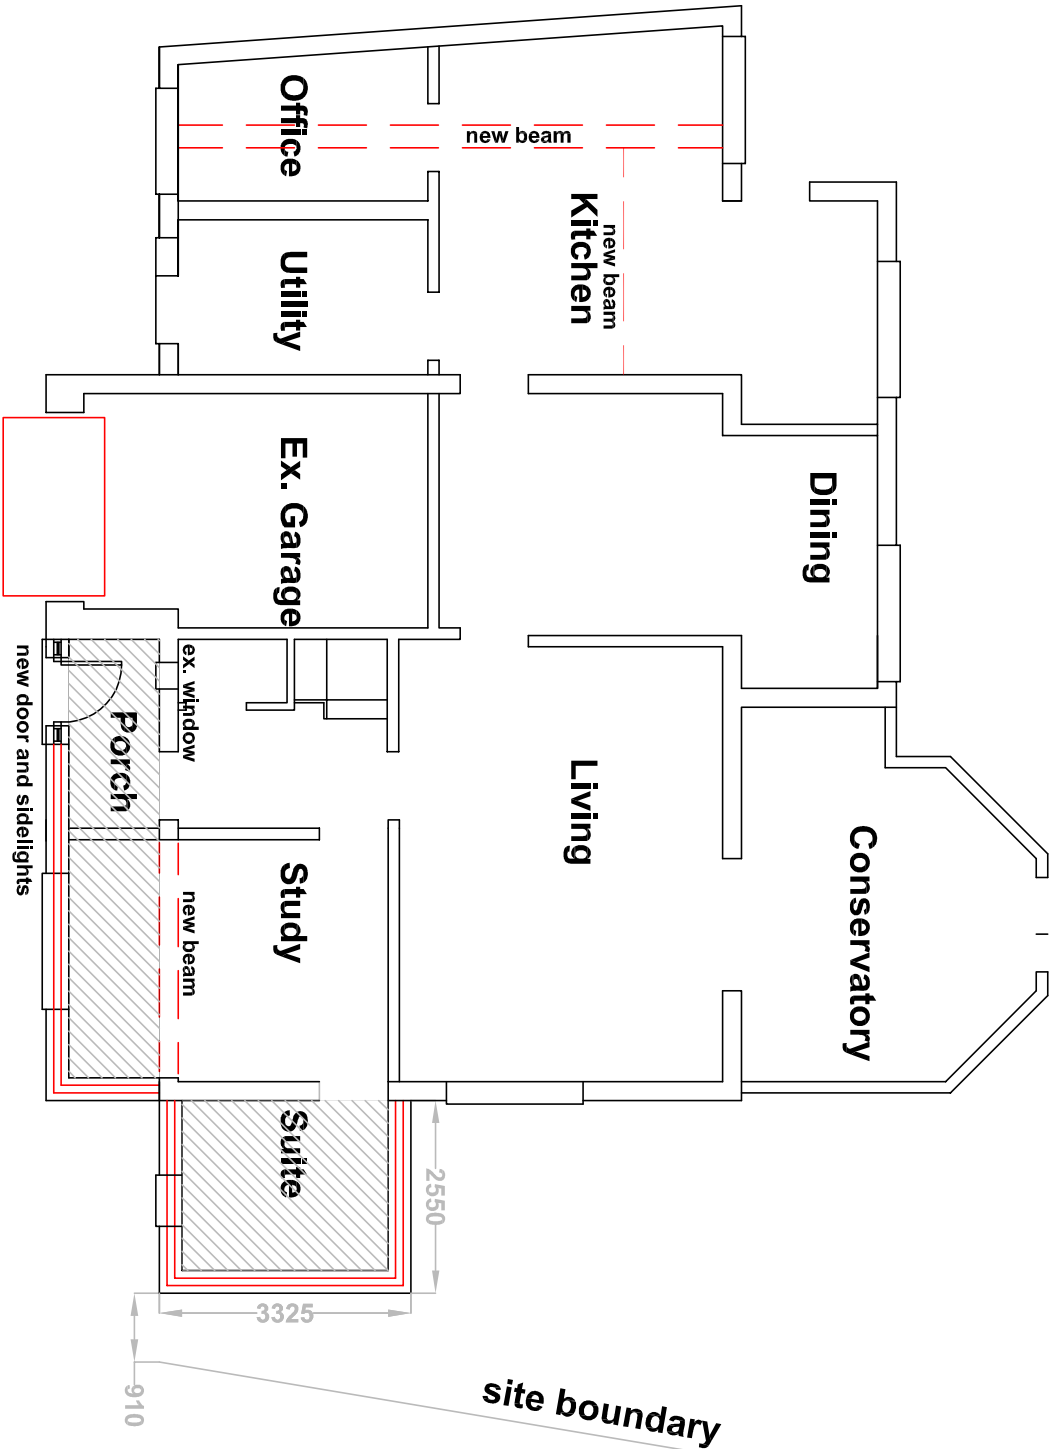


Proposed Ground Floor Plan

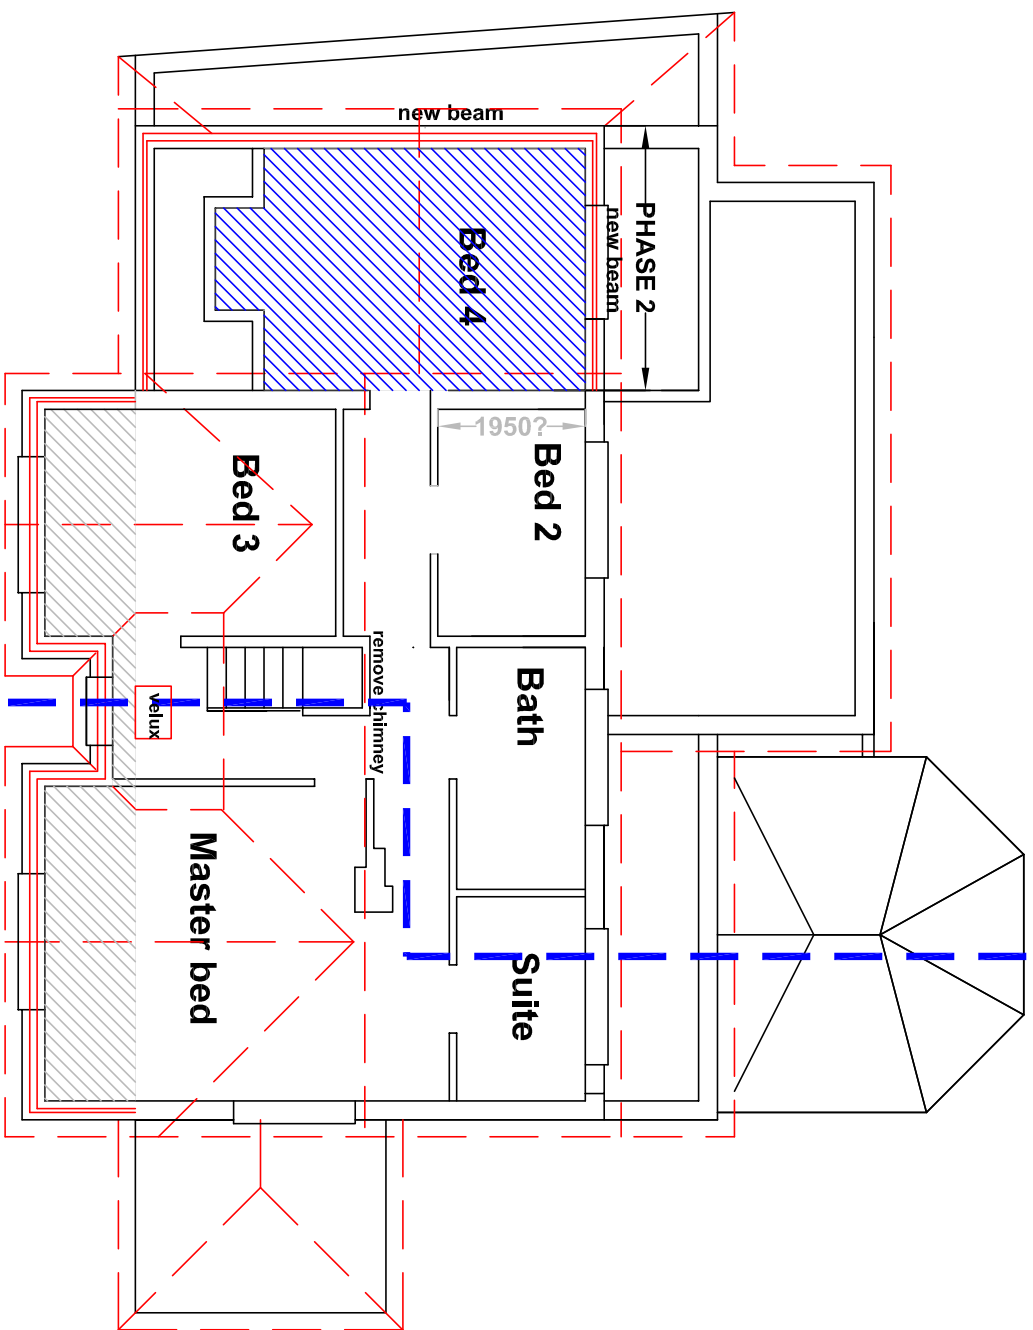


Proposed First Floor Plan

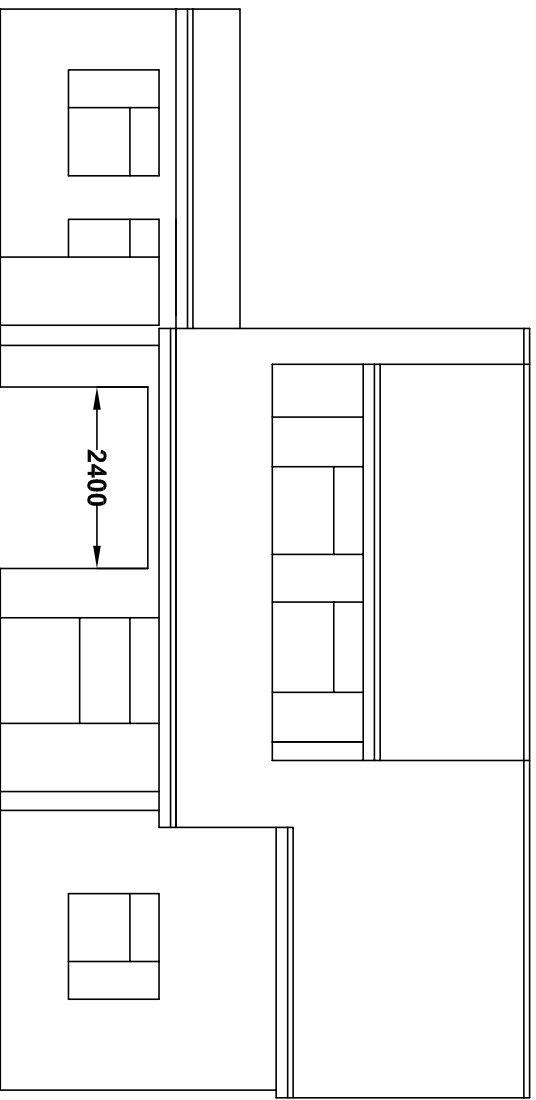


Existing Front Elevation (West)

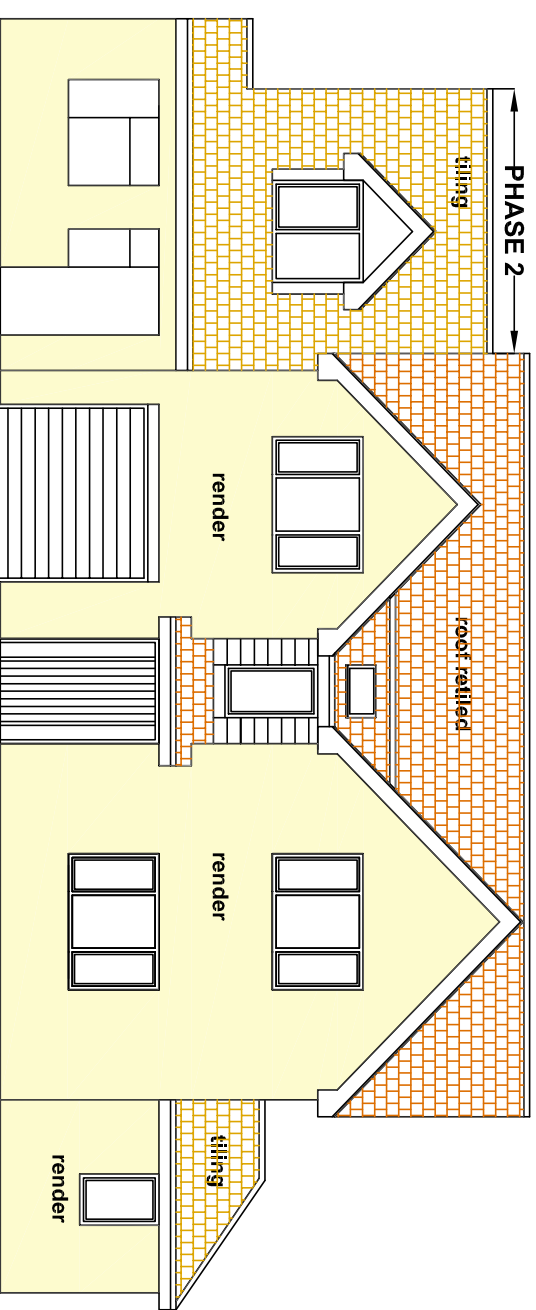


Proposed Front Elevation (West)

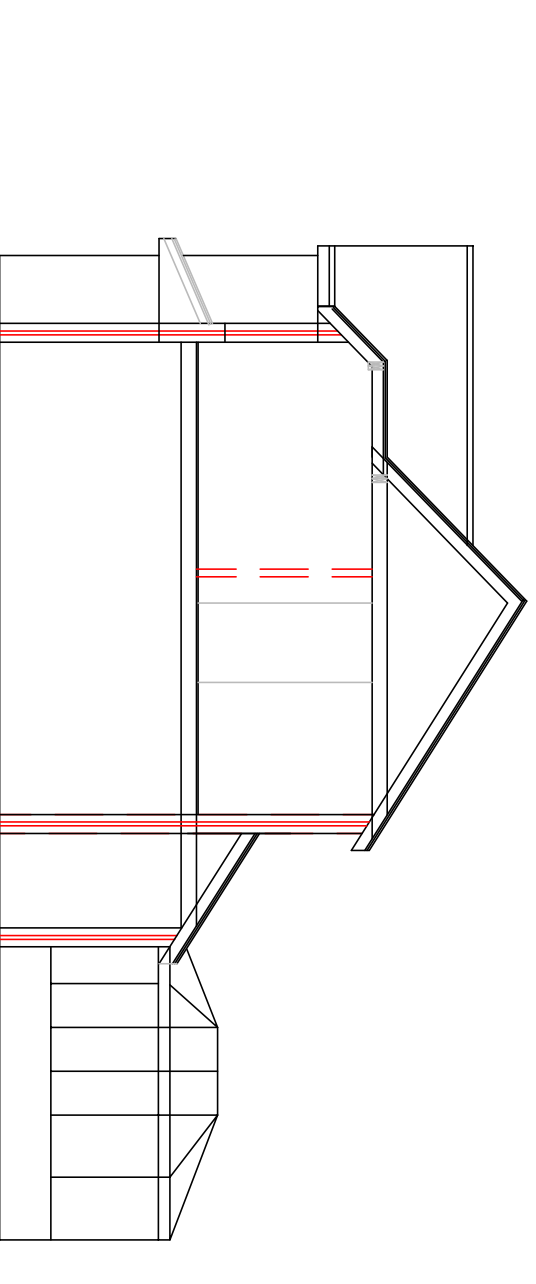


Proposed Section A-A

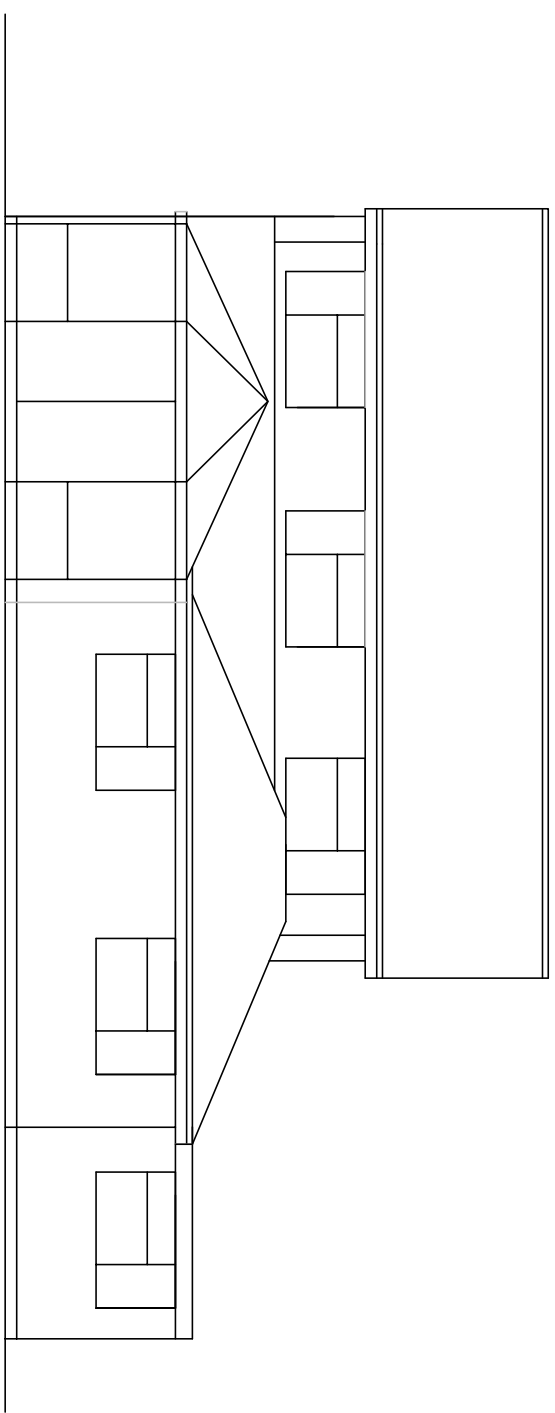


Existing Rear Elevation (East)

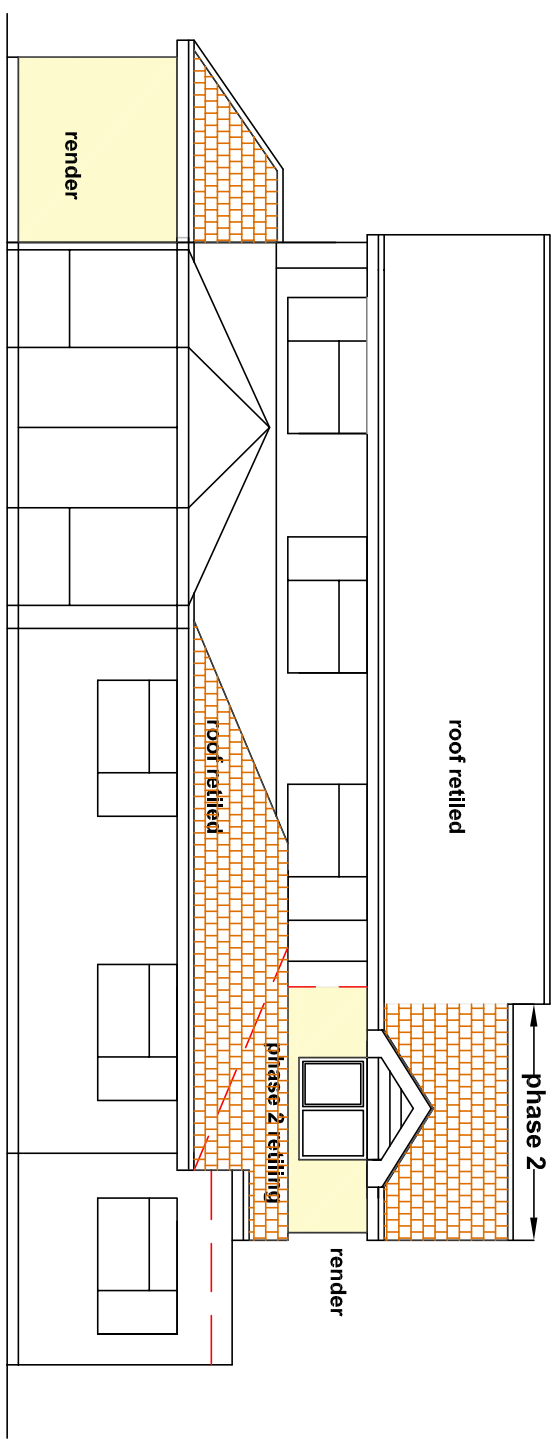

Proposed Rear Elevation (East)

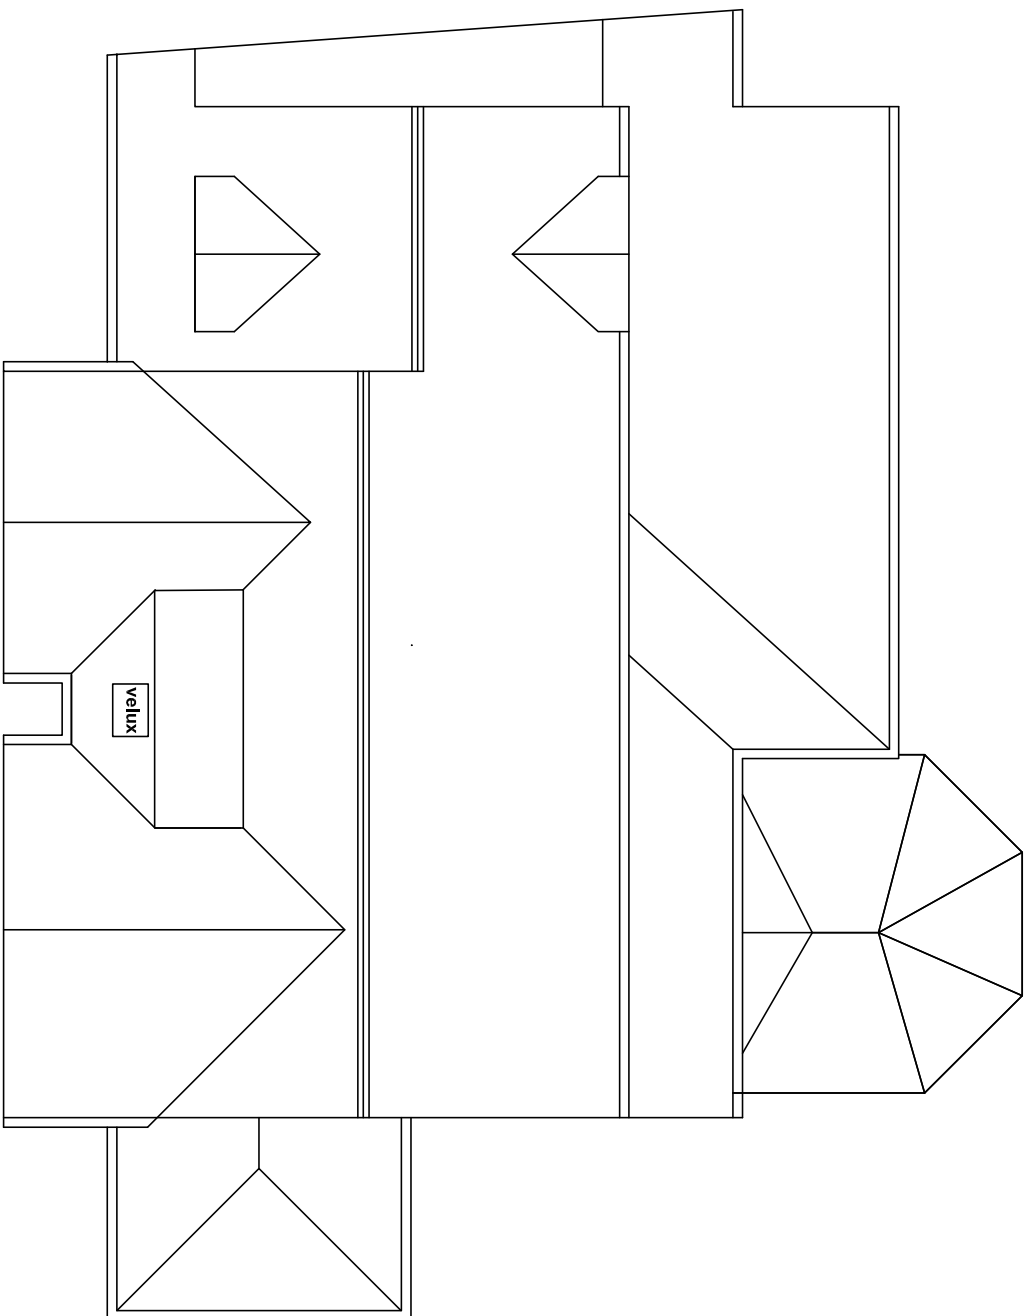

Proposed Roof Plan

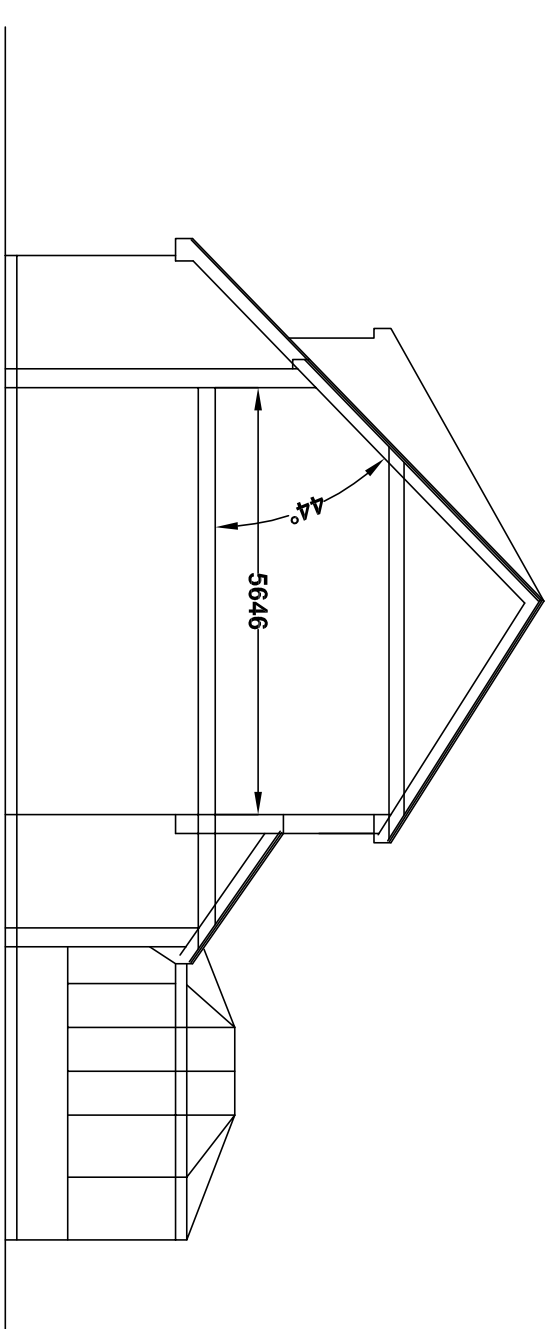

Existing Section