


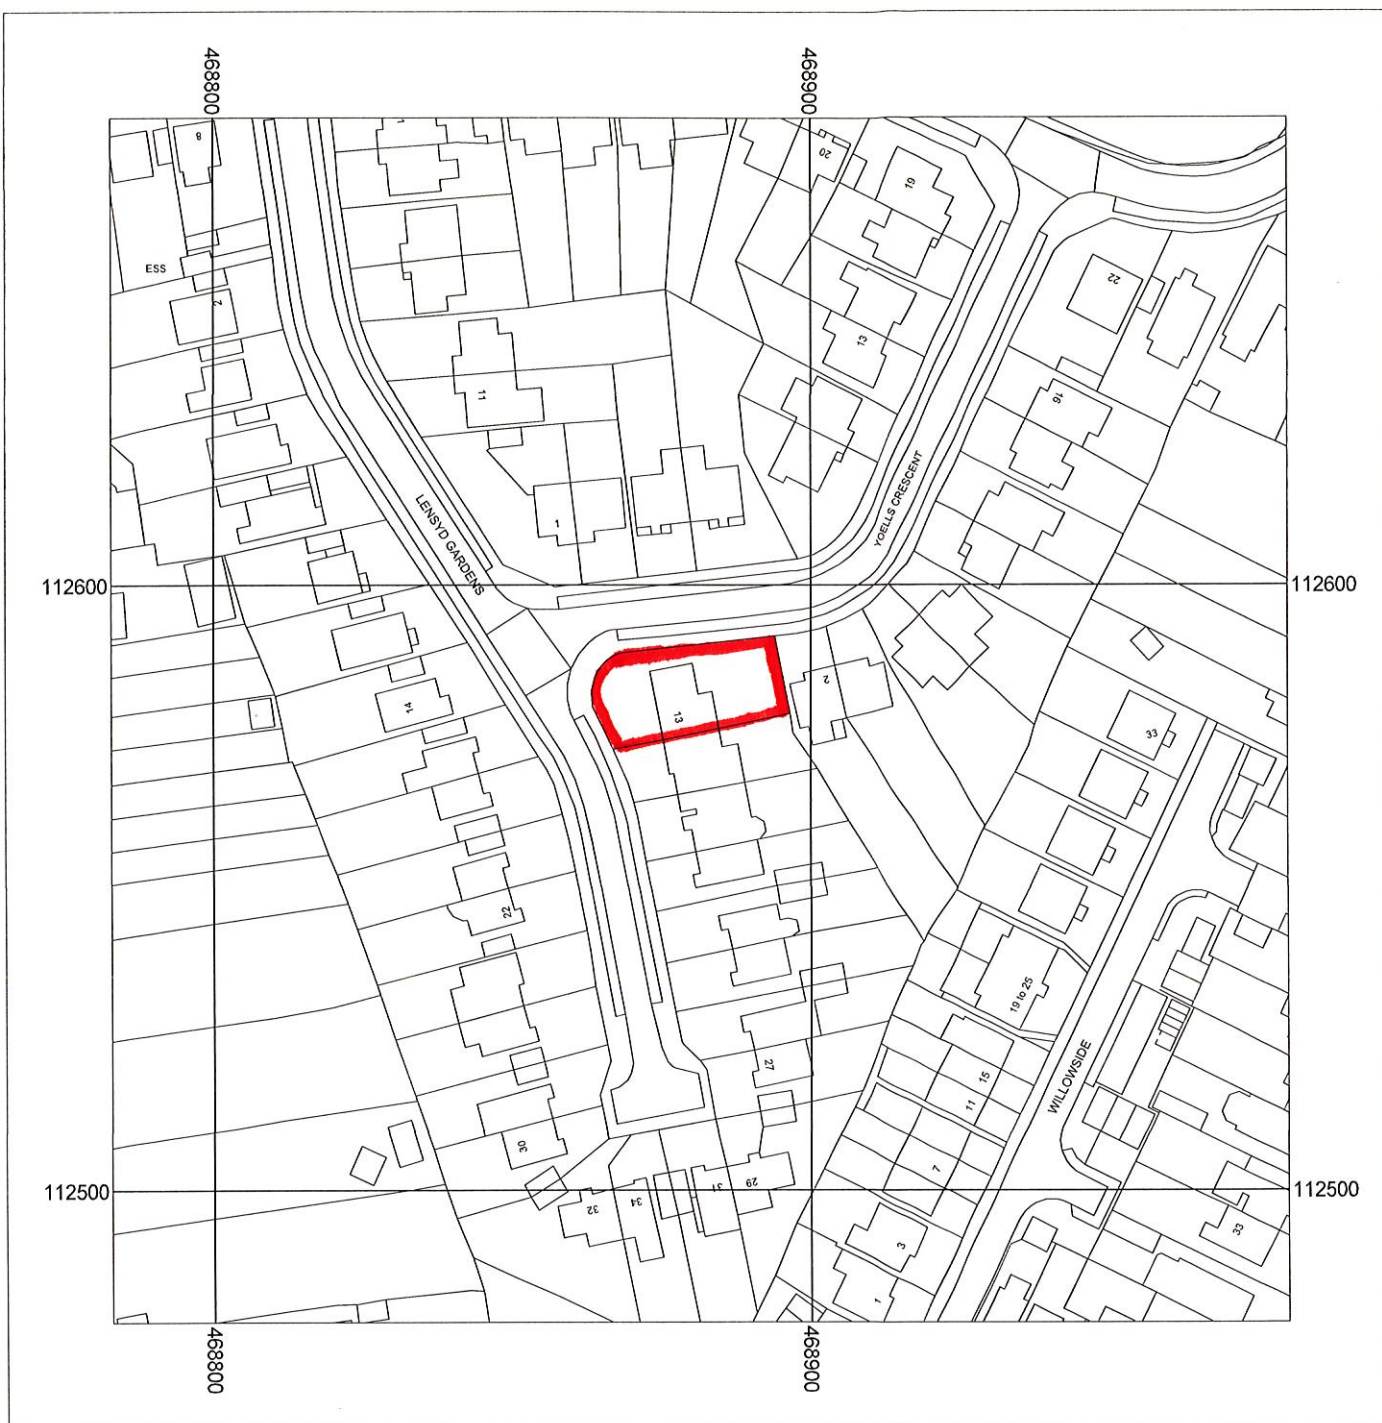

Metres
0 5 10 20 30 40 50

Scale: 1:1250



90001305
13 Lensyd Gardens
Waterlooville
Hampshire
PO8 9SJ

Supplied by: Anglian Conservatories
License number: 100031961
Produced: 01/11/2018
Serial number: 2045982

Plot centre co-ordinates: 468882,112578
Download file: Print.zip
Project name: 90001305



Site Address

13 LENSYD GARDENS

PO8 9ST.

Os Licence number 100046950

Our Reference 90001305

0 SCALE 1:500 20
METRES

