




EXISTING ELEVATION

Scale 1:50 @ A1

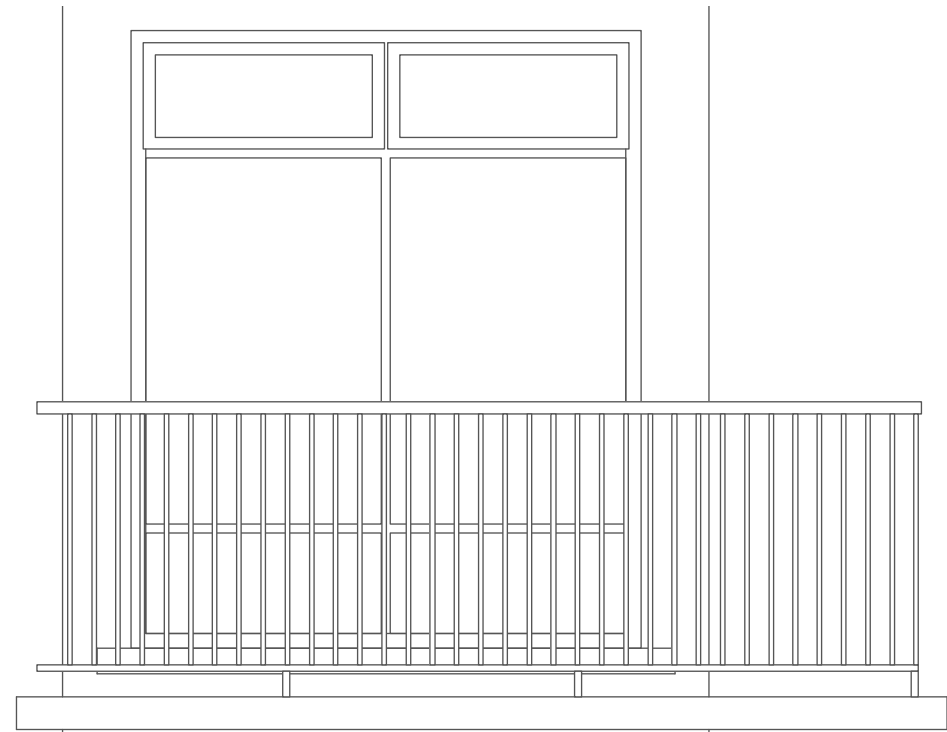

EXISTING BALCONY RAILING TYPE 1

Scale 1:25 @ A1



EXISTING BALCONY RAILING TYPE 2

Scale 1:25 @ A1



PICTURES OF THE EXISTING BALCONIES



EXISTING ELEVATIONS: ELEVATION 3 VICTORIA ROAD (BLOCK 186-208)



Scale 1:50 @ A1



Chartered Architects
Chartered Building Surveyors
Interior Designers
CDM Services

3 GP Centre, Yeoman Road,
Ringwood, Hampshire, BH24 3FF
+44 (0)1425 472 833
www.kendallkingscott.co.uk

Project
Balcony Replacement Works
Client
The Guinness Partnership

Scale
1:50
Paper Size
A1
Filename
180641.vwx

© Copyright

Rev Date By Ap Note

Drawing Title
Existing Elevations: Elevation 3
Victoria Rd Emsworth (Block 186-208)
Project Number
Revision

Date
03/09/18
Drawn
EN
Checked
AL
Status
PLANNING

Check all dimensions and levels on site

Only to be used on the site for which designed. The electronic transmission of design information contained in this drawing is correct and reliable as the user is the sole user and responsible for any errors or inaccuracies which may occur. The user is responsible for any errors or inaccuracies which may occur. The user is responsible for any errors or inaccuracies which may occur.