




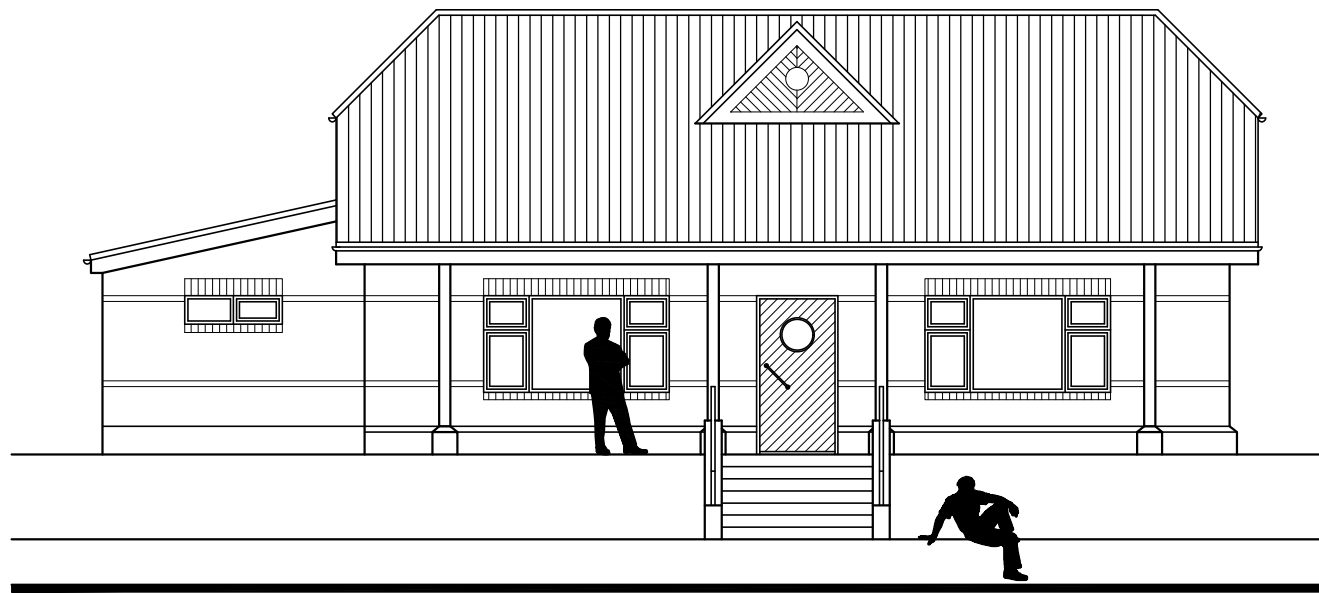

North–West

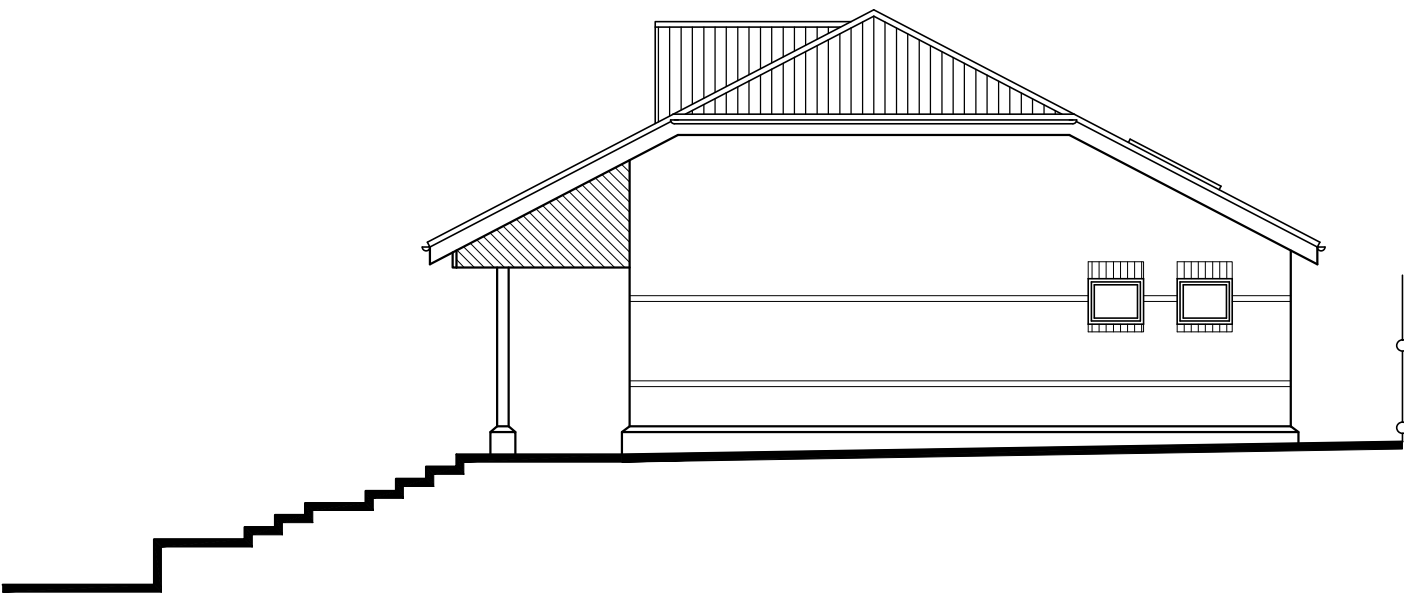

South–West

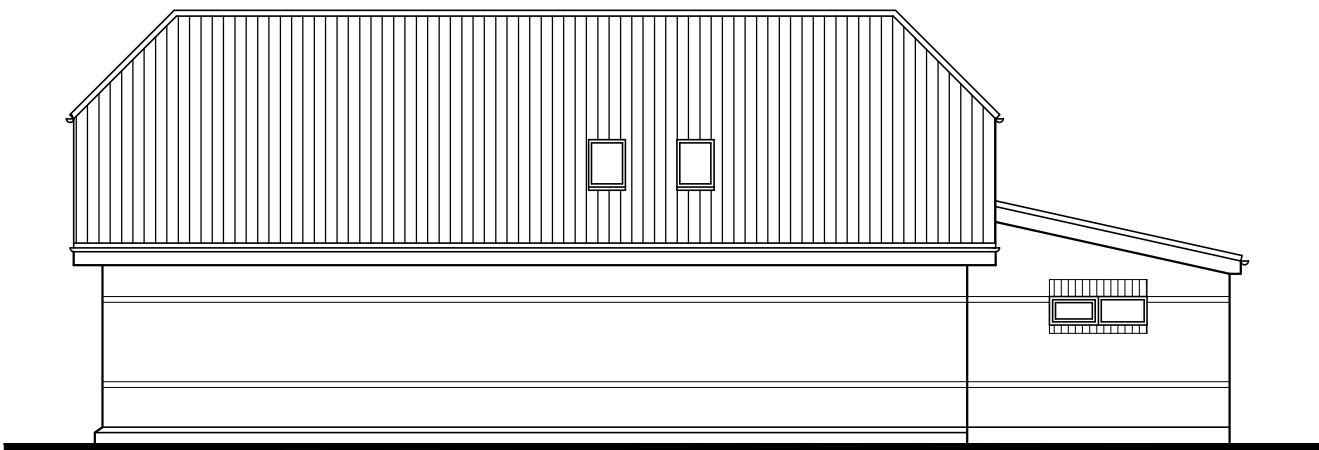

South–East



North–East

Waterlooville Bowling Club, Rowlands Avenue, Waterlooville, PO7 7HO	Existing Elevations															CAD Critchley Architecture And Design Ltd. Contact: 02392 474 919 info@caad.online The Old Brewery,15E South Street, Havant, PO9 1BU		Scale A1=1:50, A3=1:100	
	Revisions	a)	Note/Date/Initial															Drawn SAR	Date 05/12/18	