




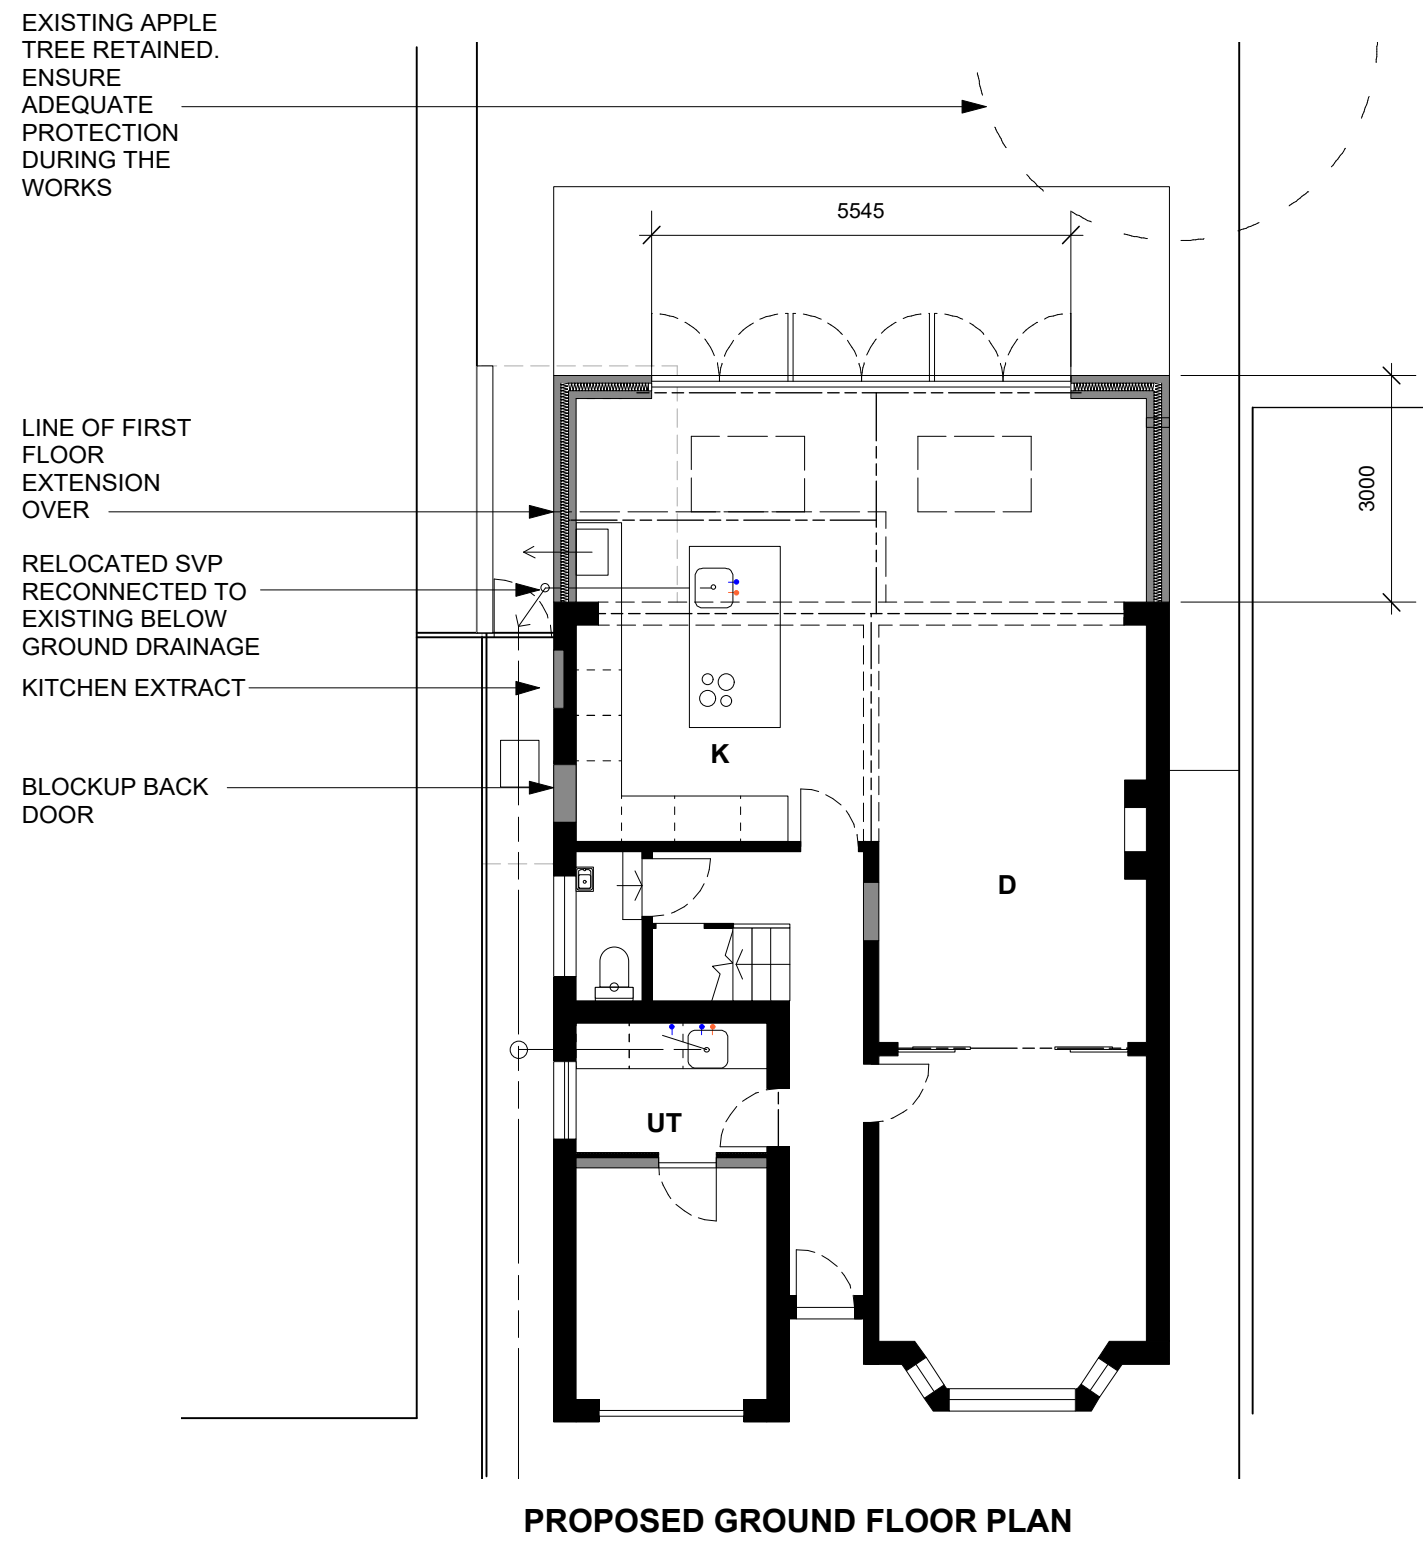


PROPOSED GROUND FLOOR PLAN

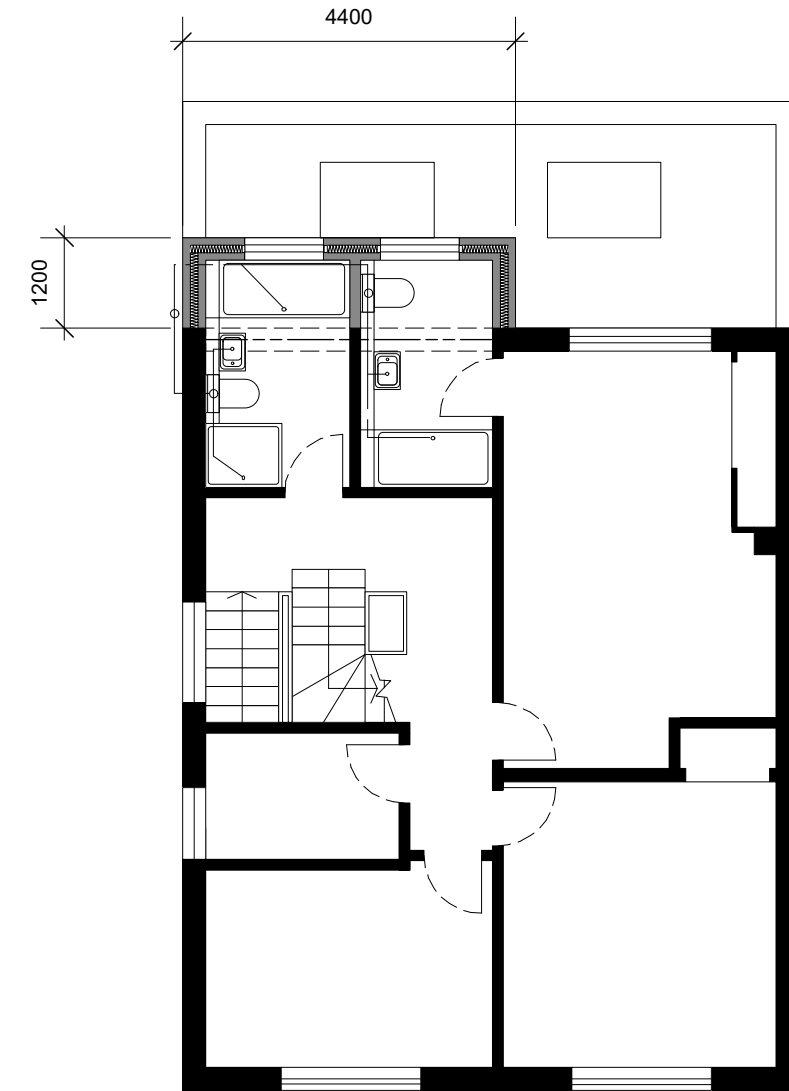

PROPOSED FIRST FLOOR PLAN

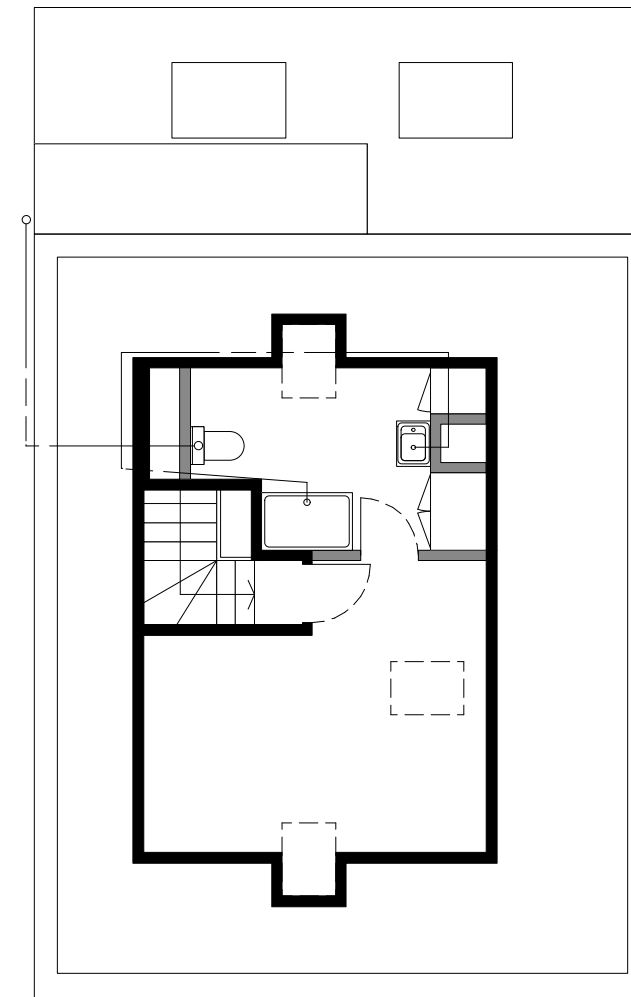


PROPOSED SECOND FLOOR PLAN

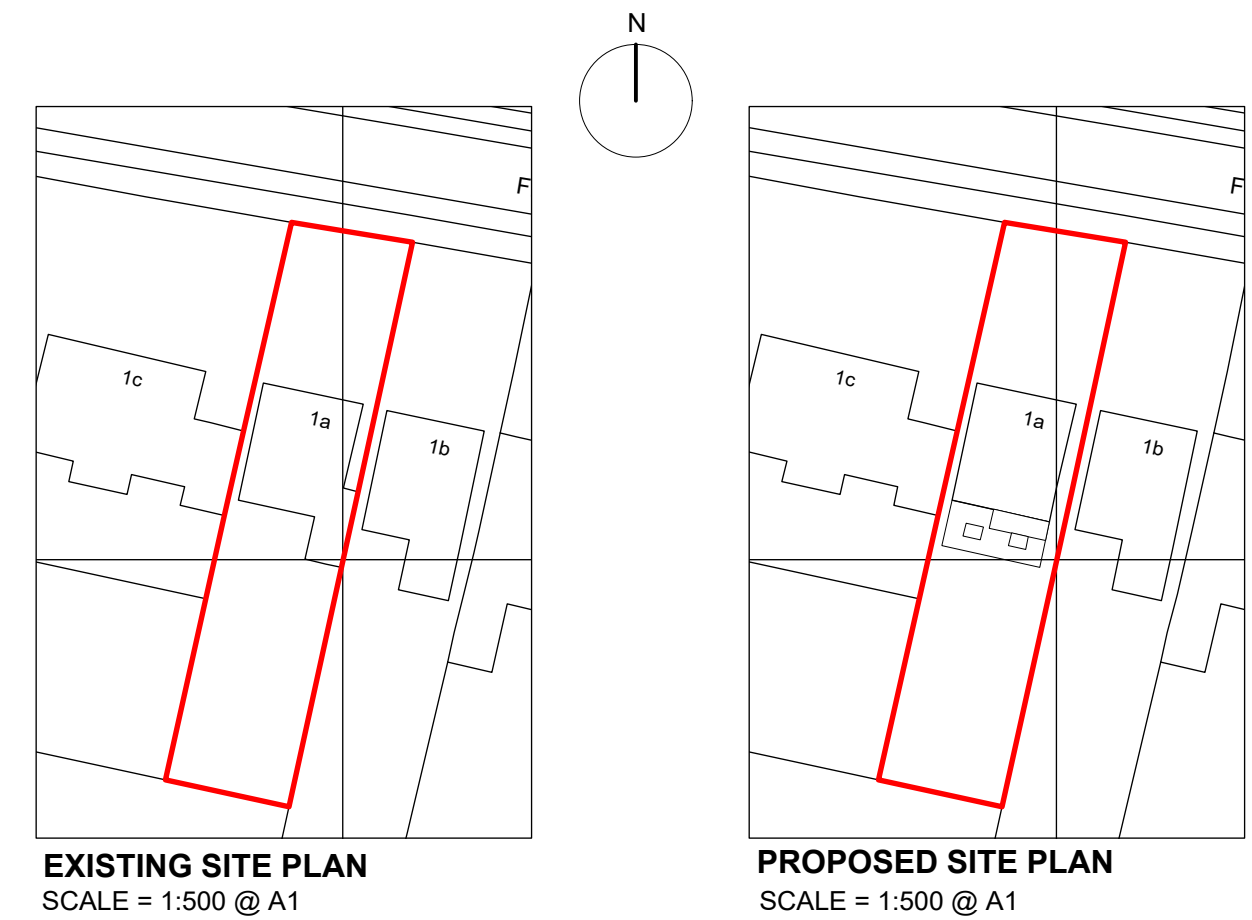


EXISTING SITE PLAN
SCALE = 1:500 @ A1


PROPOSED SITE PLAN
SCALE = 1:500 @ A1

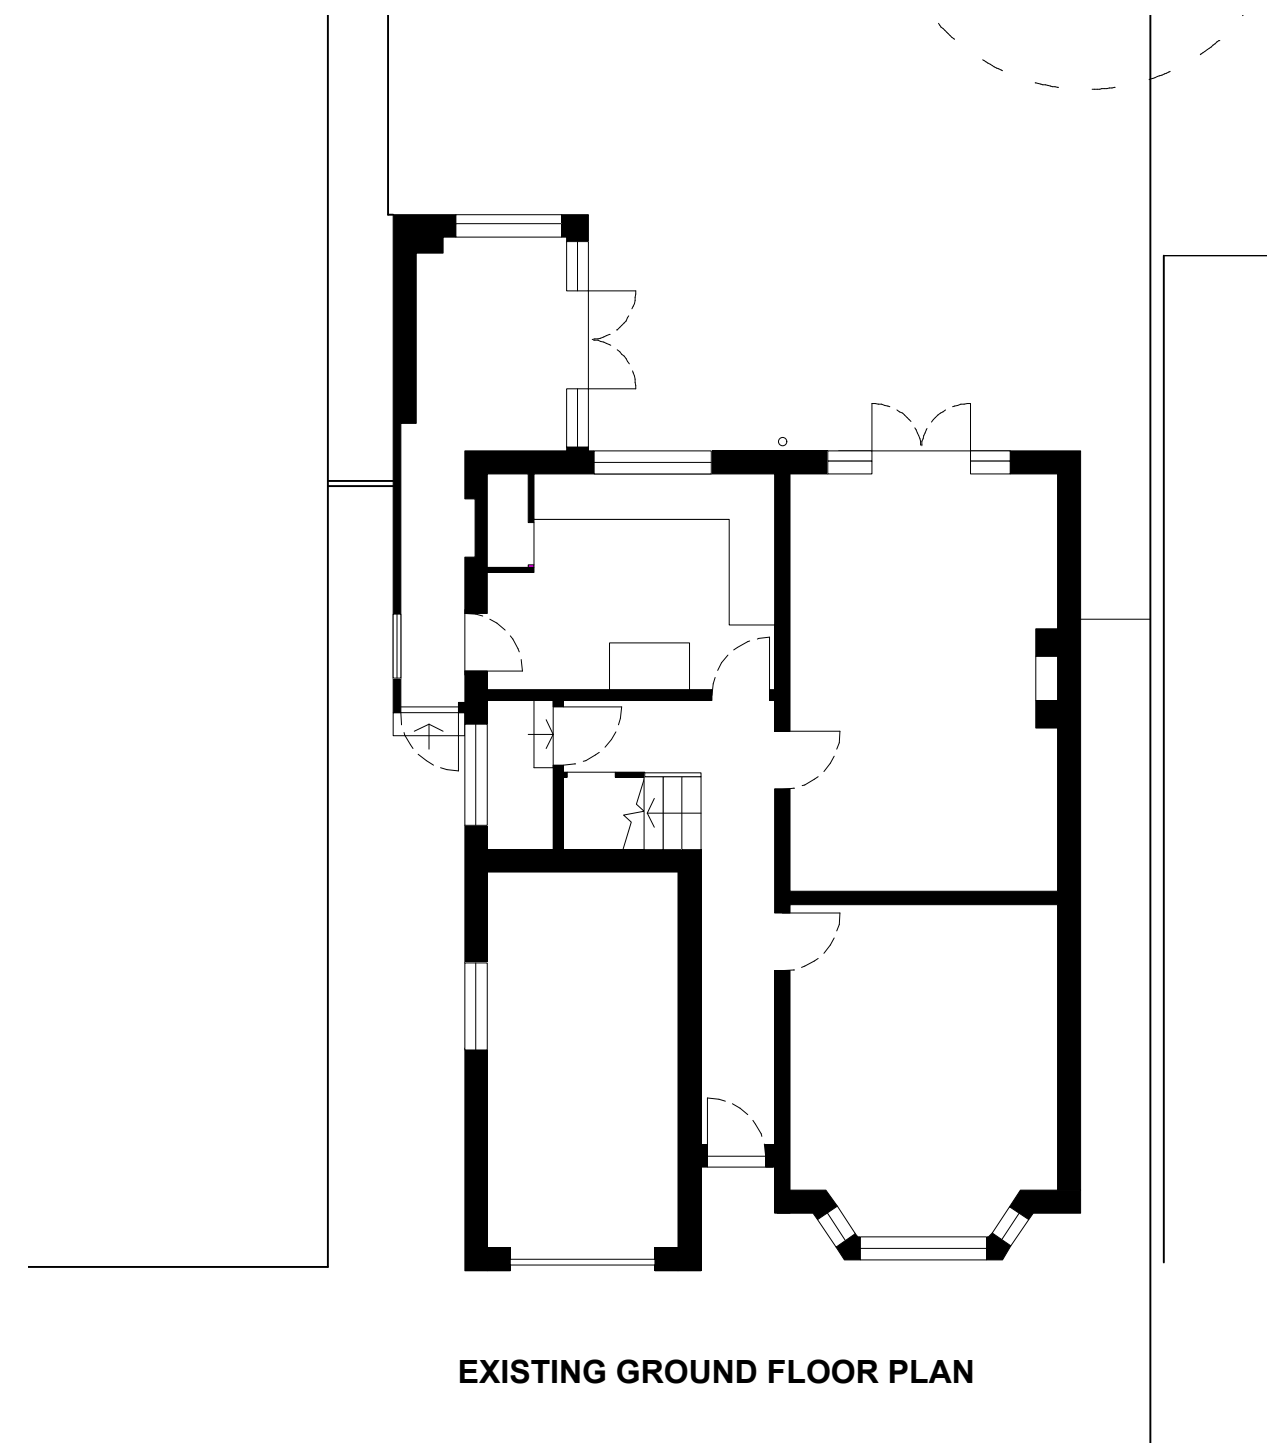


EXISTING GROUND FLOOR PLAN

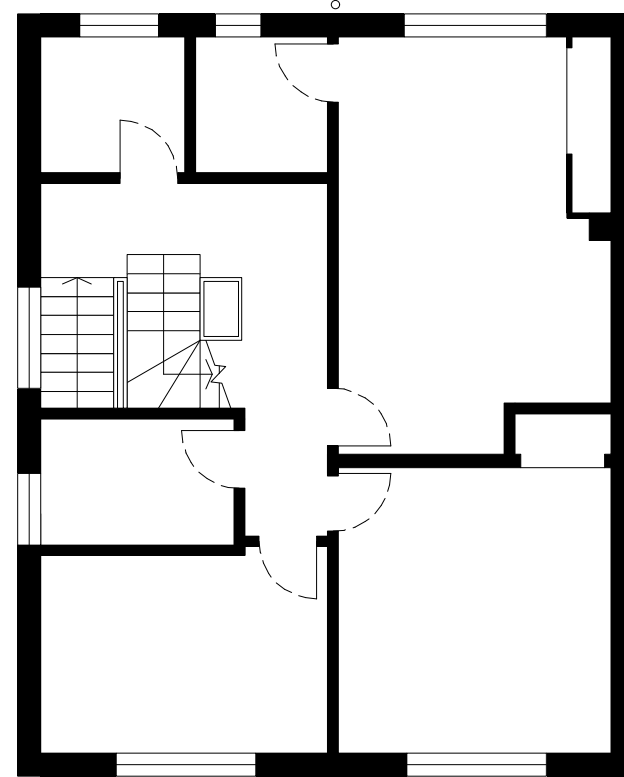

EXISTING FIRST FLOOR PLAN

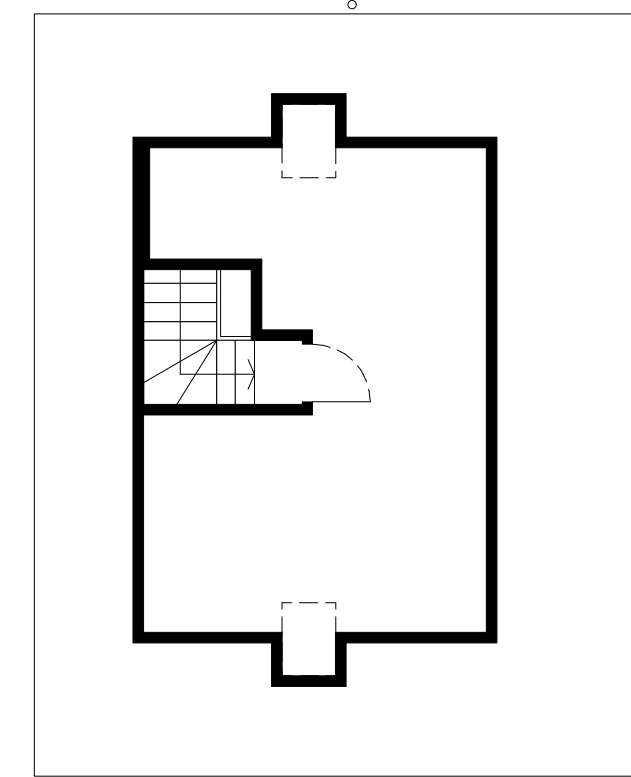

EXISTING SECOND FLOOR PLAN

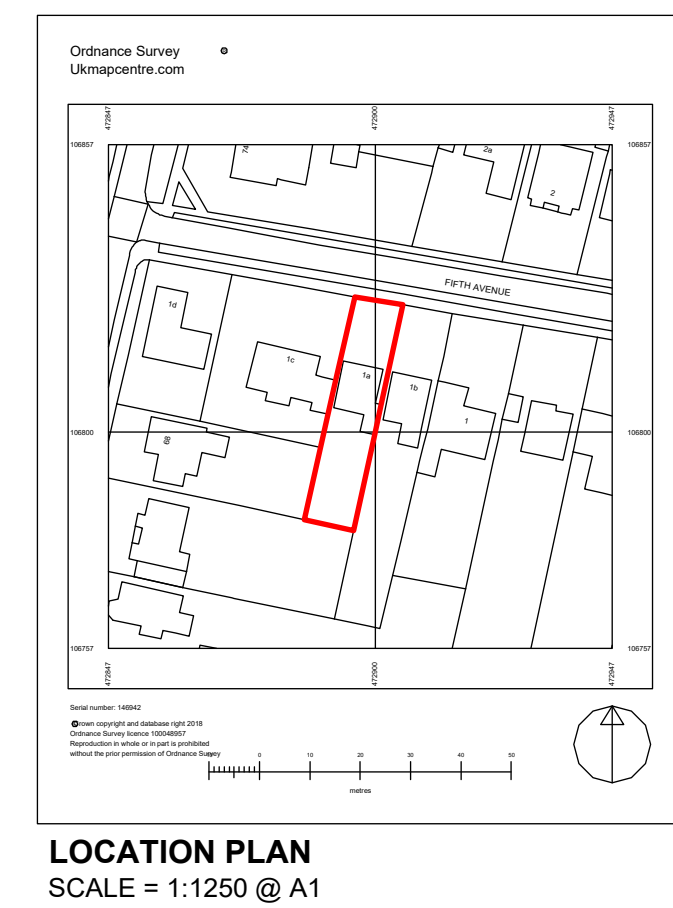

LOCATION PLAN
SCALE = 1:1250 @ A1