

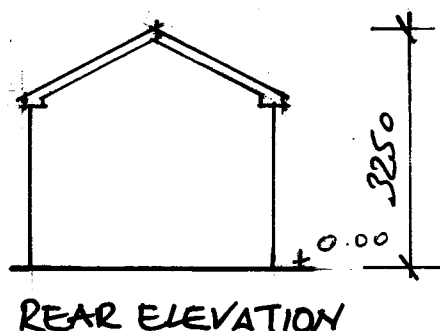


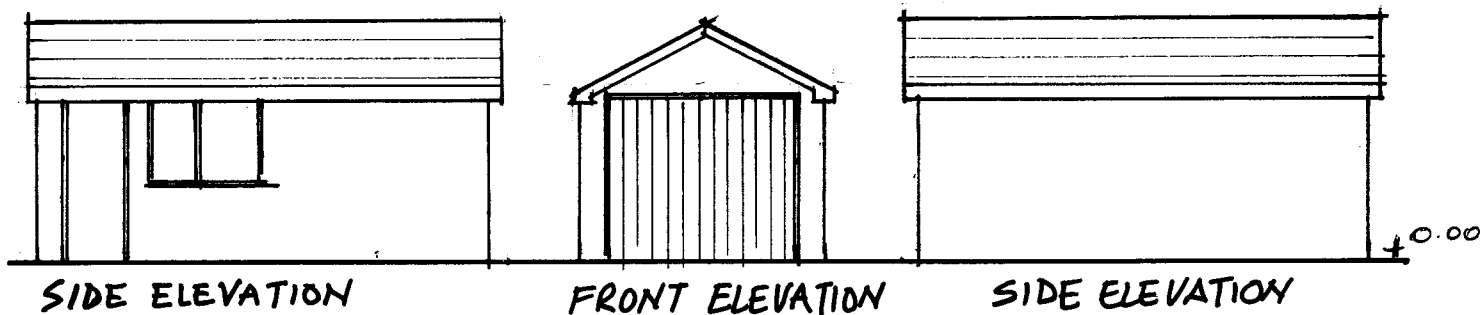

THE SLAB WILL BE THE SAME LEVEL
AS EXISTING GARDEN. IT IS A FLUSH SLAB
NO STEPS

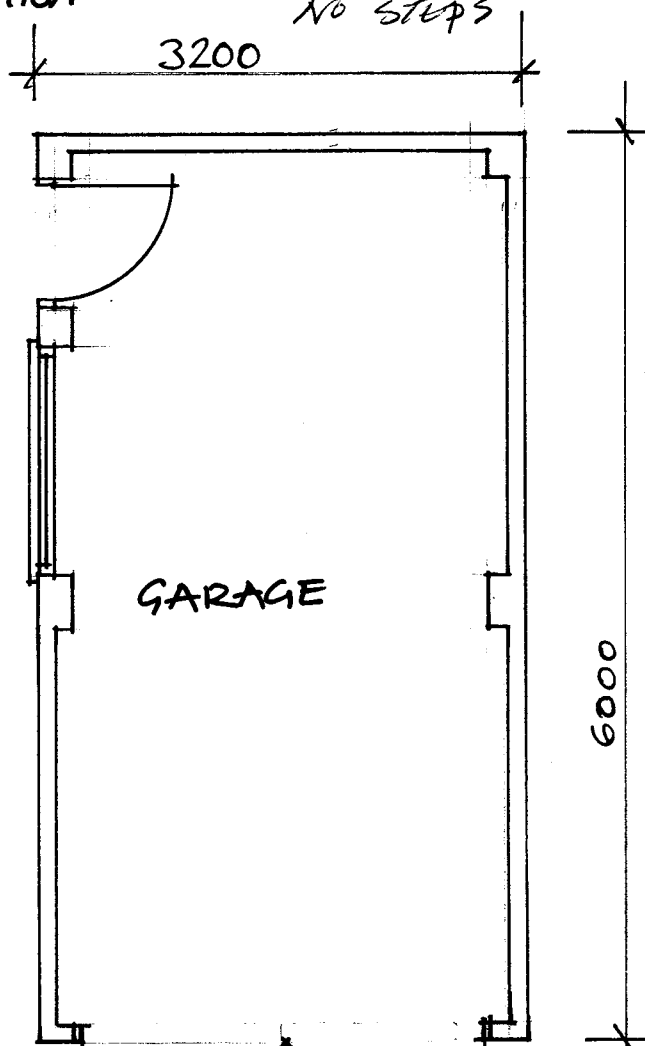

B NOTE ADDED Aug 18
A GARAGE ALTERED July 18

2 Wigan Crescent
Bedhampton

Scale 1:50 & 1:100

MARCH 2018

07 B