



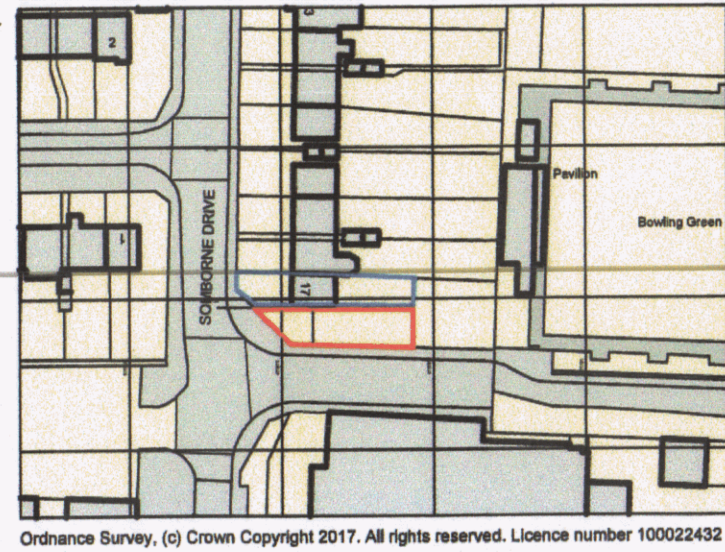

Location Plan

SCALE 1:1250


01

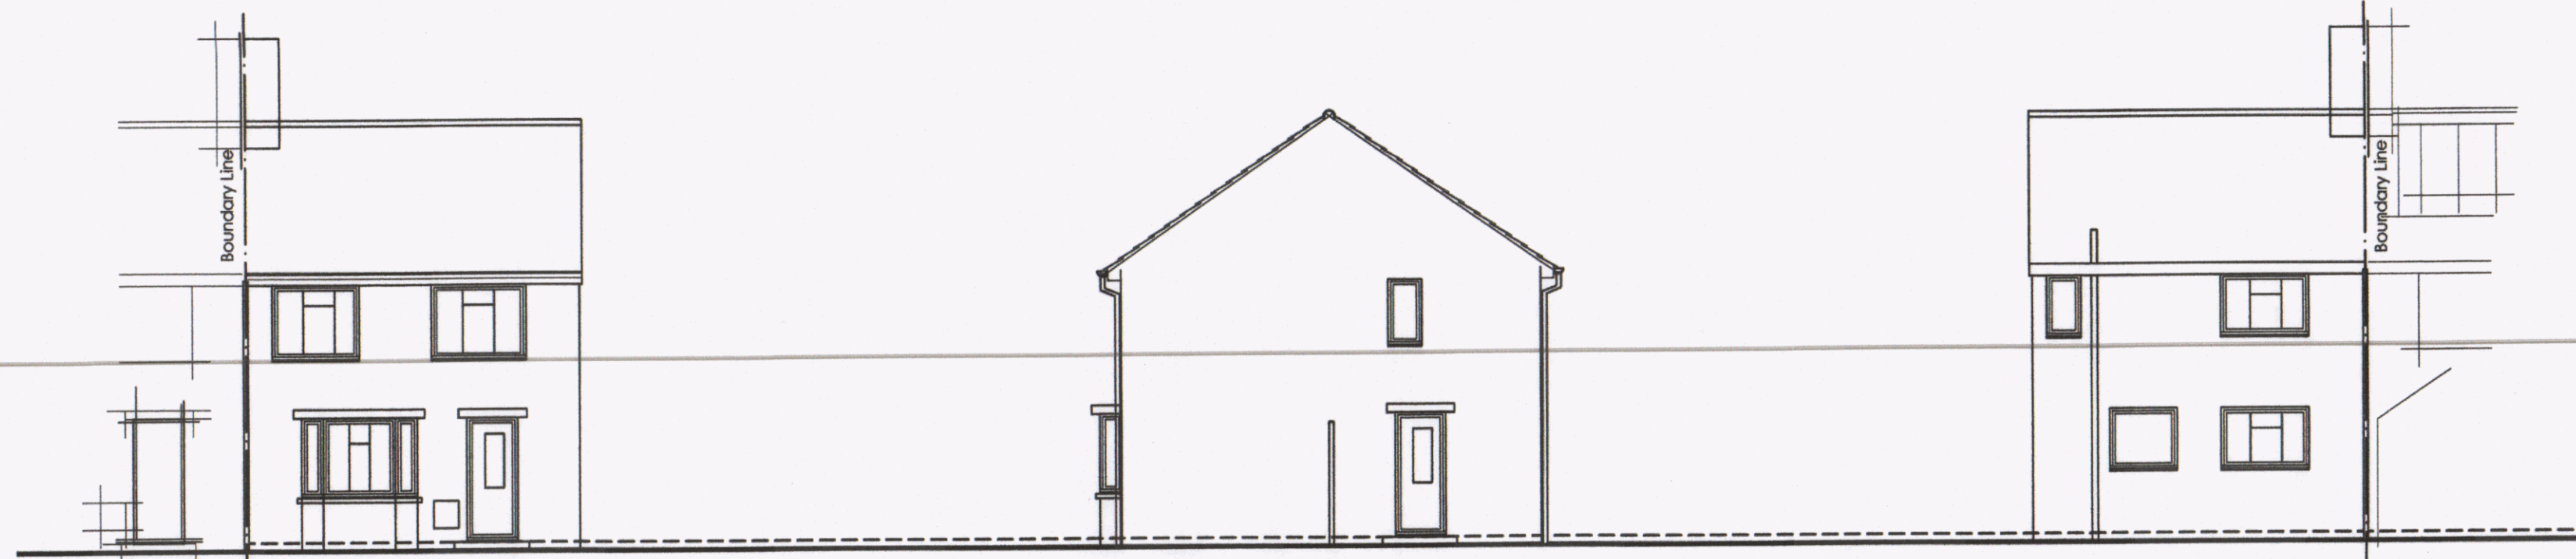

Existing Elevations

SCALE 1:100

02

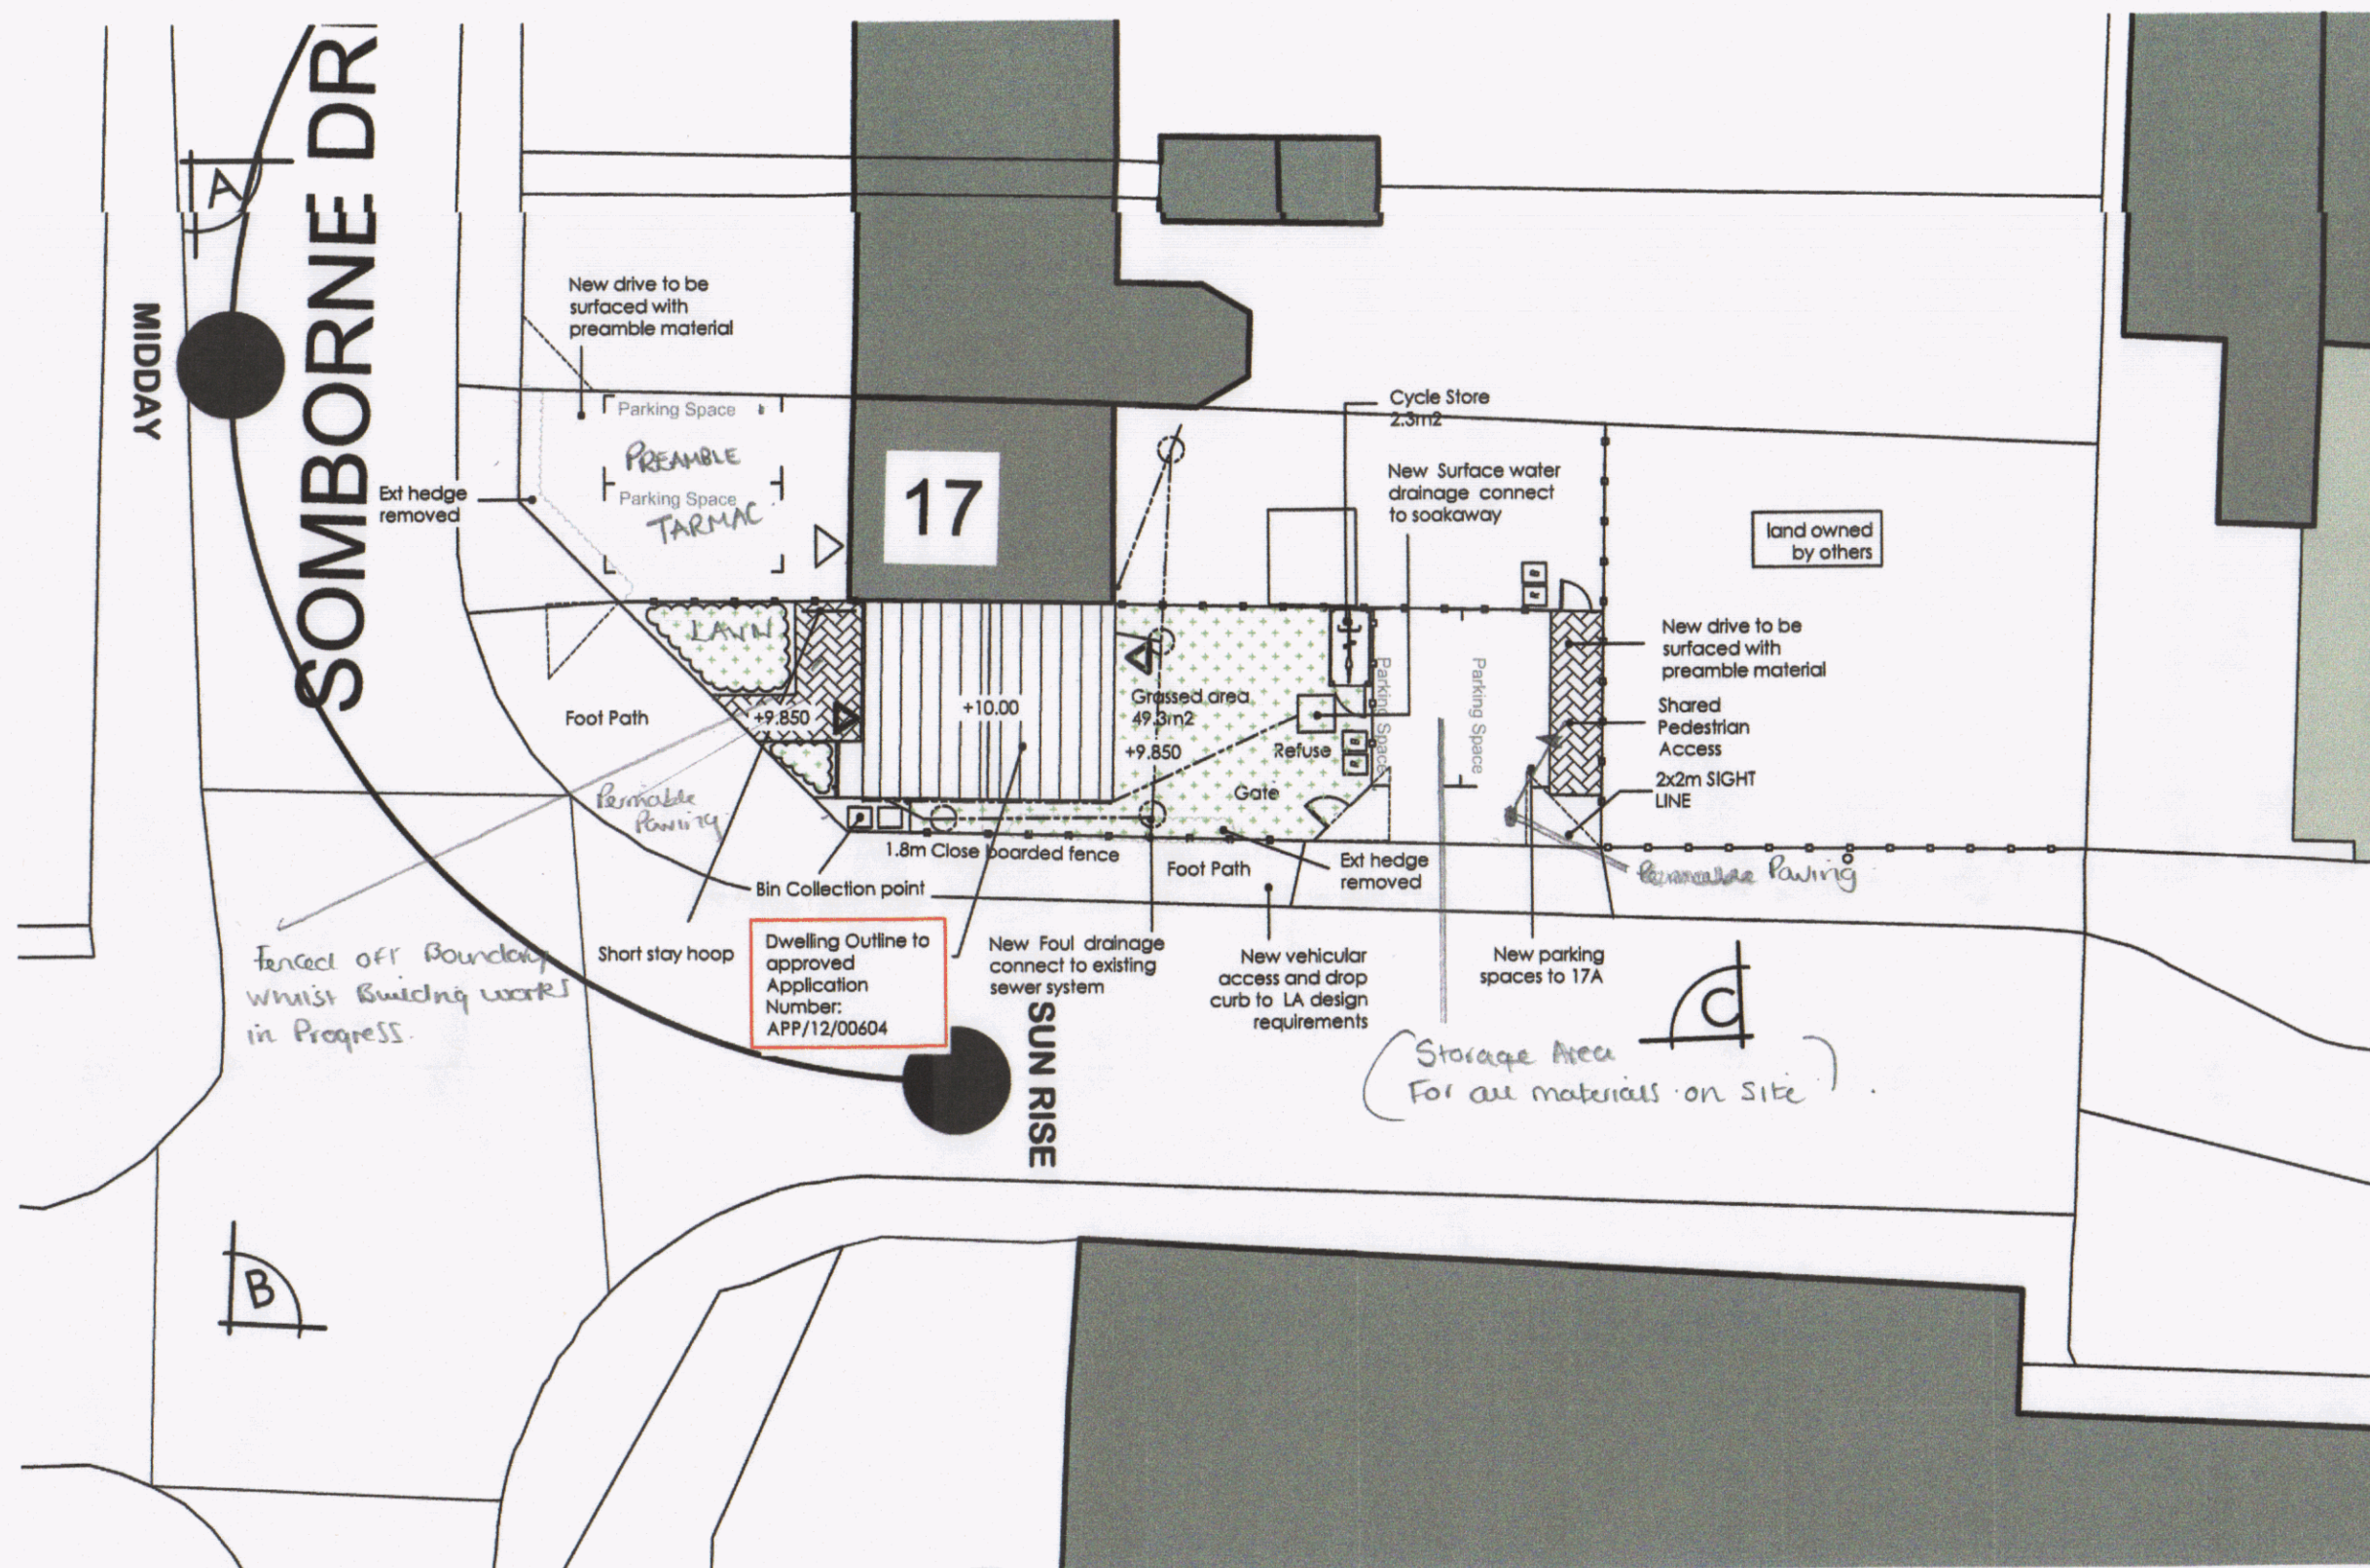


Existing & Proposed Block Plan

SCALE 1:200

04

(View) All Deliveries to Be Taken From Service Road into Front Lawn.
This is off The main Somborne Rd.

(On Site Parking) THERE is A car Park Right opposite the Site
Park Parade Shopping Centre.

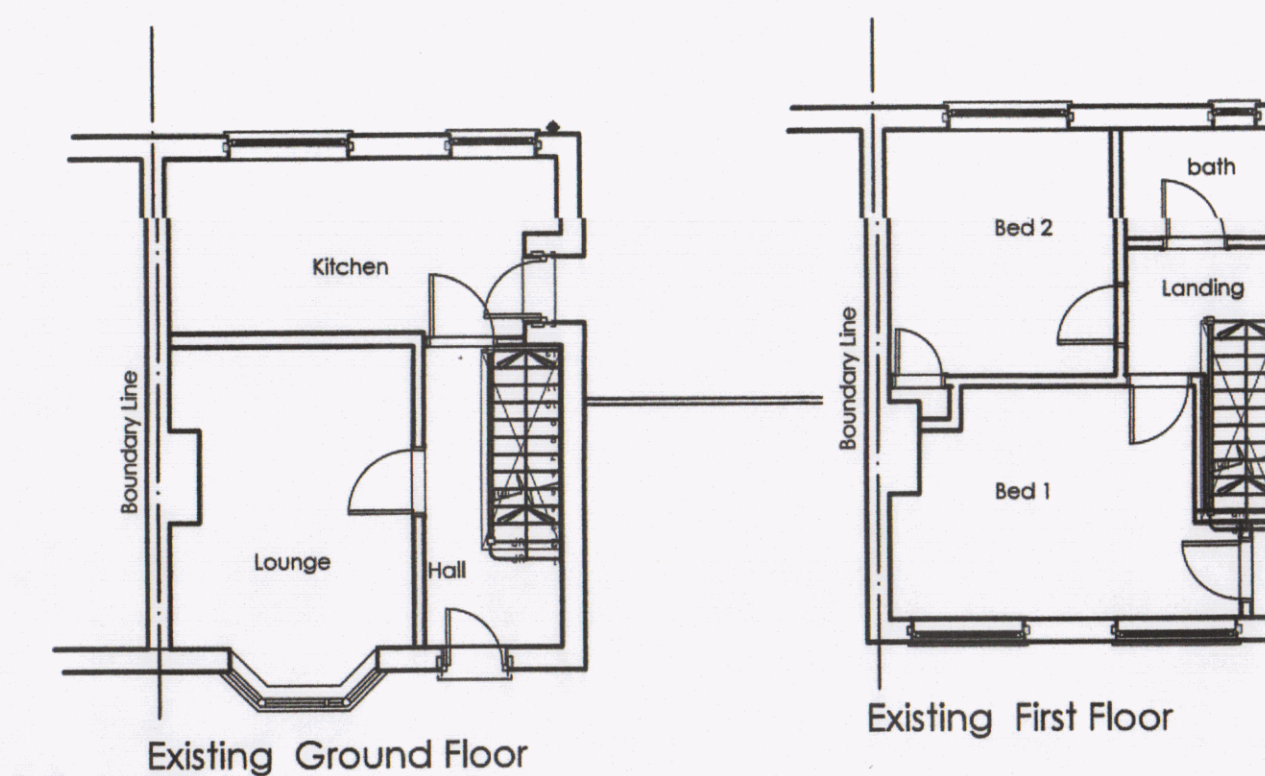

Existing Plans

SCALE 1:100

03

Application Details

- | | |
|---|----------------------------------|
| 1. Application Site Area (Red): | 138.58m ² (0.013hect) |
| 2. Other Land in Same ownership (Blue): | 165.6m ² (0.016hect) |
| 3. Proposed Dwelling GIA: | 59.3m ² |
| 4. Proposed Amenity: | 49.3m ² |
| 5. Parking Provision: | 2no spaces |
| 6. Cycle Provision: | 1.no Long stay & 1.no Short Stay |
| 7. Refuse: | 2.no 240lt Wheel bins |



View C



View B



View A



Client:-
Mr T. Rudd

Scale:- 1:200/1250 @A1

Drawn By:- M@C Checked By:-

Date:- 18-10-16 Date:-

Job.No:- 1708 Drg.No:- 01.01



Title:-
Residential Development
Existing Plans & Elevations

Project:-
17 Somborne Drive
Havant
Hampshire

MICArchitectural design
Creativity - Imagination - Solutions
Residential Specialist

A 33 Sapphire Ridge Waterlooville Hampshire PO7 8NY
T 02392 98 47 88
M 07787 547 837
E mca.design@yahoo.co.uk
W www.mca-design.co.uk

Rev.	Description	Date	Chkd by

1:50	0	0.5	1	2	3	5.M.
1:100	0	1	2	4	7	10.M.