


PROPOSED REAR EXTENSION AND LOFT ALTERATIONS

18 WAREFIELD CRESCENT, WATERLOOVILLE

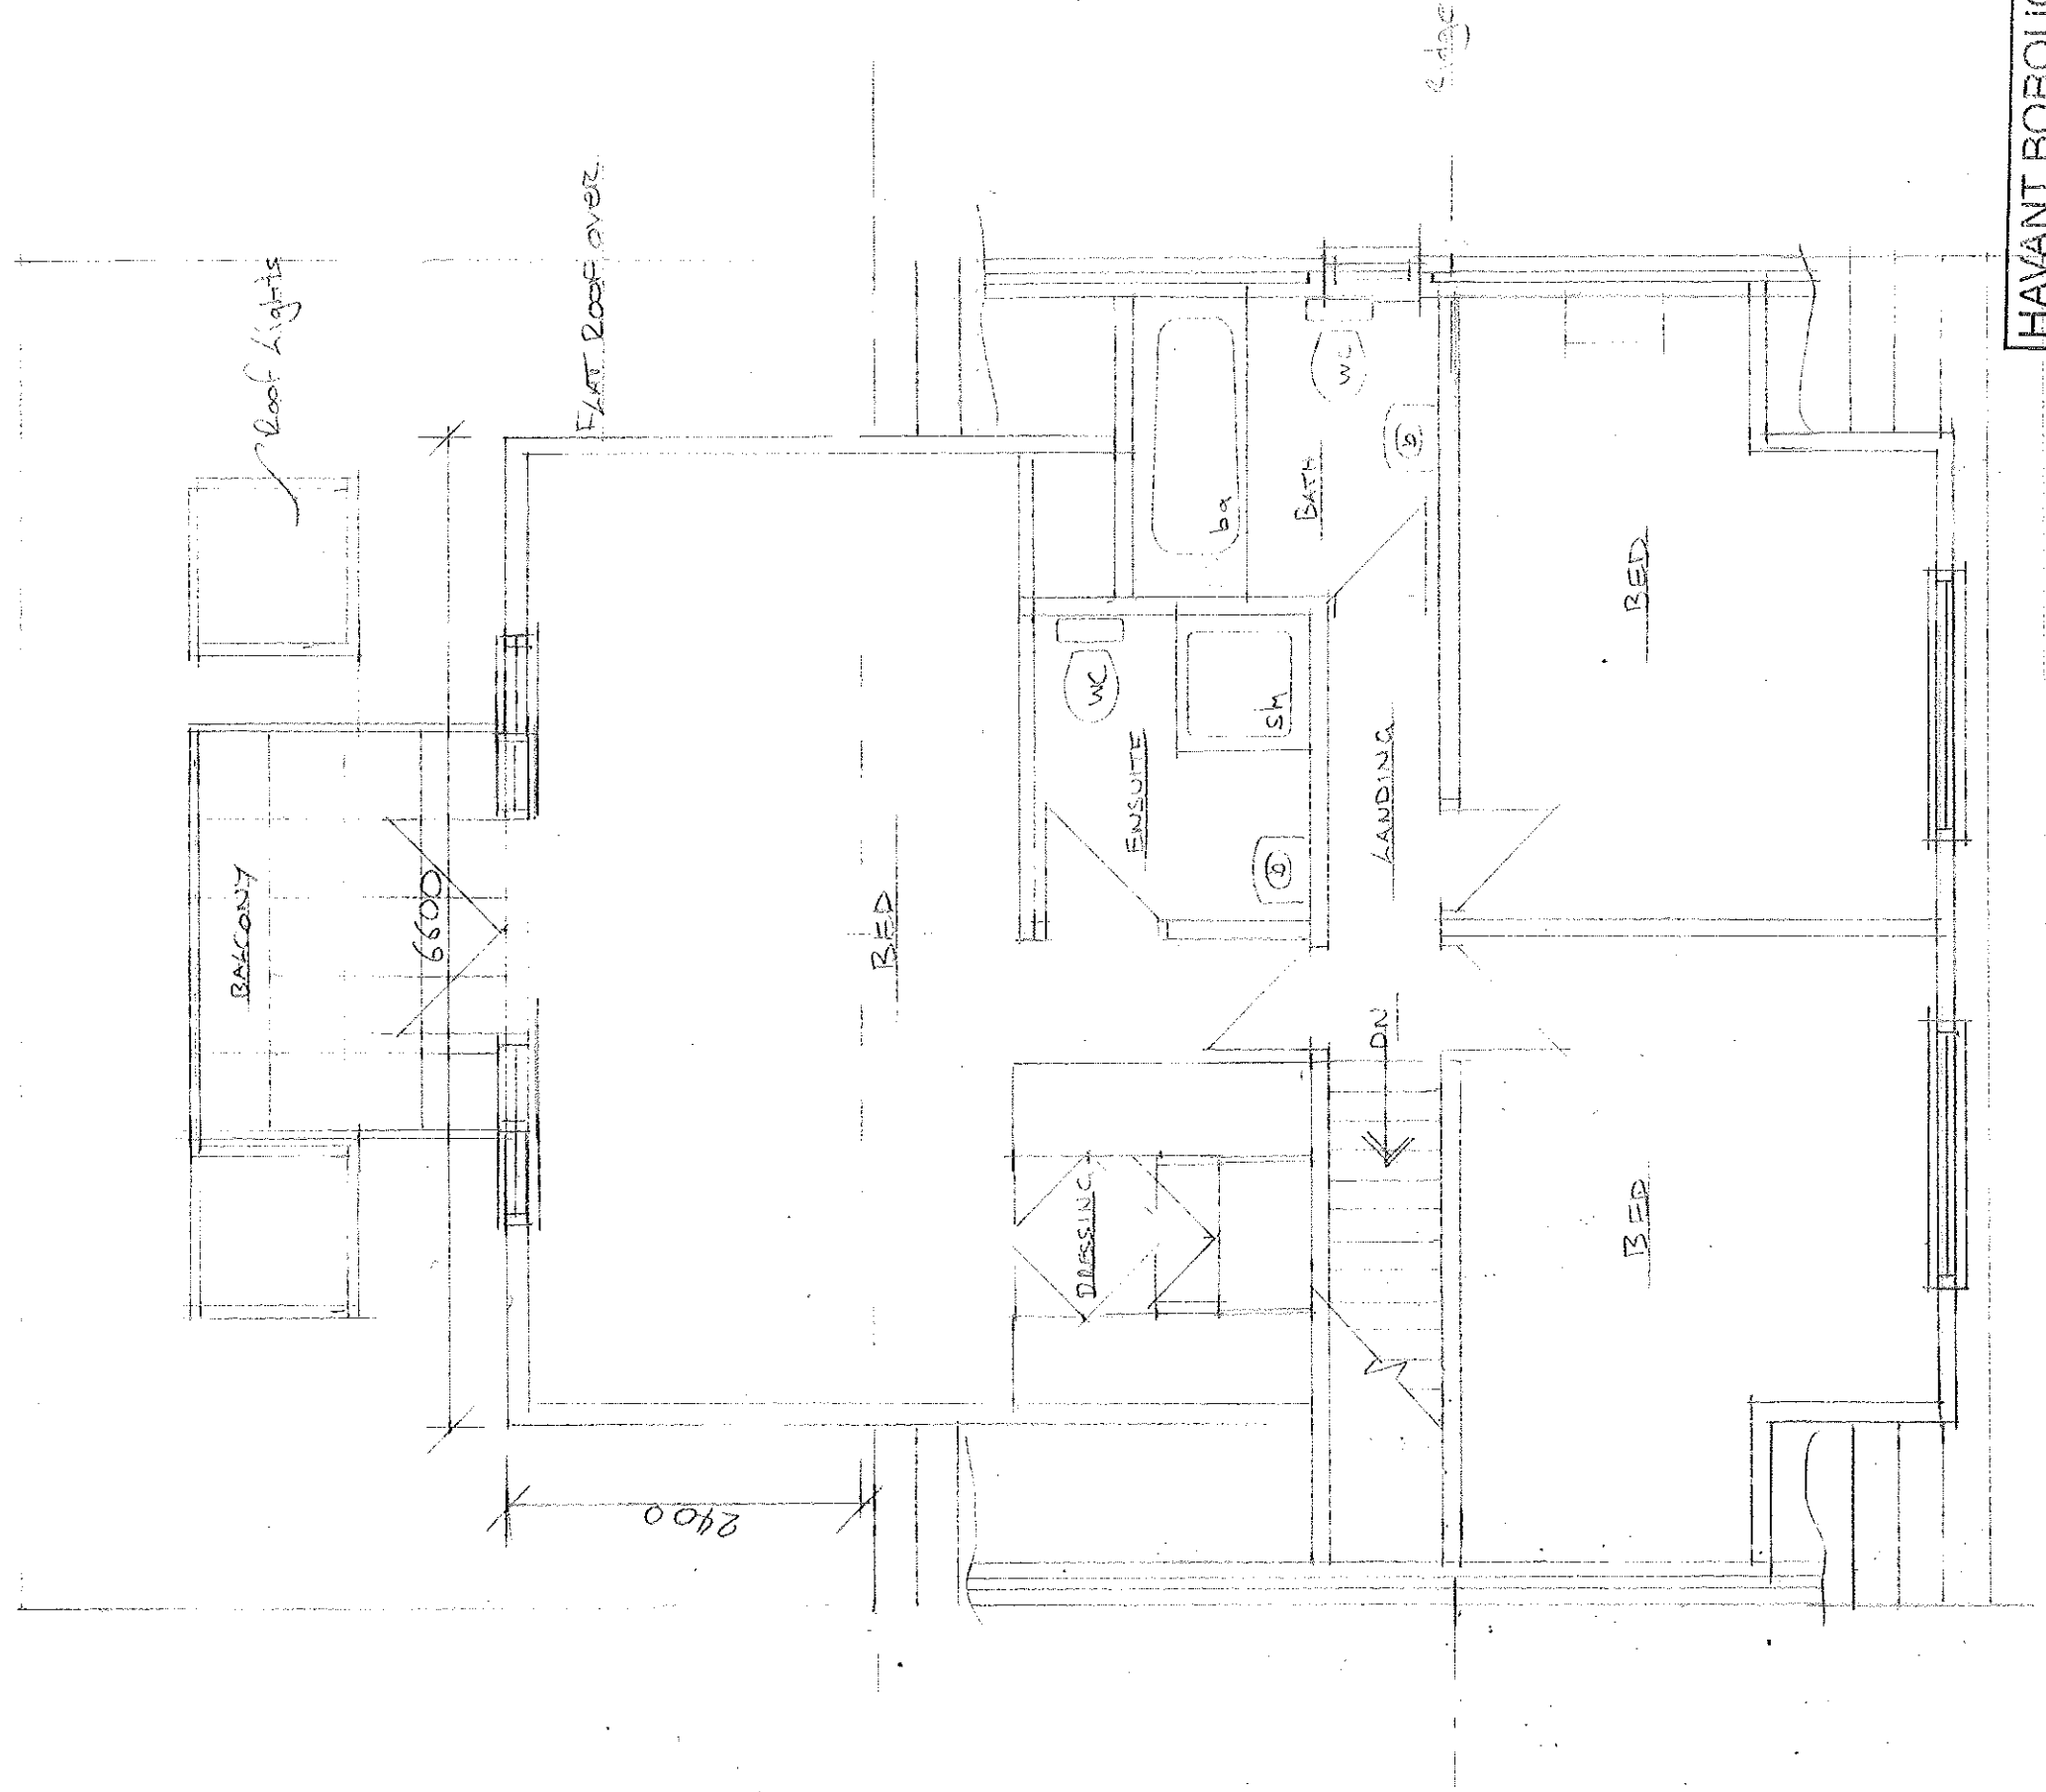

HAVANT BOROUGH
COUNCIL

21 DEC 2018

RECEIVED

PROPOSED FIRST FLOOR PLAN 1:50