



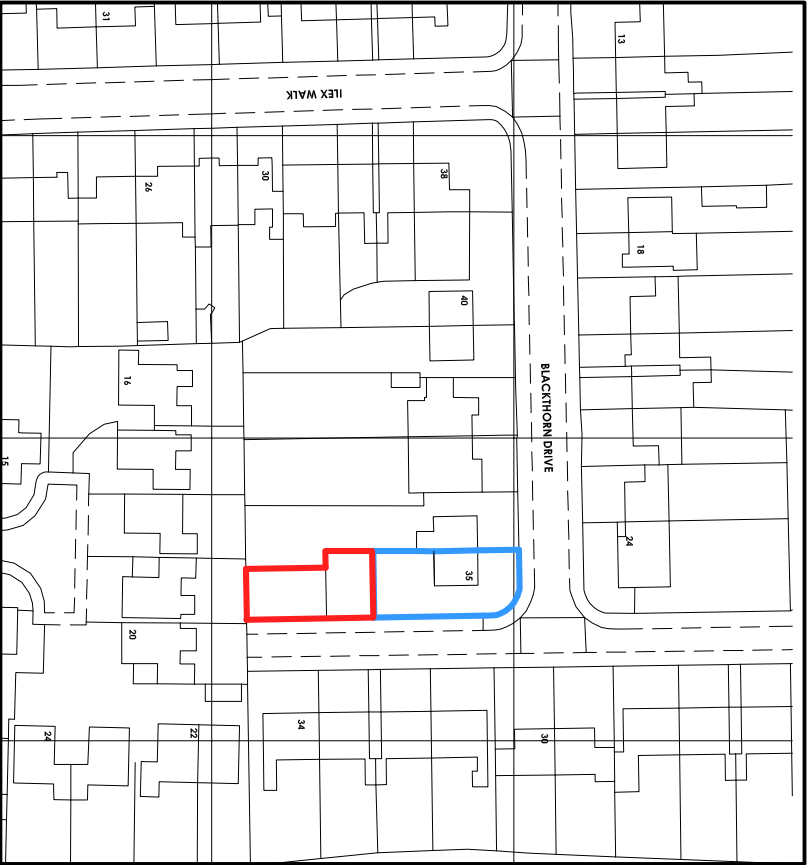


ordnance survey (c) crown copyright 2015. all rights reserved. licence number 100022432

SITE LOCATION SCALE 1:1250

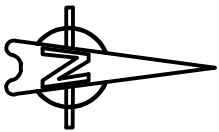

INDICATIVE

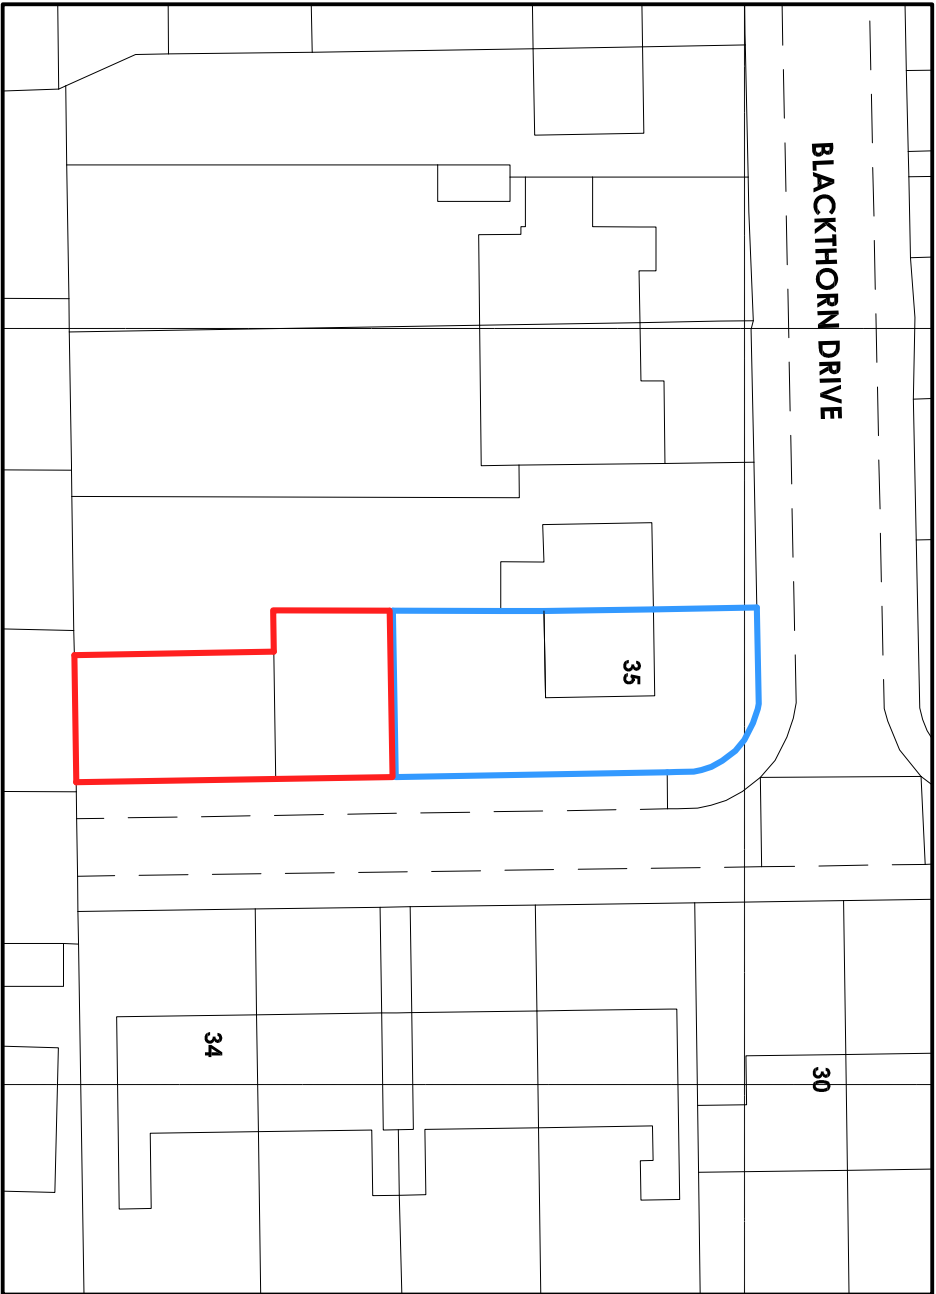

ordnance survey (c) crown copyright 2015. all rights reserved. licence number 100022432

SITE LOCATION SCALE 1:500

The drawing is the copyright of CMCDesign and may not be copied, altered or reproduced in any form without the written consent of CMCDesign.

It is the sole responsibility of the building owner to draw up all legal agreements with adjoining property owners to cover the over hanging of any fascias, gullies, balconies or any part of the building. CMCDesign cannot be held responsible in any way, whatsoever for any legal costs or other costs incurred through any neighbouring disputes.

It is the sole responsibility of the building owner to comply with the party wall act 1996. CMCDesign cannot be held responsible in any way if non compliance is adopted.

Use figured dimensions only. In all instances only unless stated otherwise.

all clients and contractors to check all drawings and to verify all dimensions on the plot to avoid any discrepancies. any discrepancies in dimensions or boundary locations are to be brought to the attention of CMCDesign immediately before any other work takes place on the

revision

client
m/r c/o d r w s

stage
planning

date
oct 2015

scale
1:1250/500 @ A3

address
ford house of
35 blackthorn drive
haringthorpe
northampton

drawing no.
254/10/01

drawing
site location plans



CMC DESIGN architectural services

the studio 22 horton road
hillingdon, northampton, s017 1ny
t 07668 997654
e studio@cmc-design.co.uk
w www.cmc-design.co.uk