




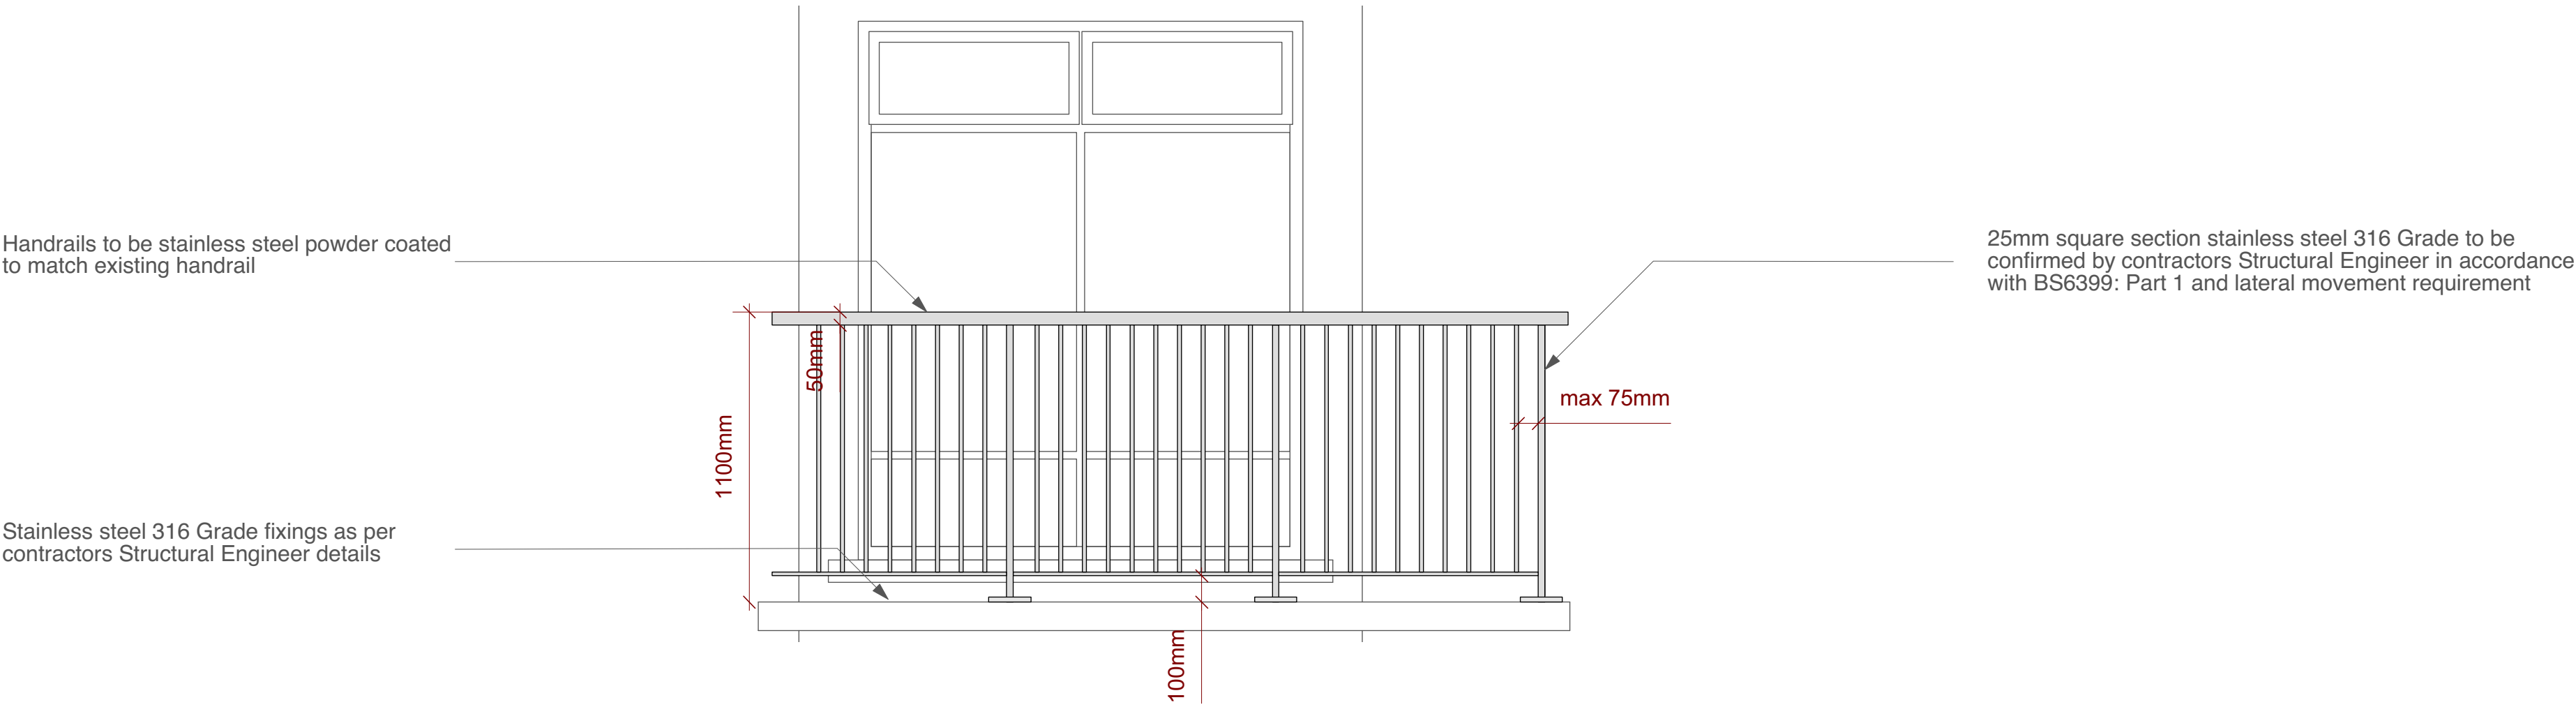


PROPOSED BALCONY RAILING FRONT VIEW TYPE 1
Scale 1:20 @ A1

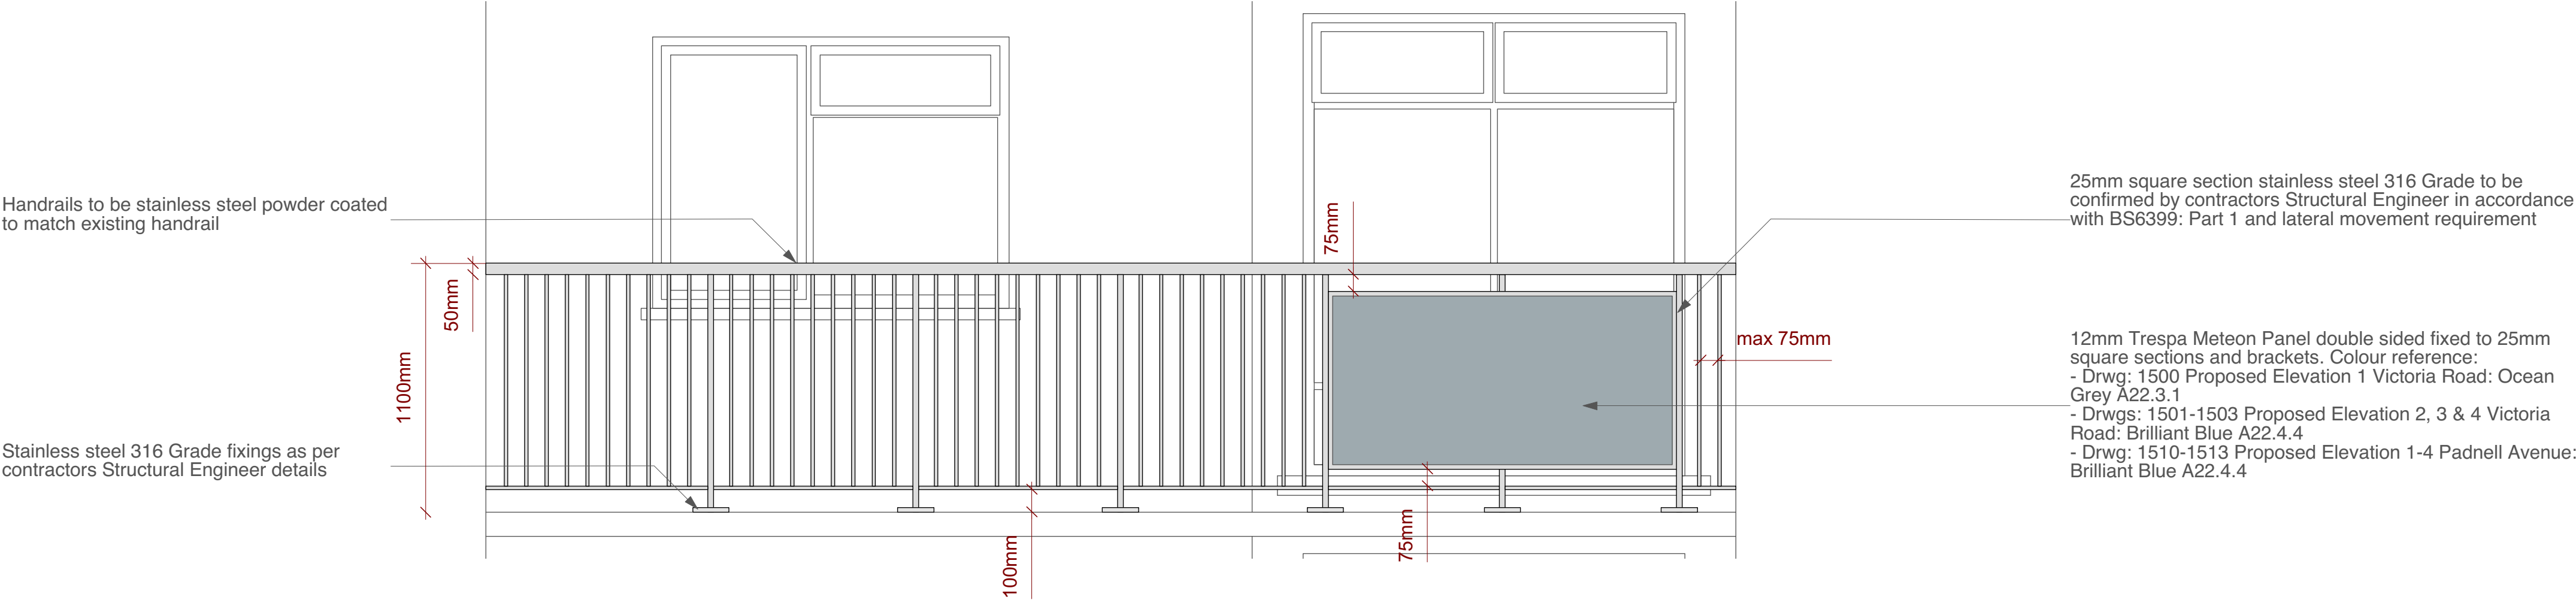


PROPOSED BALCONY RAILING TYPE 2
Scale 1:25 @ A1

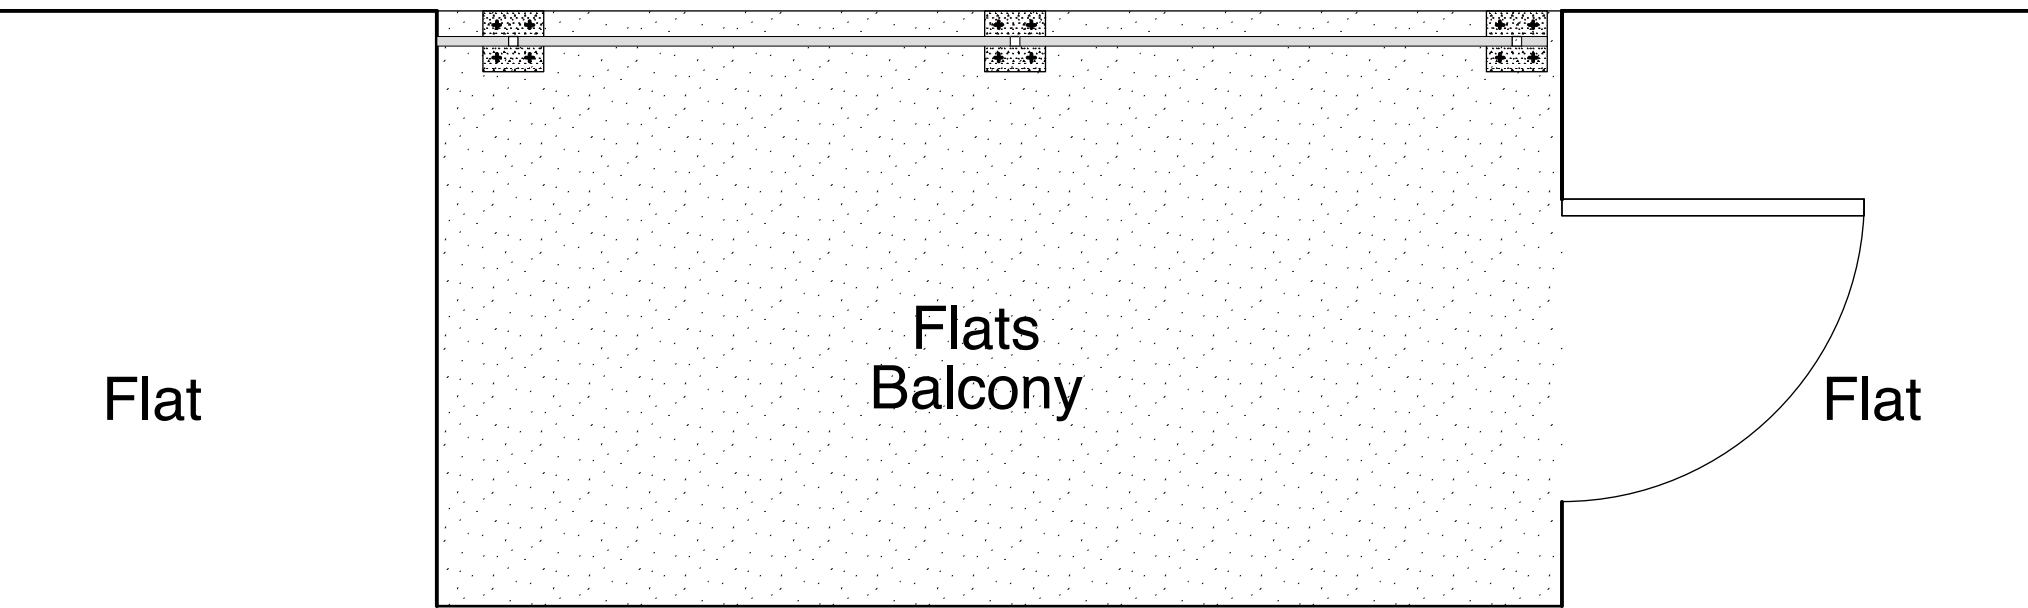


EXAMPLE OF PLAN VIEW FIXINGS
Scale 1:25 @ A1

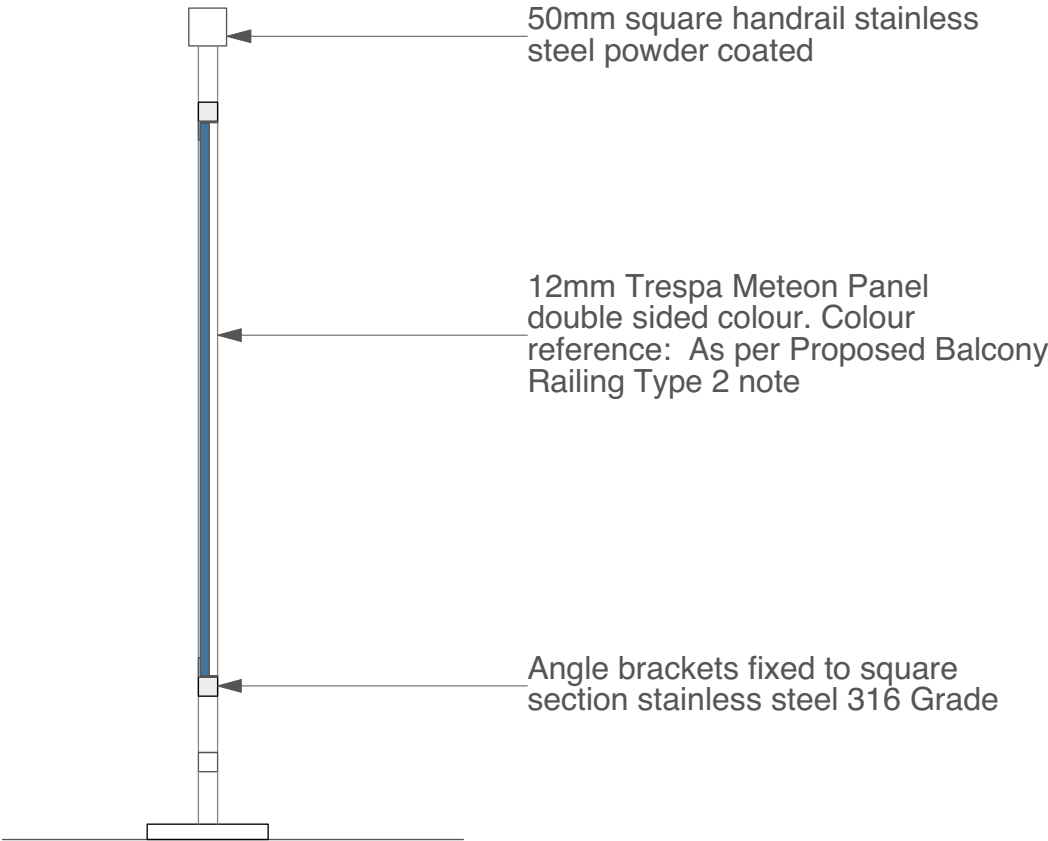

SECTION
Scale 1:25 @ A1

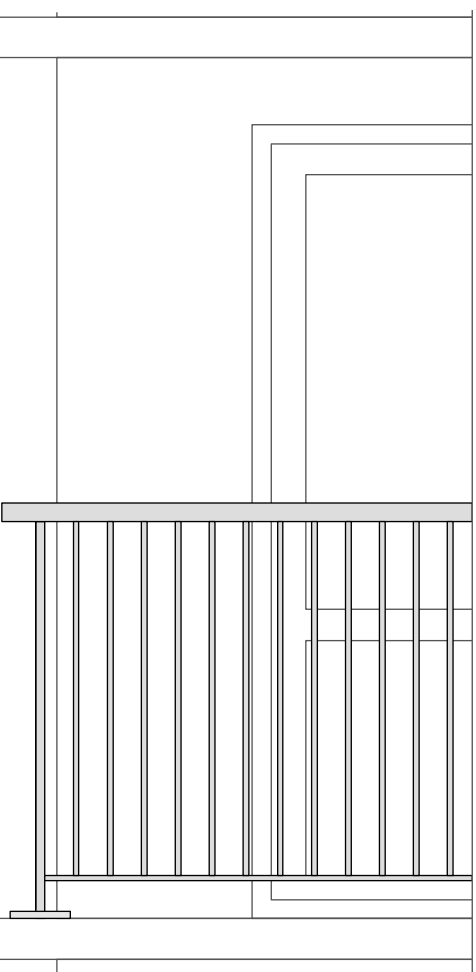

PROPOSED BALCONY RAILING SIDE VIEW TYPE 1
Scale 1:25 @ A1

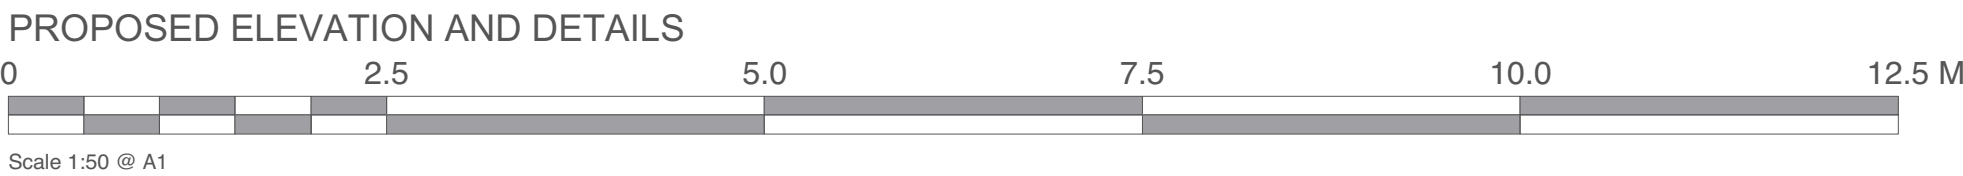

Chartered Architects
Chartered Building Surveyors
Interior Designers
CDM Services

3 GP Centre, Yeoman Road,
Ringwood, Hampshire, BH24 3FF
+44 (0)1252 472 833
www.kendallkingscott.co.uk

Project
Balcony Replacement Works

Client
The Guinness Partnership

Scale
1:50

© Copyright

Only to be used on the site for which designed. The electronic transmission of design information contained in this drawing is carried out entirely at the User's risk and Kendall Kingscott Ltd. will have no liability for any errors or inaccuracies arising therefrom. The production of amended or updated information from the said design information by the User is entirely the responsibility of the User and Kendall Kingscott Ltd. shall have no responsibility in respect thereof whatsoever.

Rev Date By Ap Note

Drawing Title

Project Number Drawing Number Revision

User Drawn Checked Status

31/08/16 EN AL PLANNING

Check all dimensions and levels on site