




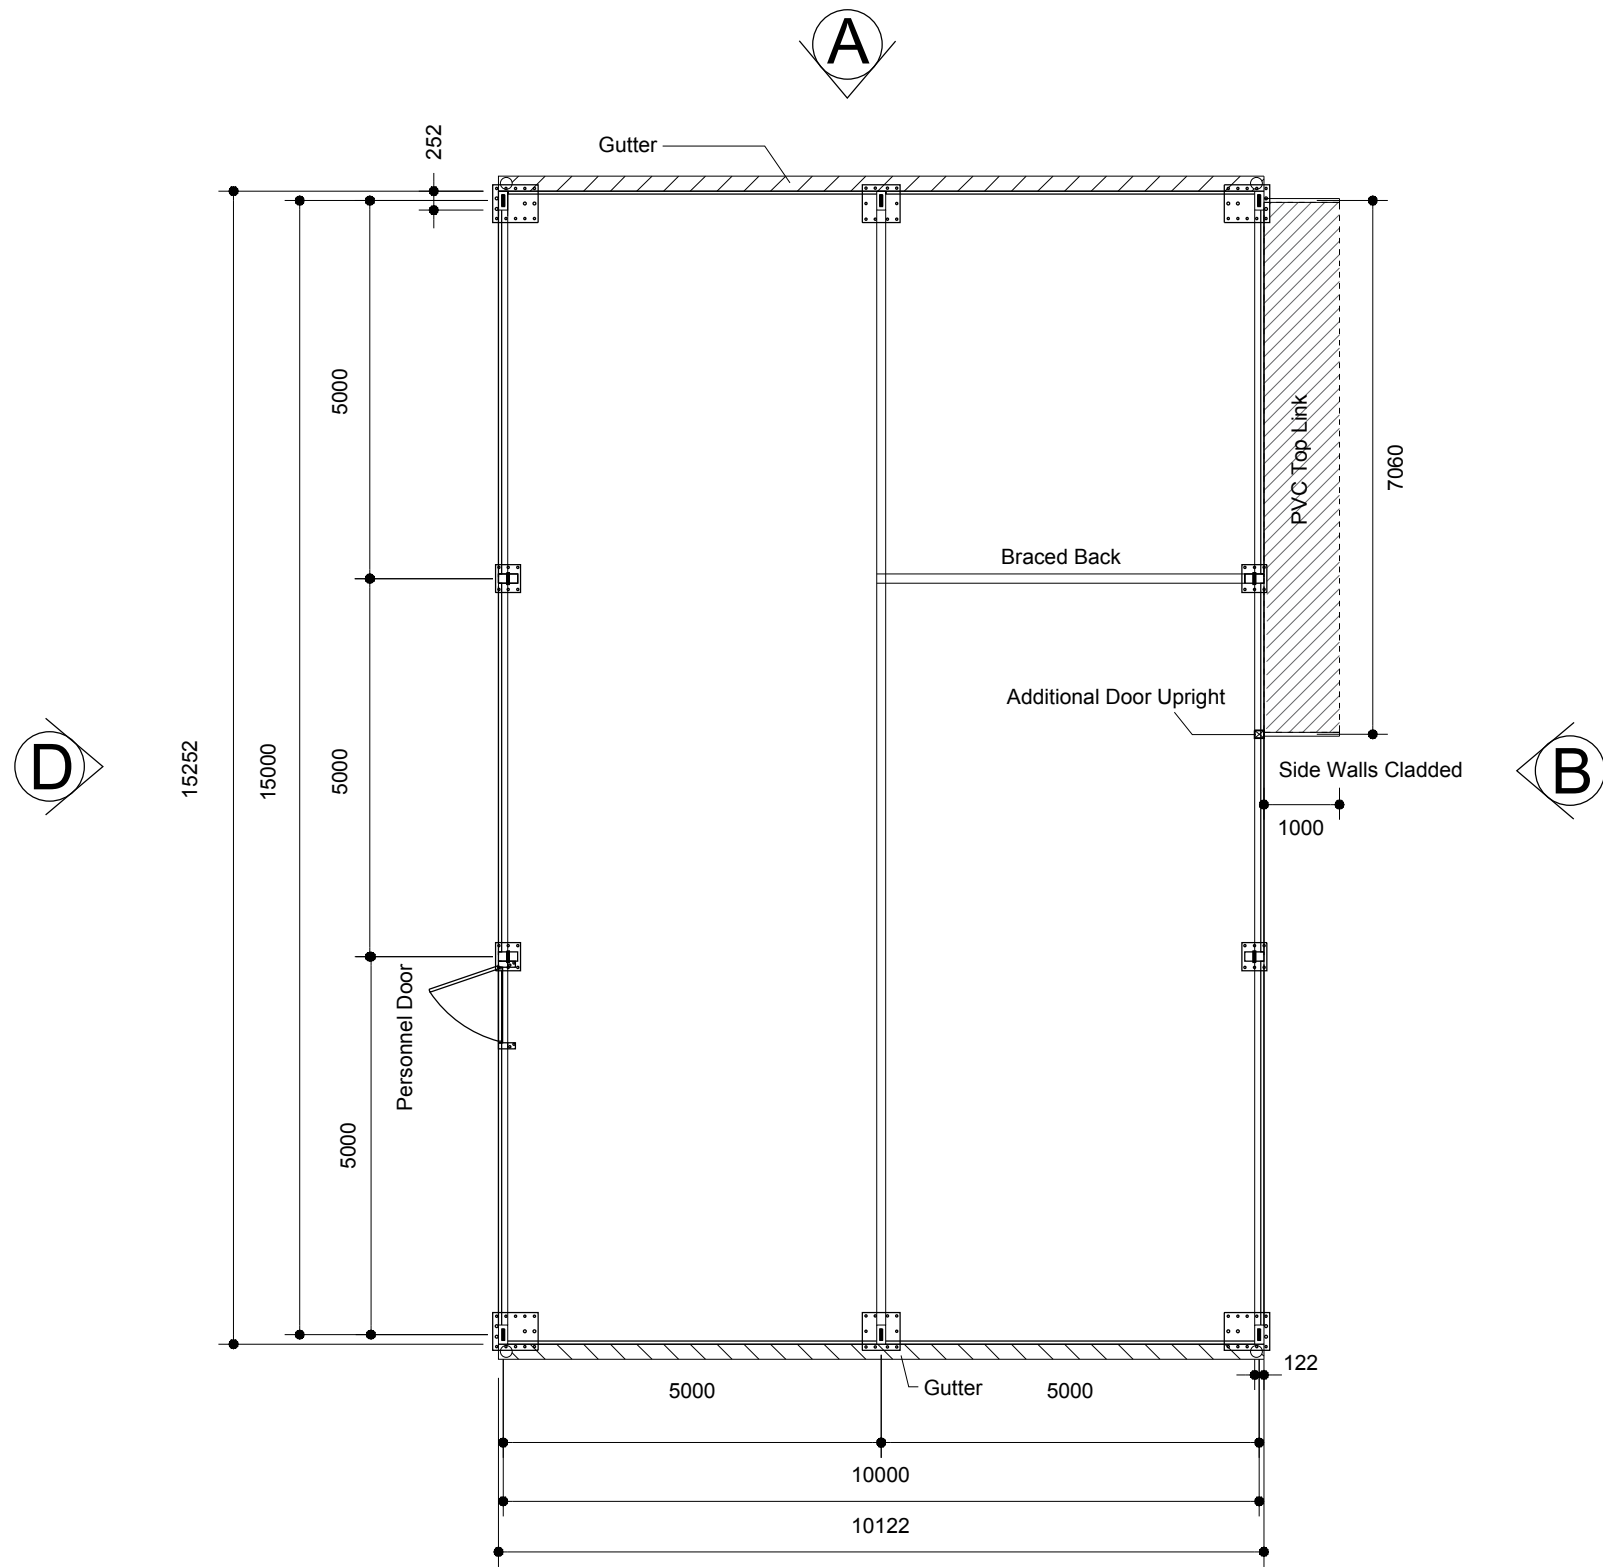


Proposed Plan 1:100

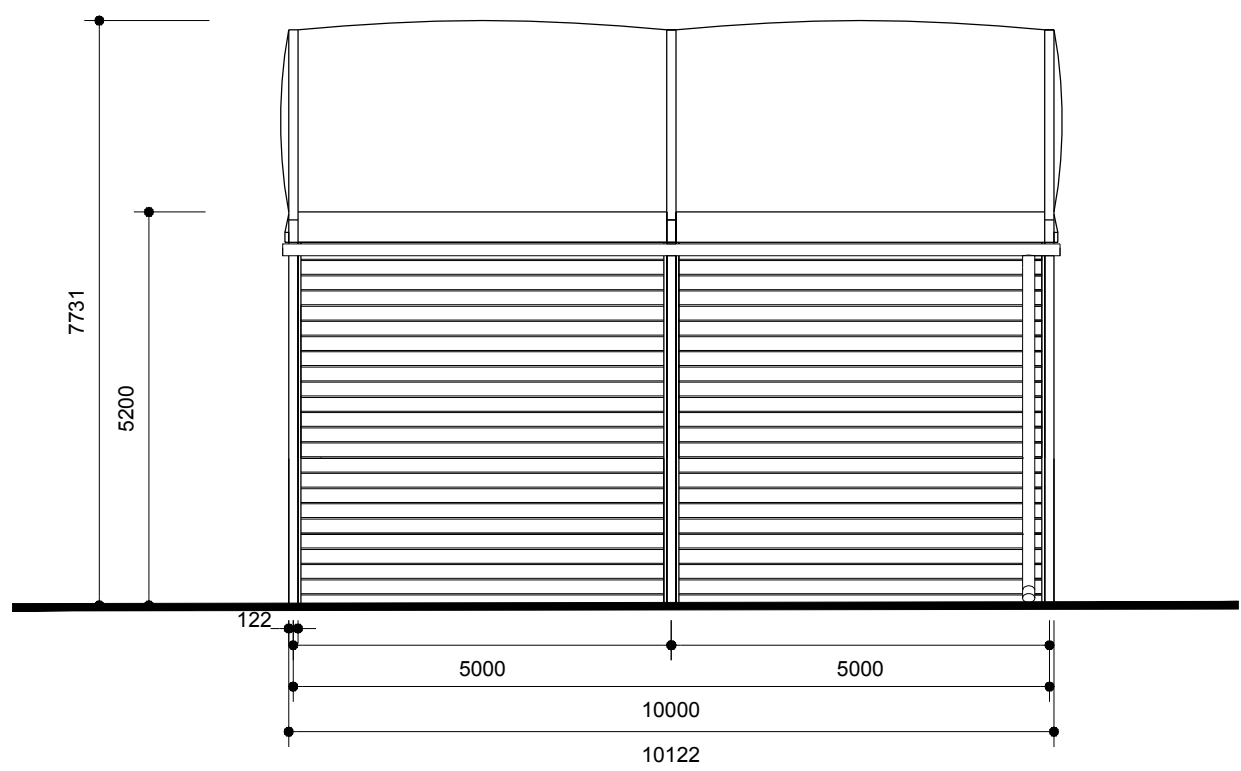


Elevation A

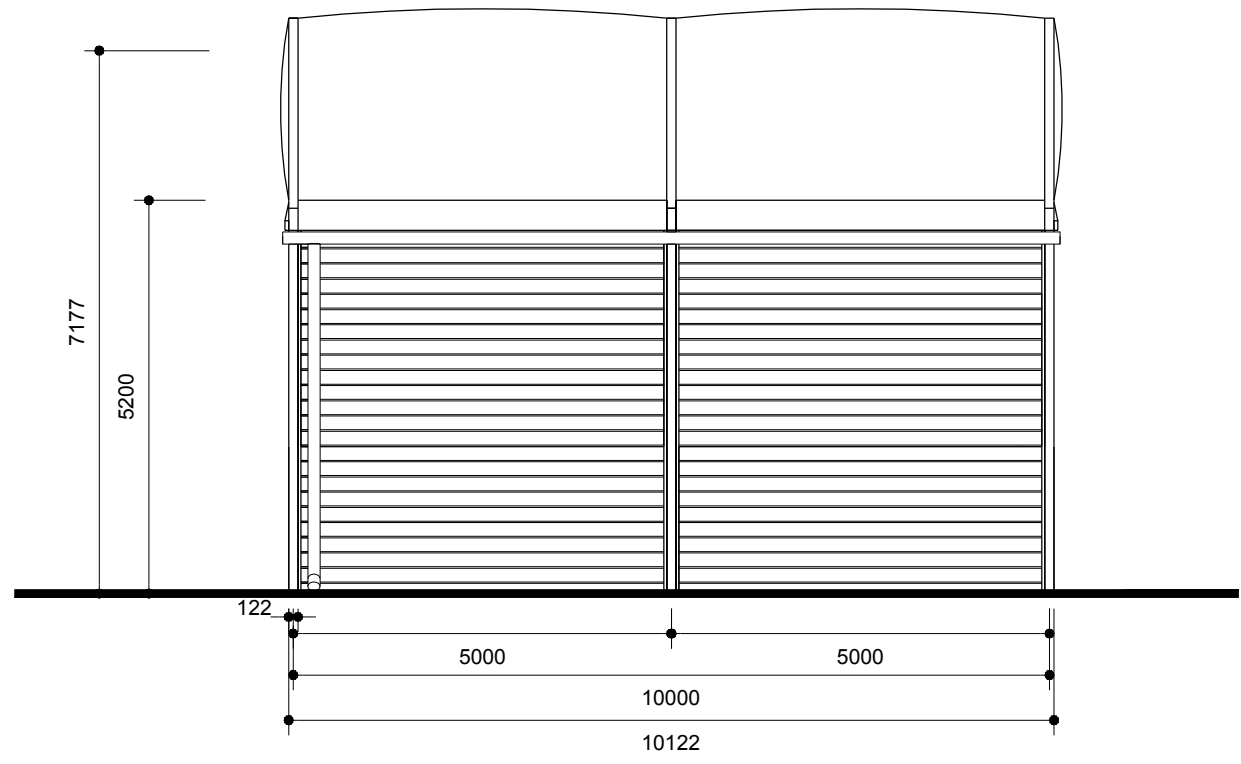


Elevation C

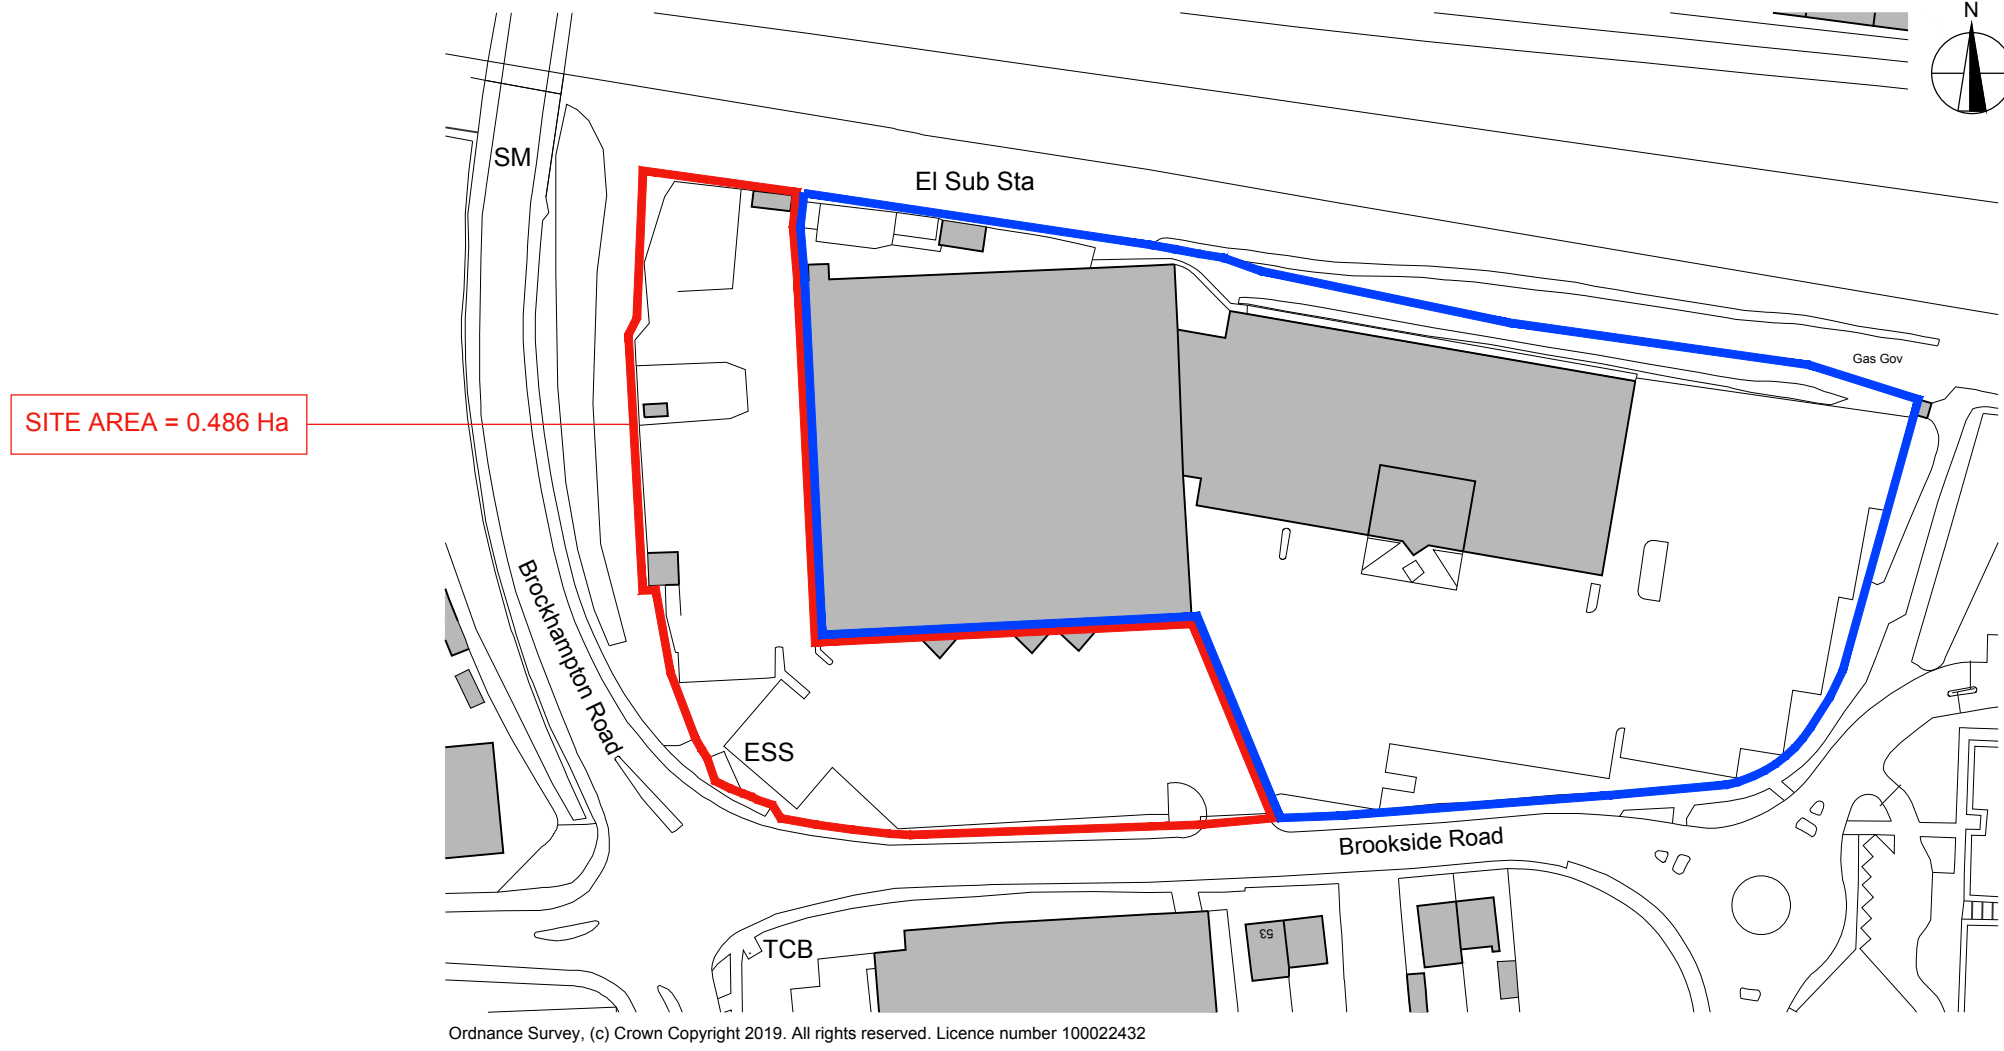



Location Plan 1:1250

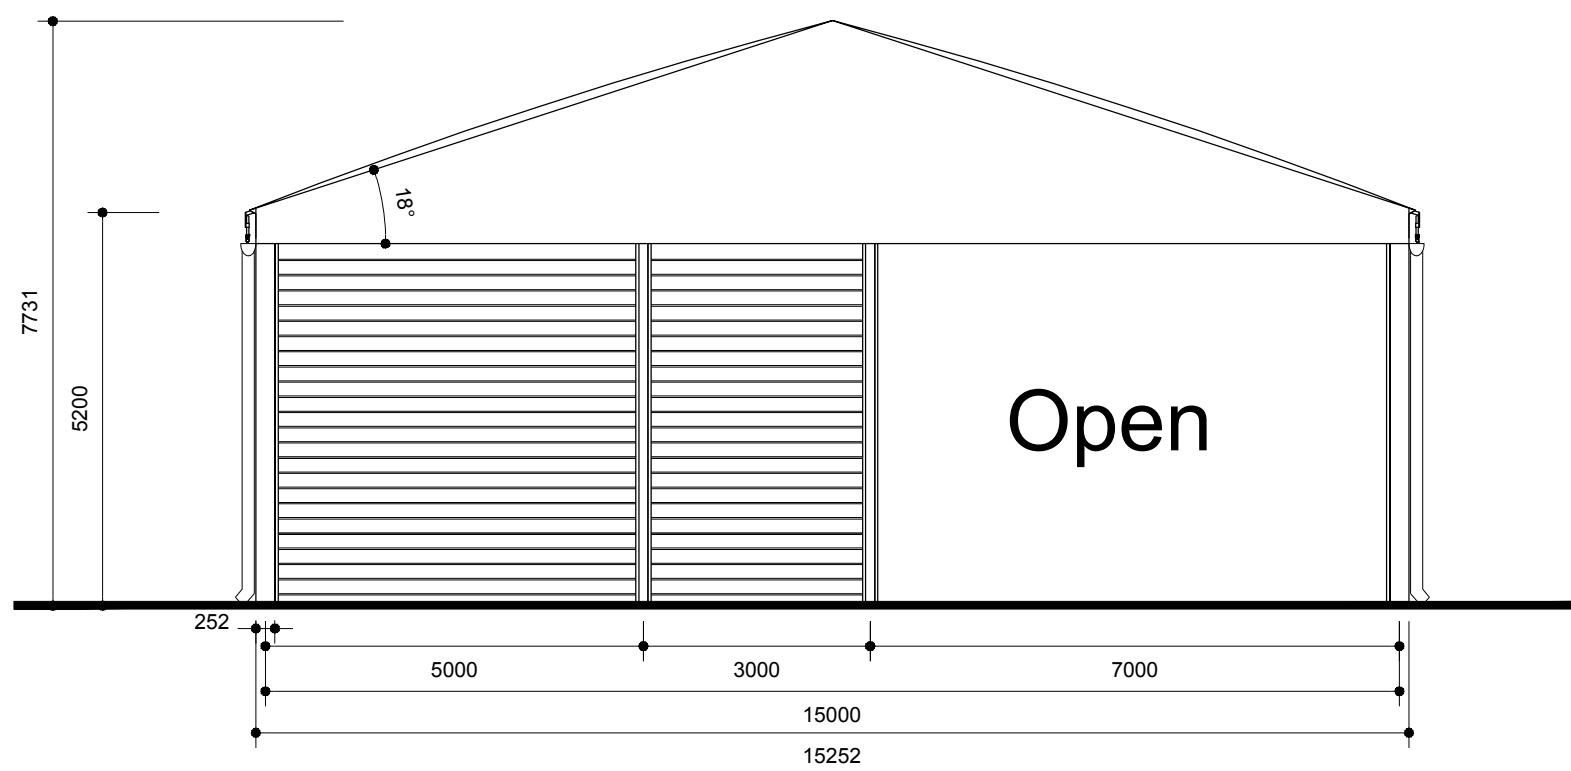

Elevation B

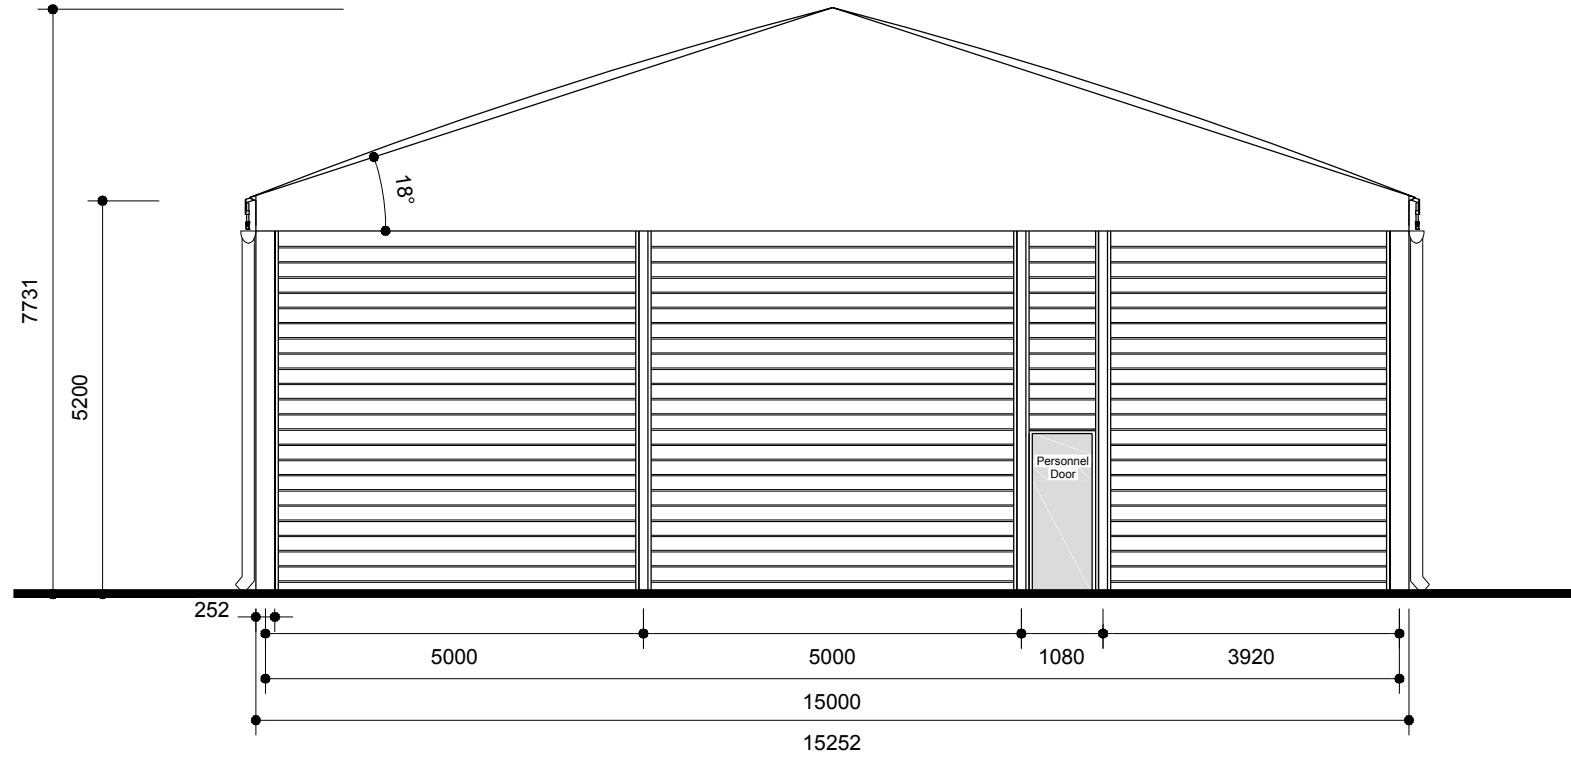

Elevation D

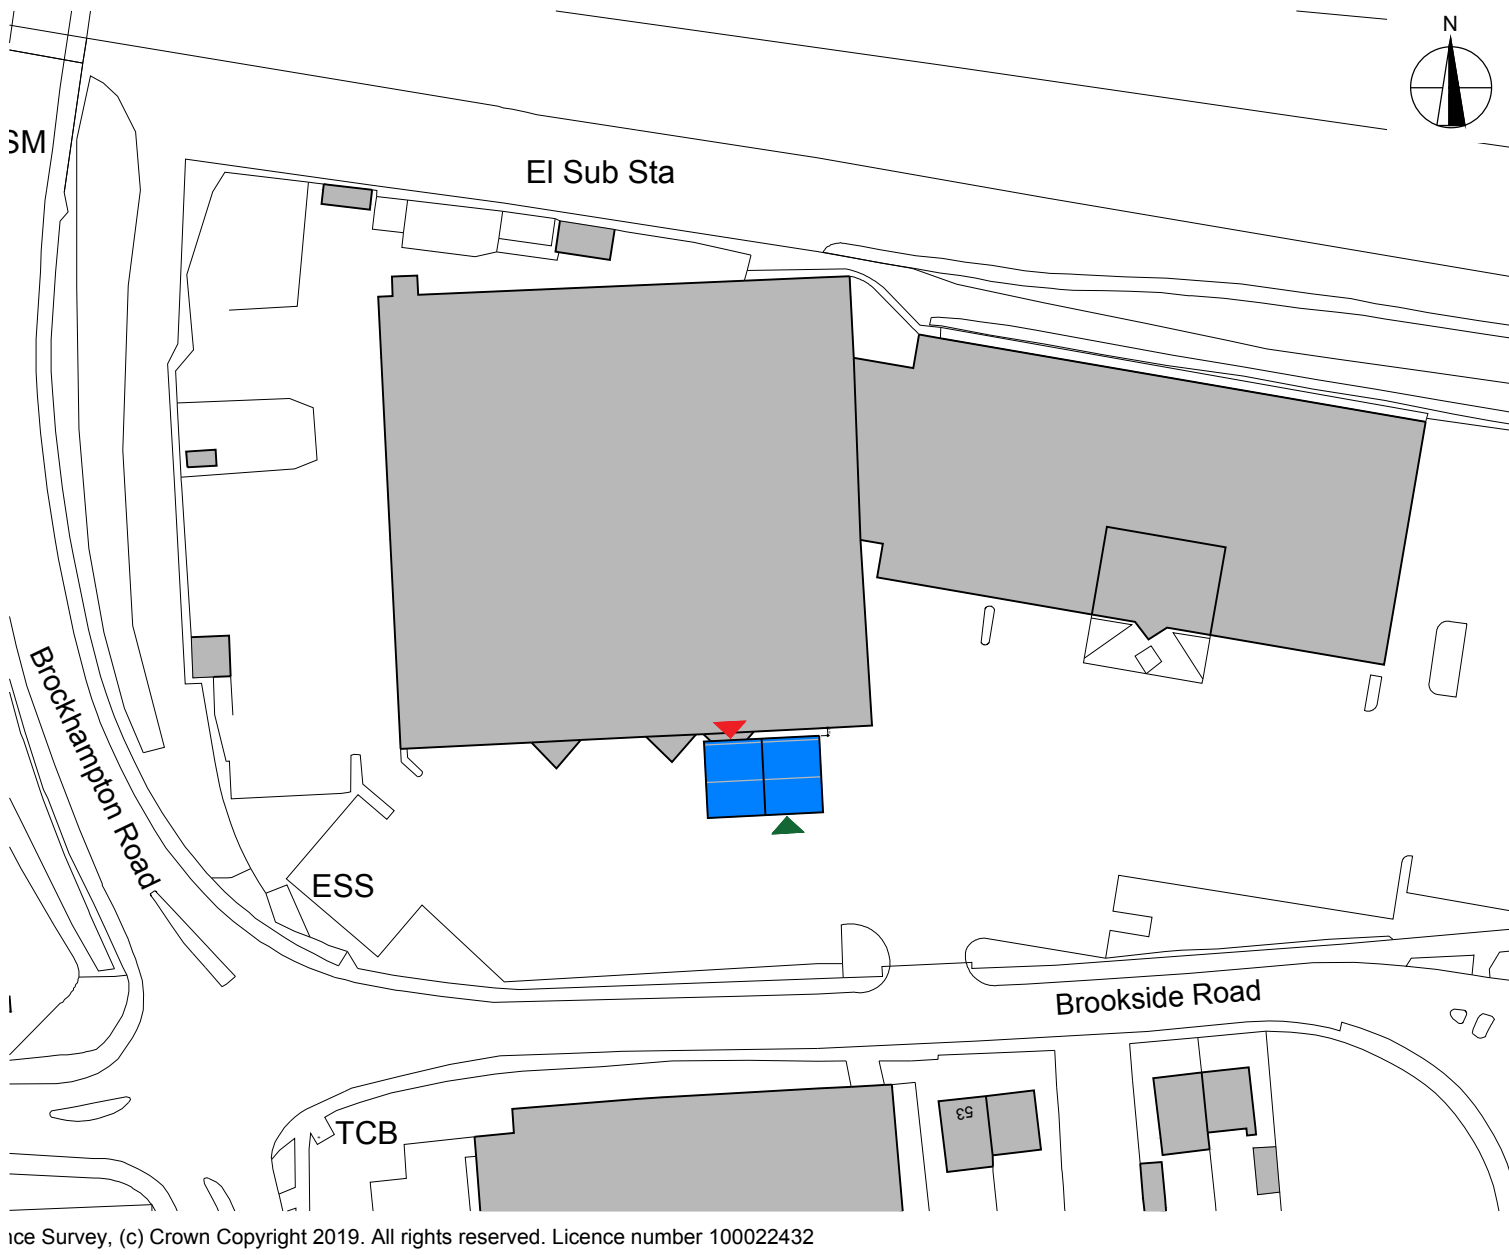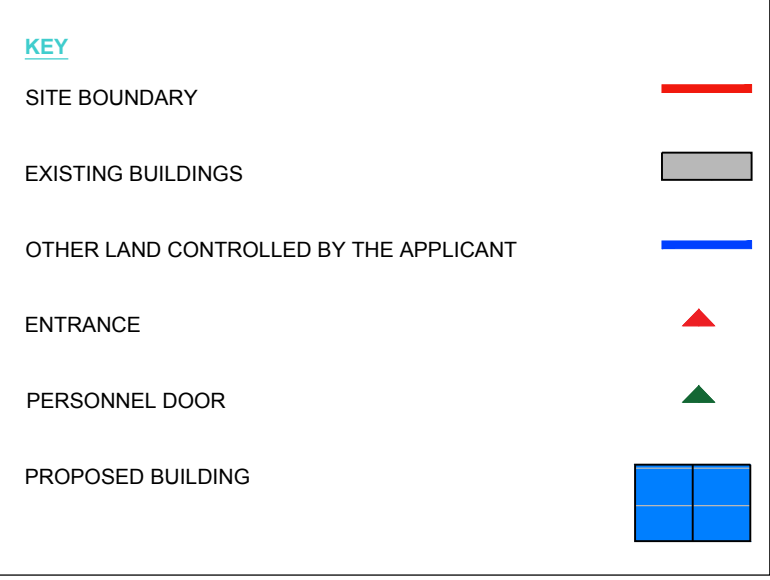

Proposed Site Plan 1:1000

