

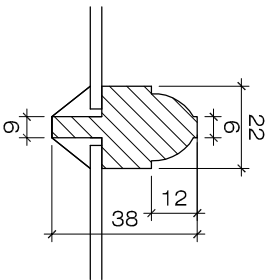
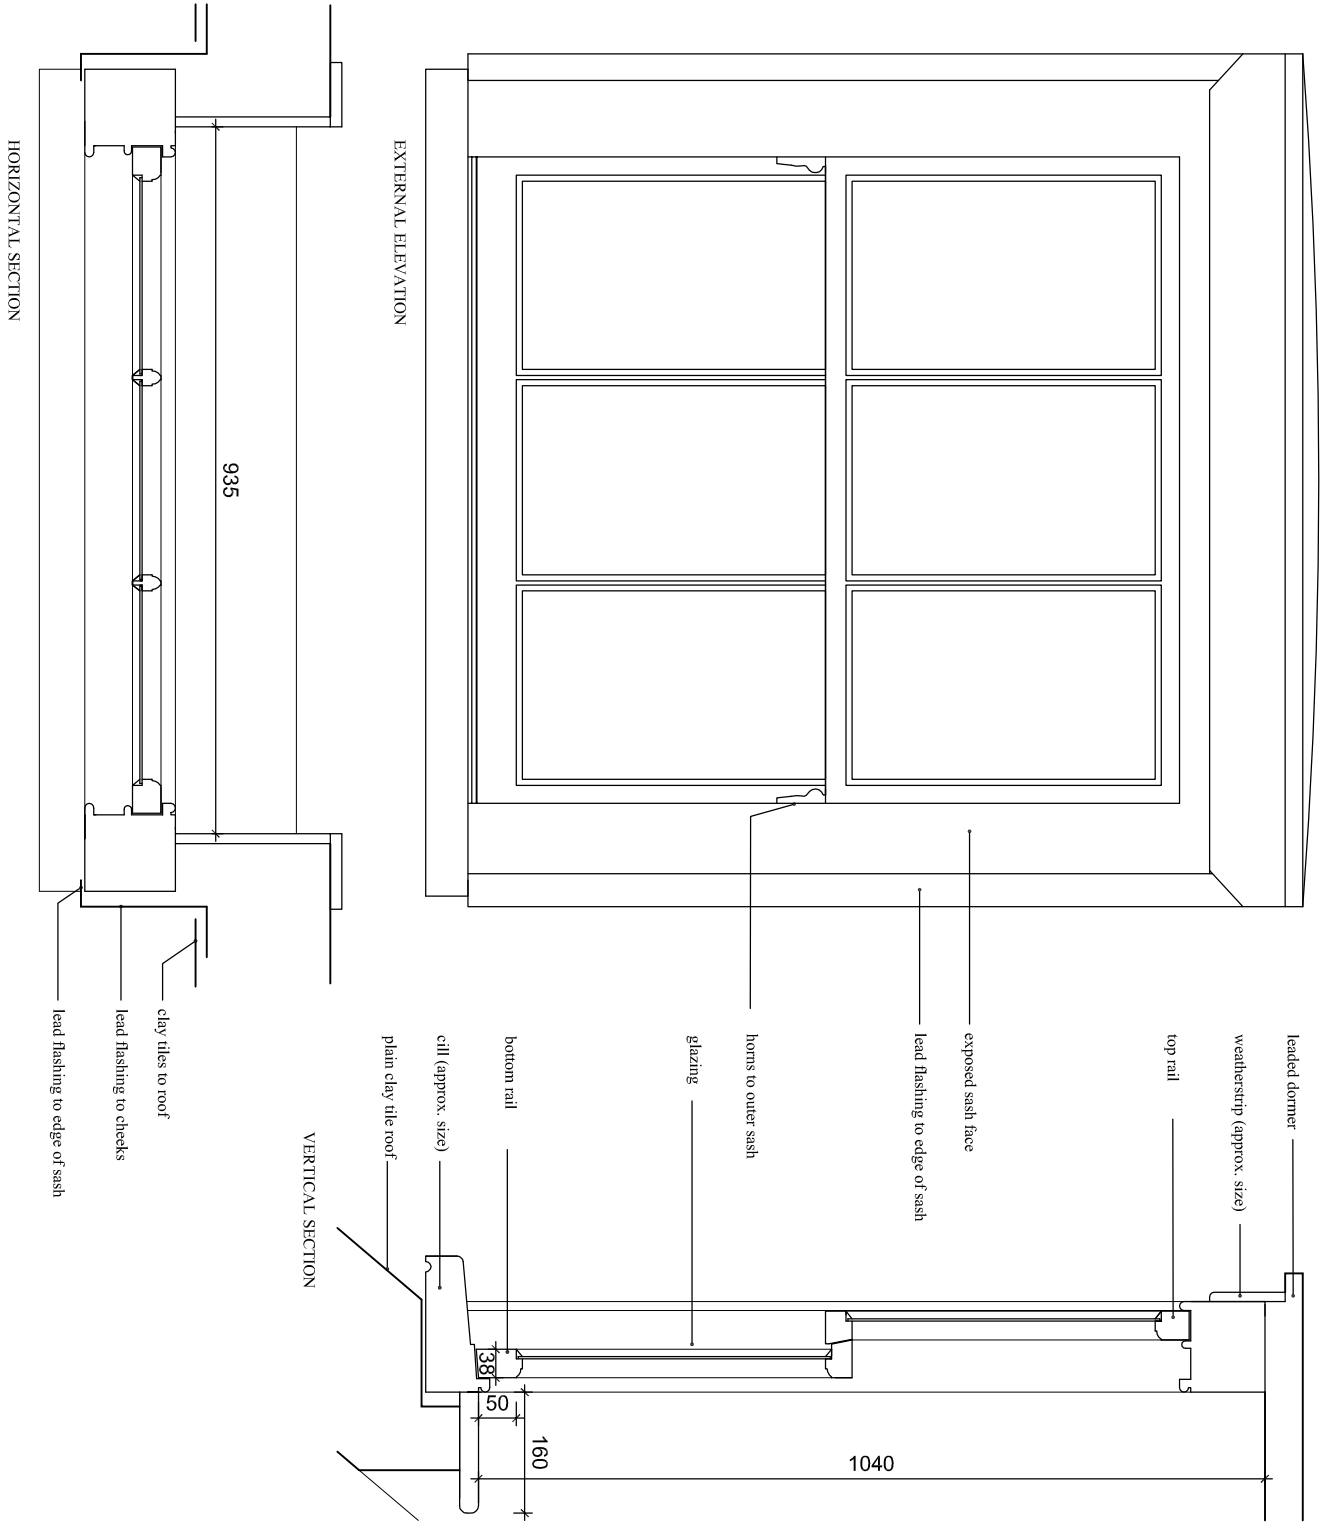


PHYSICAL SCALE IN MILLIMETERS @ 1:10

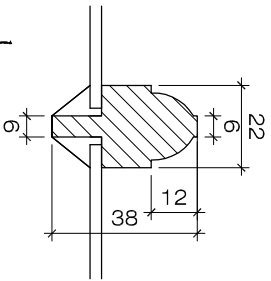

These incidental details have been produced in order to illustrate the ideal visual profiles and relationships between the building's key elements and to give aesthetic guidance only. They do not purport to be working drawings and are for illustrative purposes only. The Contractor is responsible for the structural stability and weather proofing of **all** elements and will be liable for any defects or failure that may arise from design development, defective materials or workmanship.

NOTES:
This drawing has been produced solely for PLANNING/DESIGN.
Do not Scale from this Drawing except for planning purposes.
This drawing is the copyright of MF Designs Ltd.

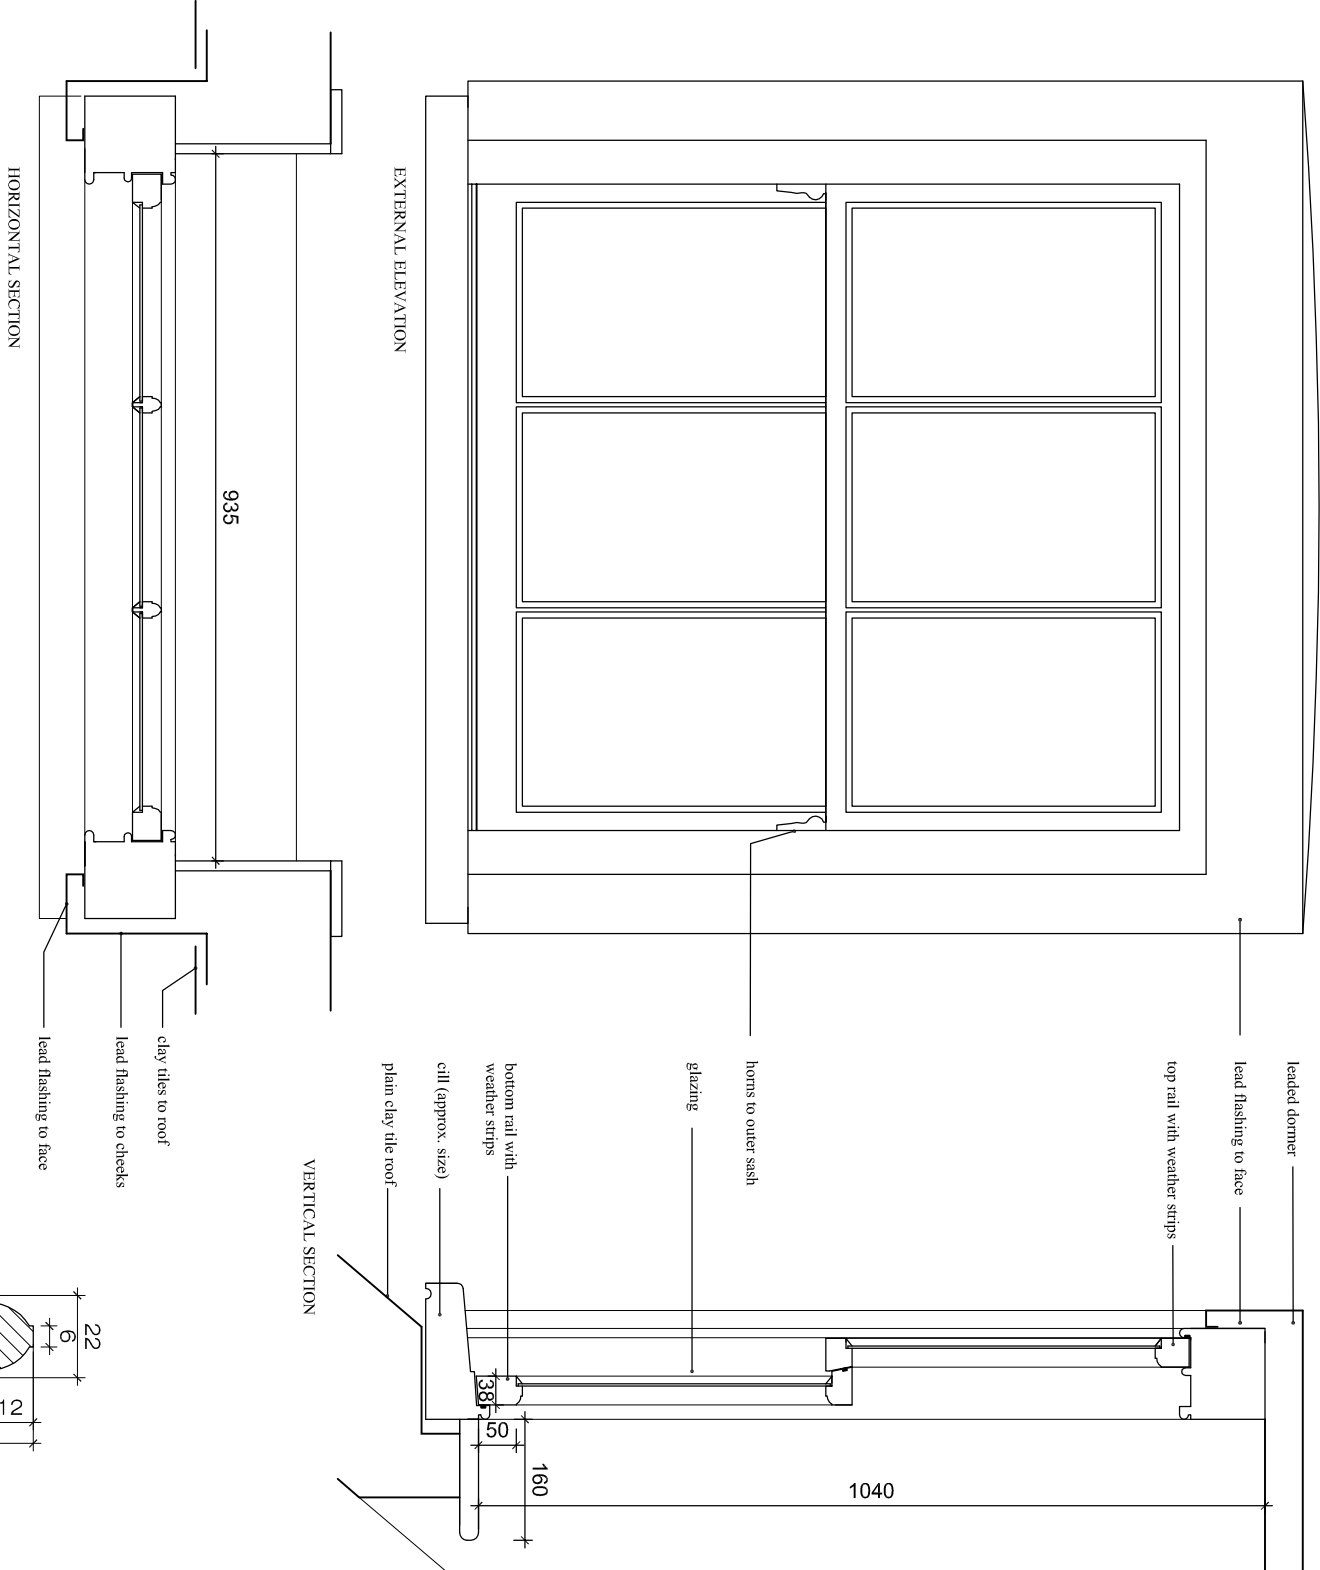

Existing Sash/Dormer Window - W6
REPLACEMENT FENESTRATION - 12 Queen Street, Emsworth

Existing
Glazing bead detail 1:2

Proposed Sash/Dormer Window - W6

mf designs ltd

Chartered Architects



36 Grove Road • Havant • Hampshire • PO9 1AR
Director: Martin Farrer RIBA • Co Registration No.4507379
Date: Nov 2018
Scale: 1:10/2
Job No: 3204
Dwg No: P_12