


MATERIAL KEY

- FACING BRICKWORK
- RENDER
- TILE HANGING

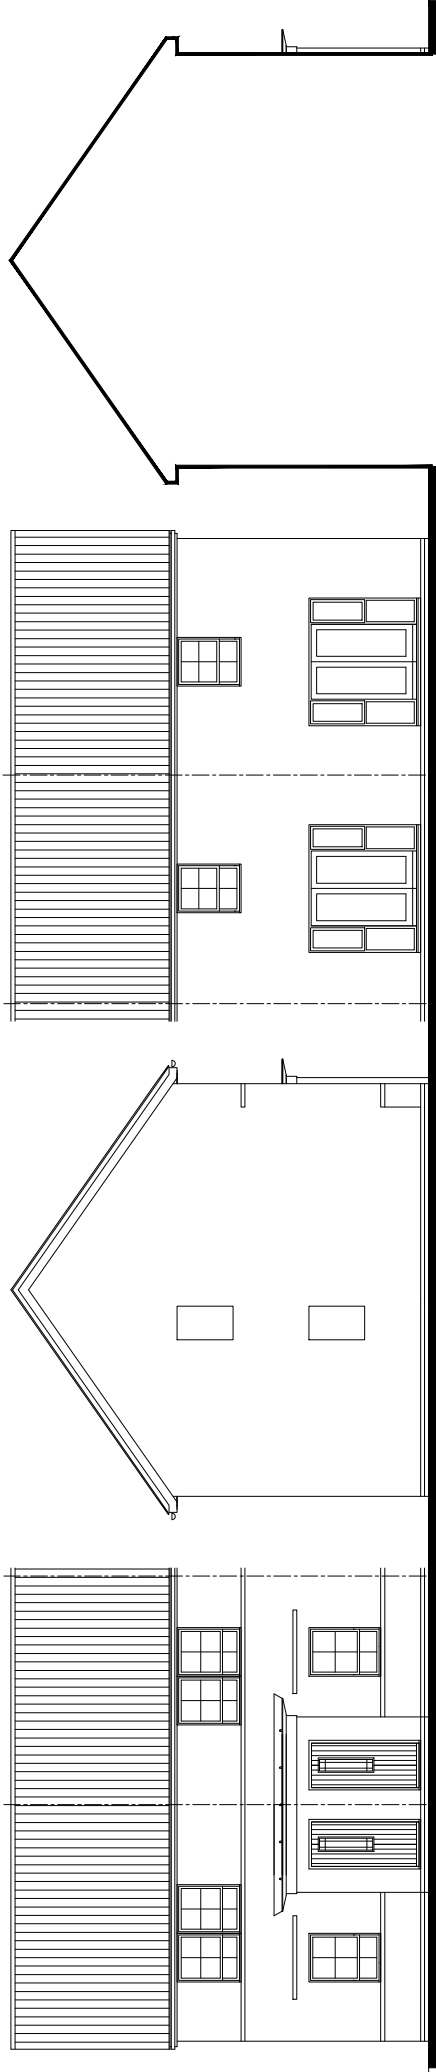


FRONT ELEVATION


SIDE ELEVATION 1

REAR ELEVATION

SECTION / SIDE ELEVATION 2

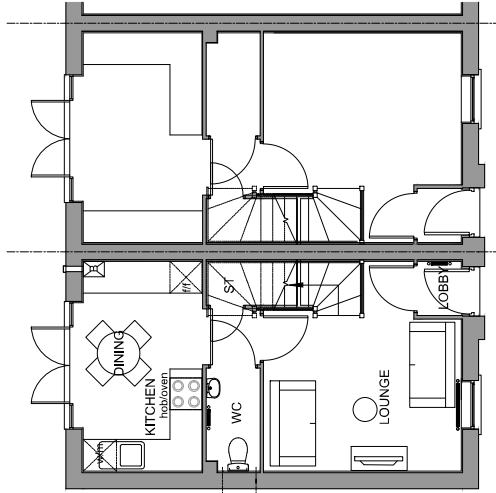

GROUND FLOOR PLAN

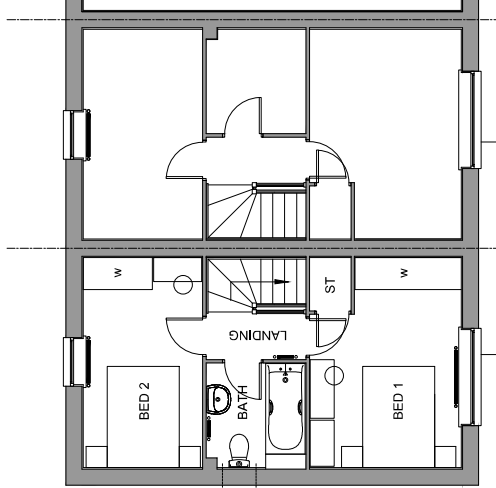

FIRST FLOOR PLAN

PLOT NUMBERS:

AS: 53, 58, 71, 73, 78, 87, 109, 127, 171, 182


OPP: 52, 59, 70, 72, 86, 108, 126, 183

NOTE: ALL FLUES, METERS & EXTRACT POSITIONS TO BE CONFIRMED.

SOLAR PANELS TYPE, SIZE & ORIENTATION TO BE AGREED.
PLOT SPECIFIC

**KENLEY
BEDROOM ALLOCATION 2B/4P
2 STOREY
FLOOR AREA: 614sqft/57.1m² (GIFA)**

M 1:100

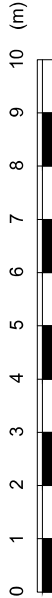

BARRATT
HOMES

idp PARTNERSHIP
IAN DARBY PARTNERSHIP

NORTHERN