

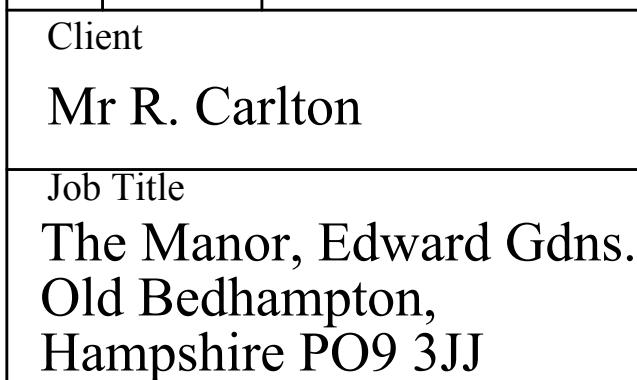
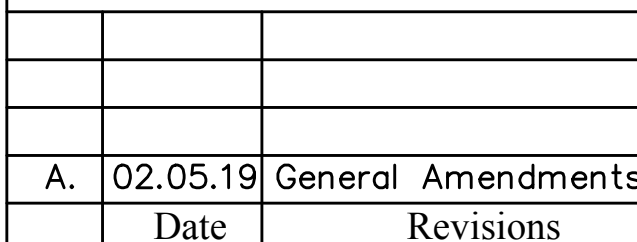


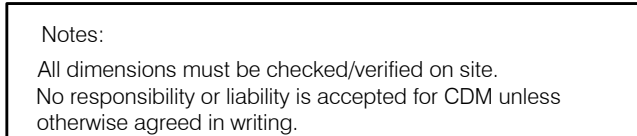

Drawing Title
Replacement of Garage
Outbuilding :
Details of New External
Wall & Site Access

**Architectural & Historic
Buildings Consultants**
Mob: 07909 544908
Email: info@dgc-consultants.com
Web: www.dgc-consultants.com

Date 20/03/2019 Drawn By KL
Scale 1:50 @ A1 (as illustrated)

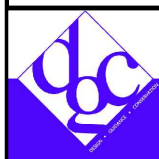

Drg. No.	Rev.
DGC-21909/G.05	A.