




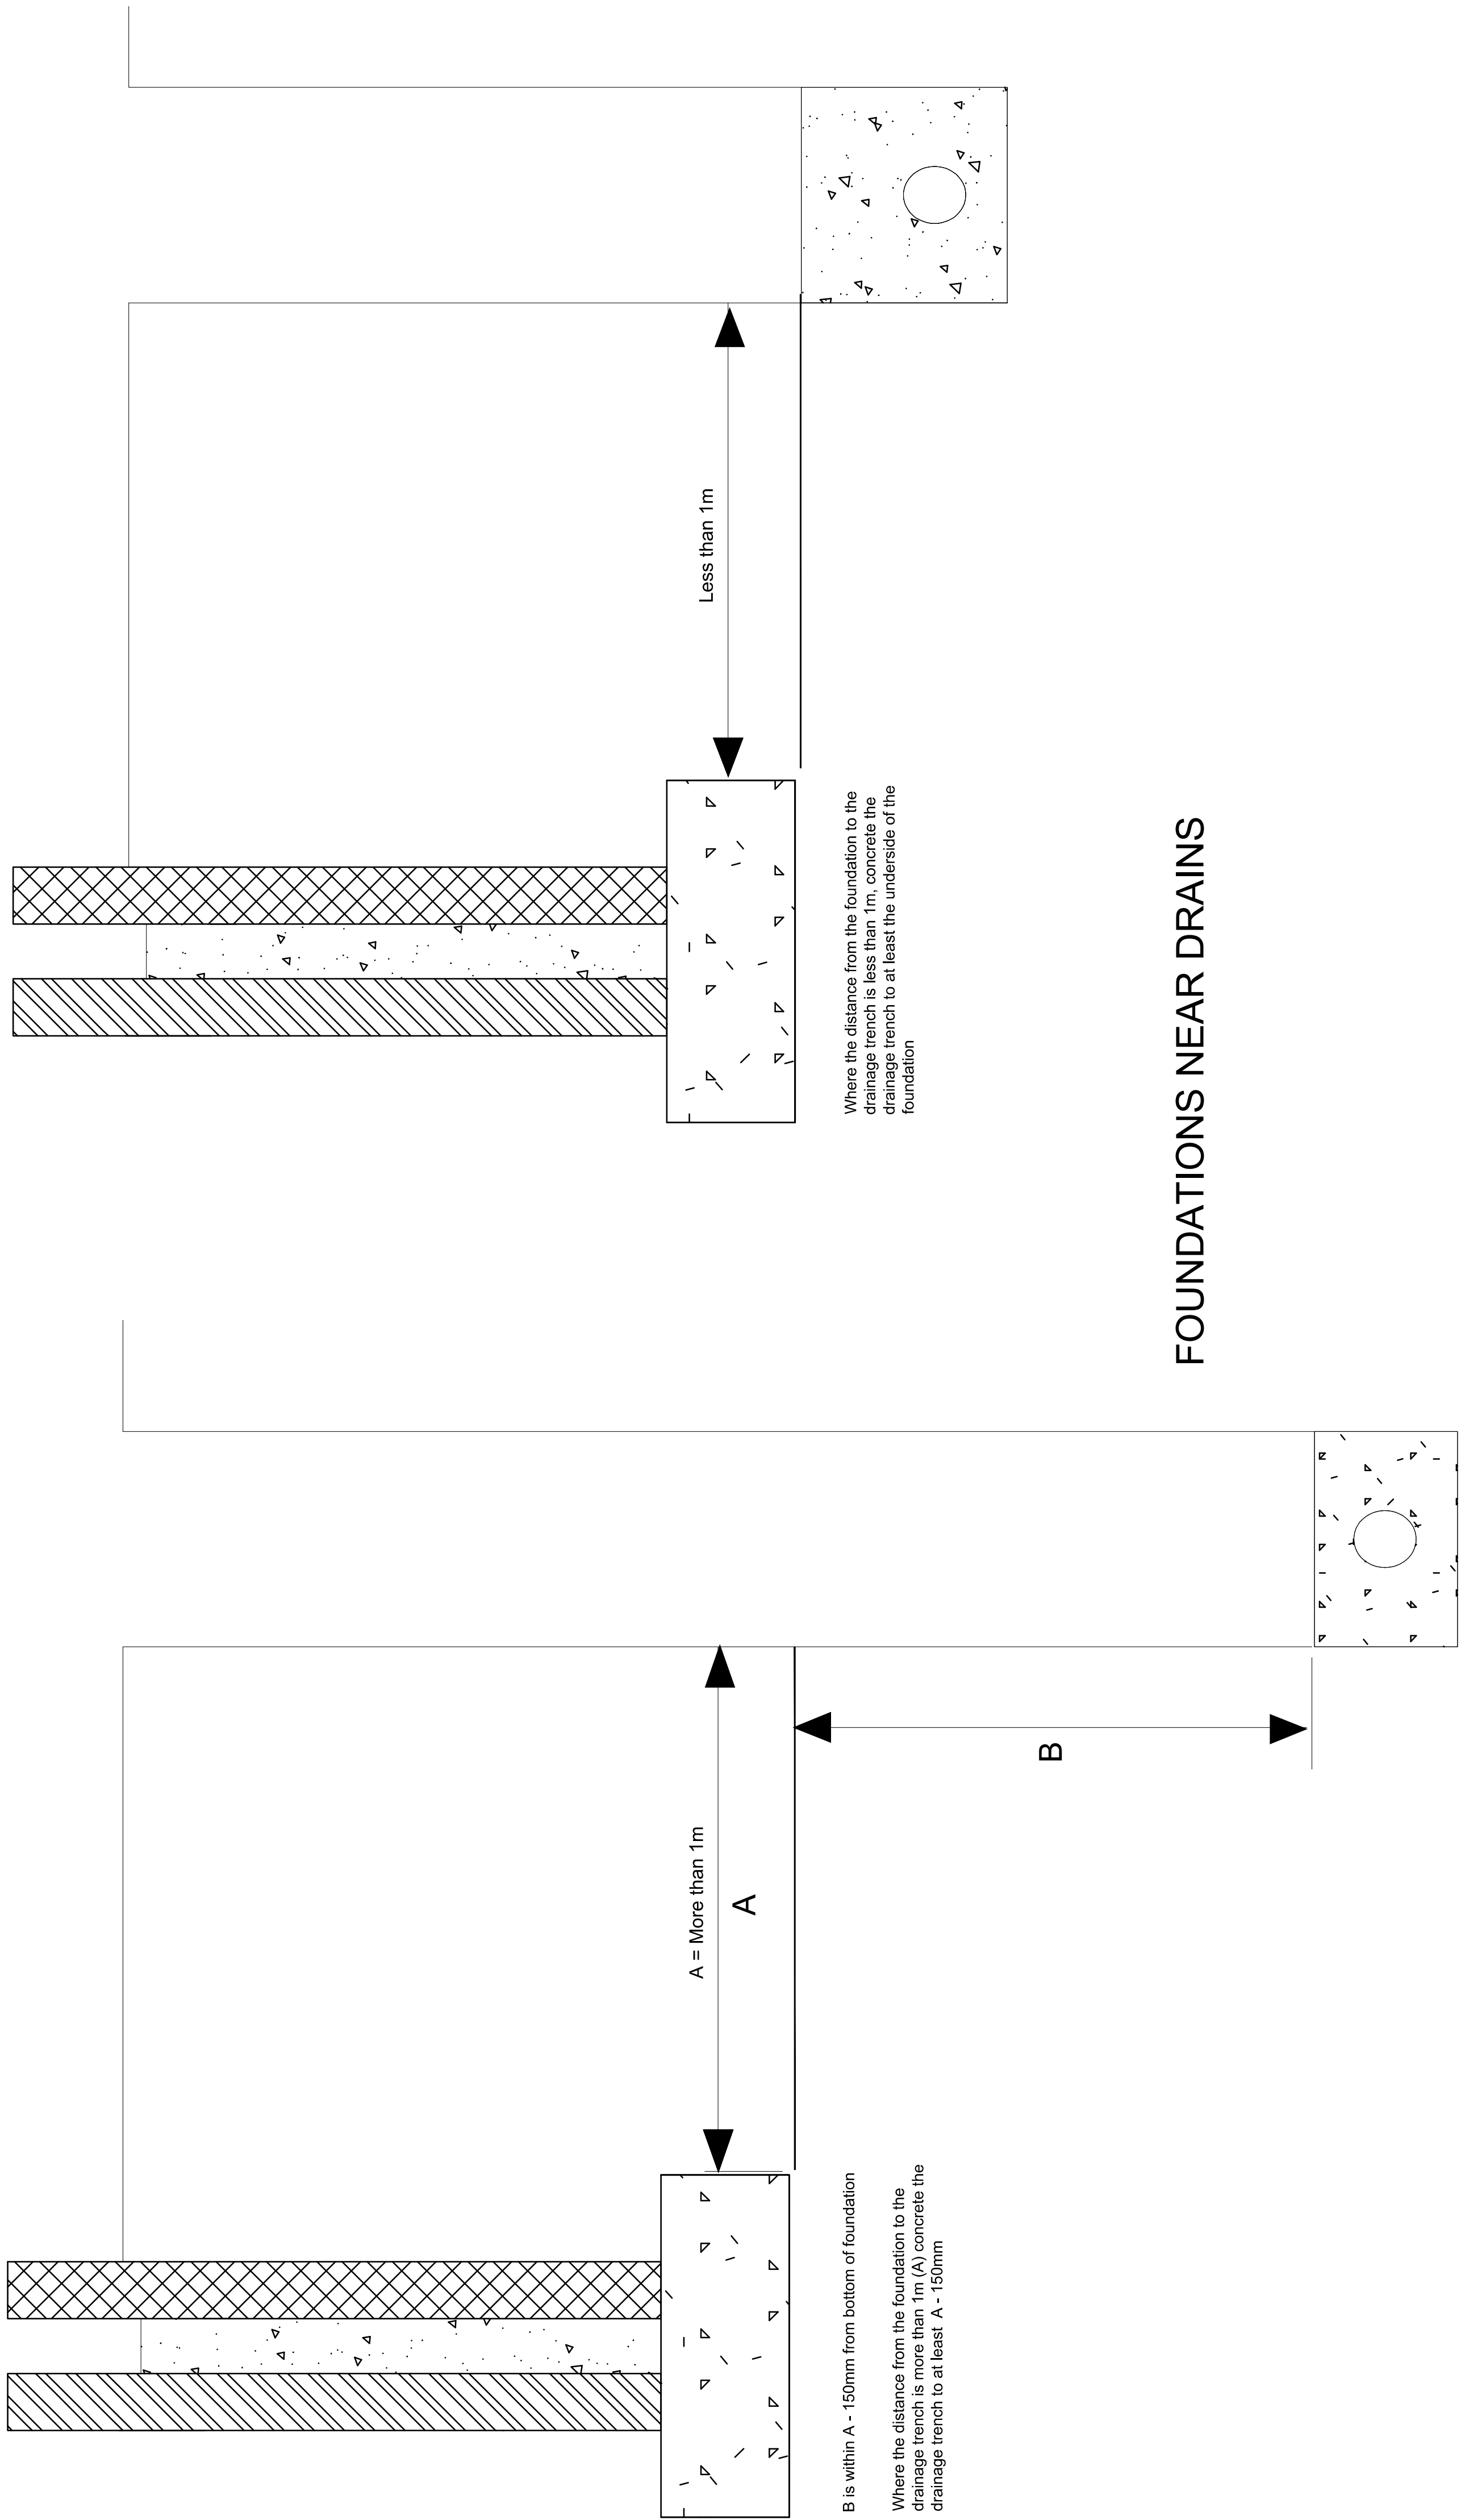

FOUNDATIONS NEAR DRAINS

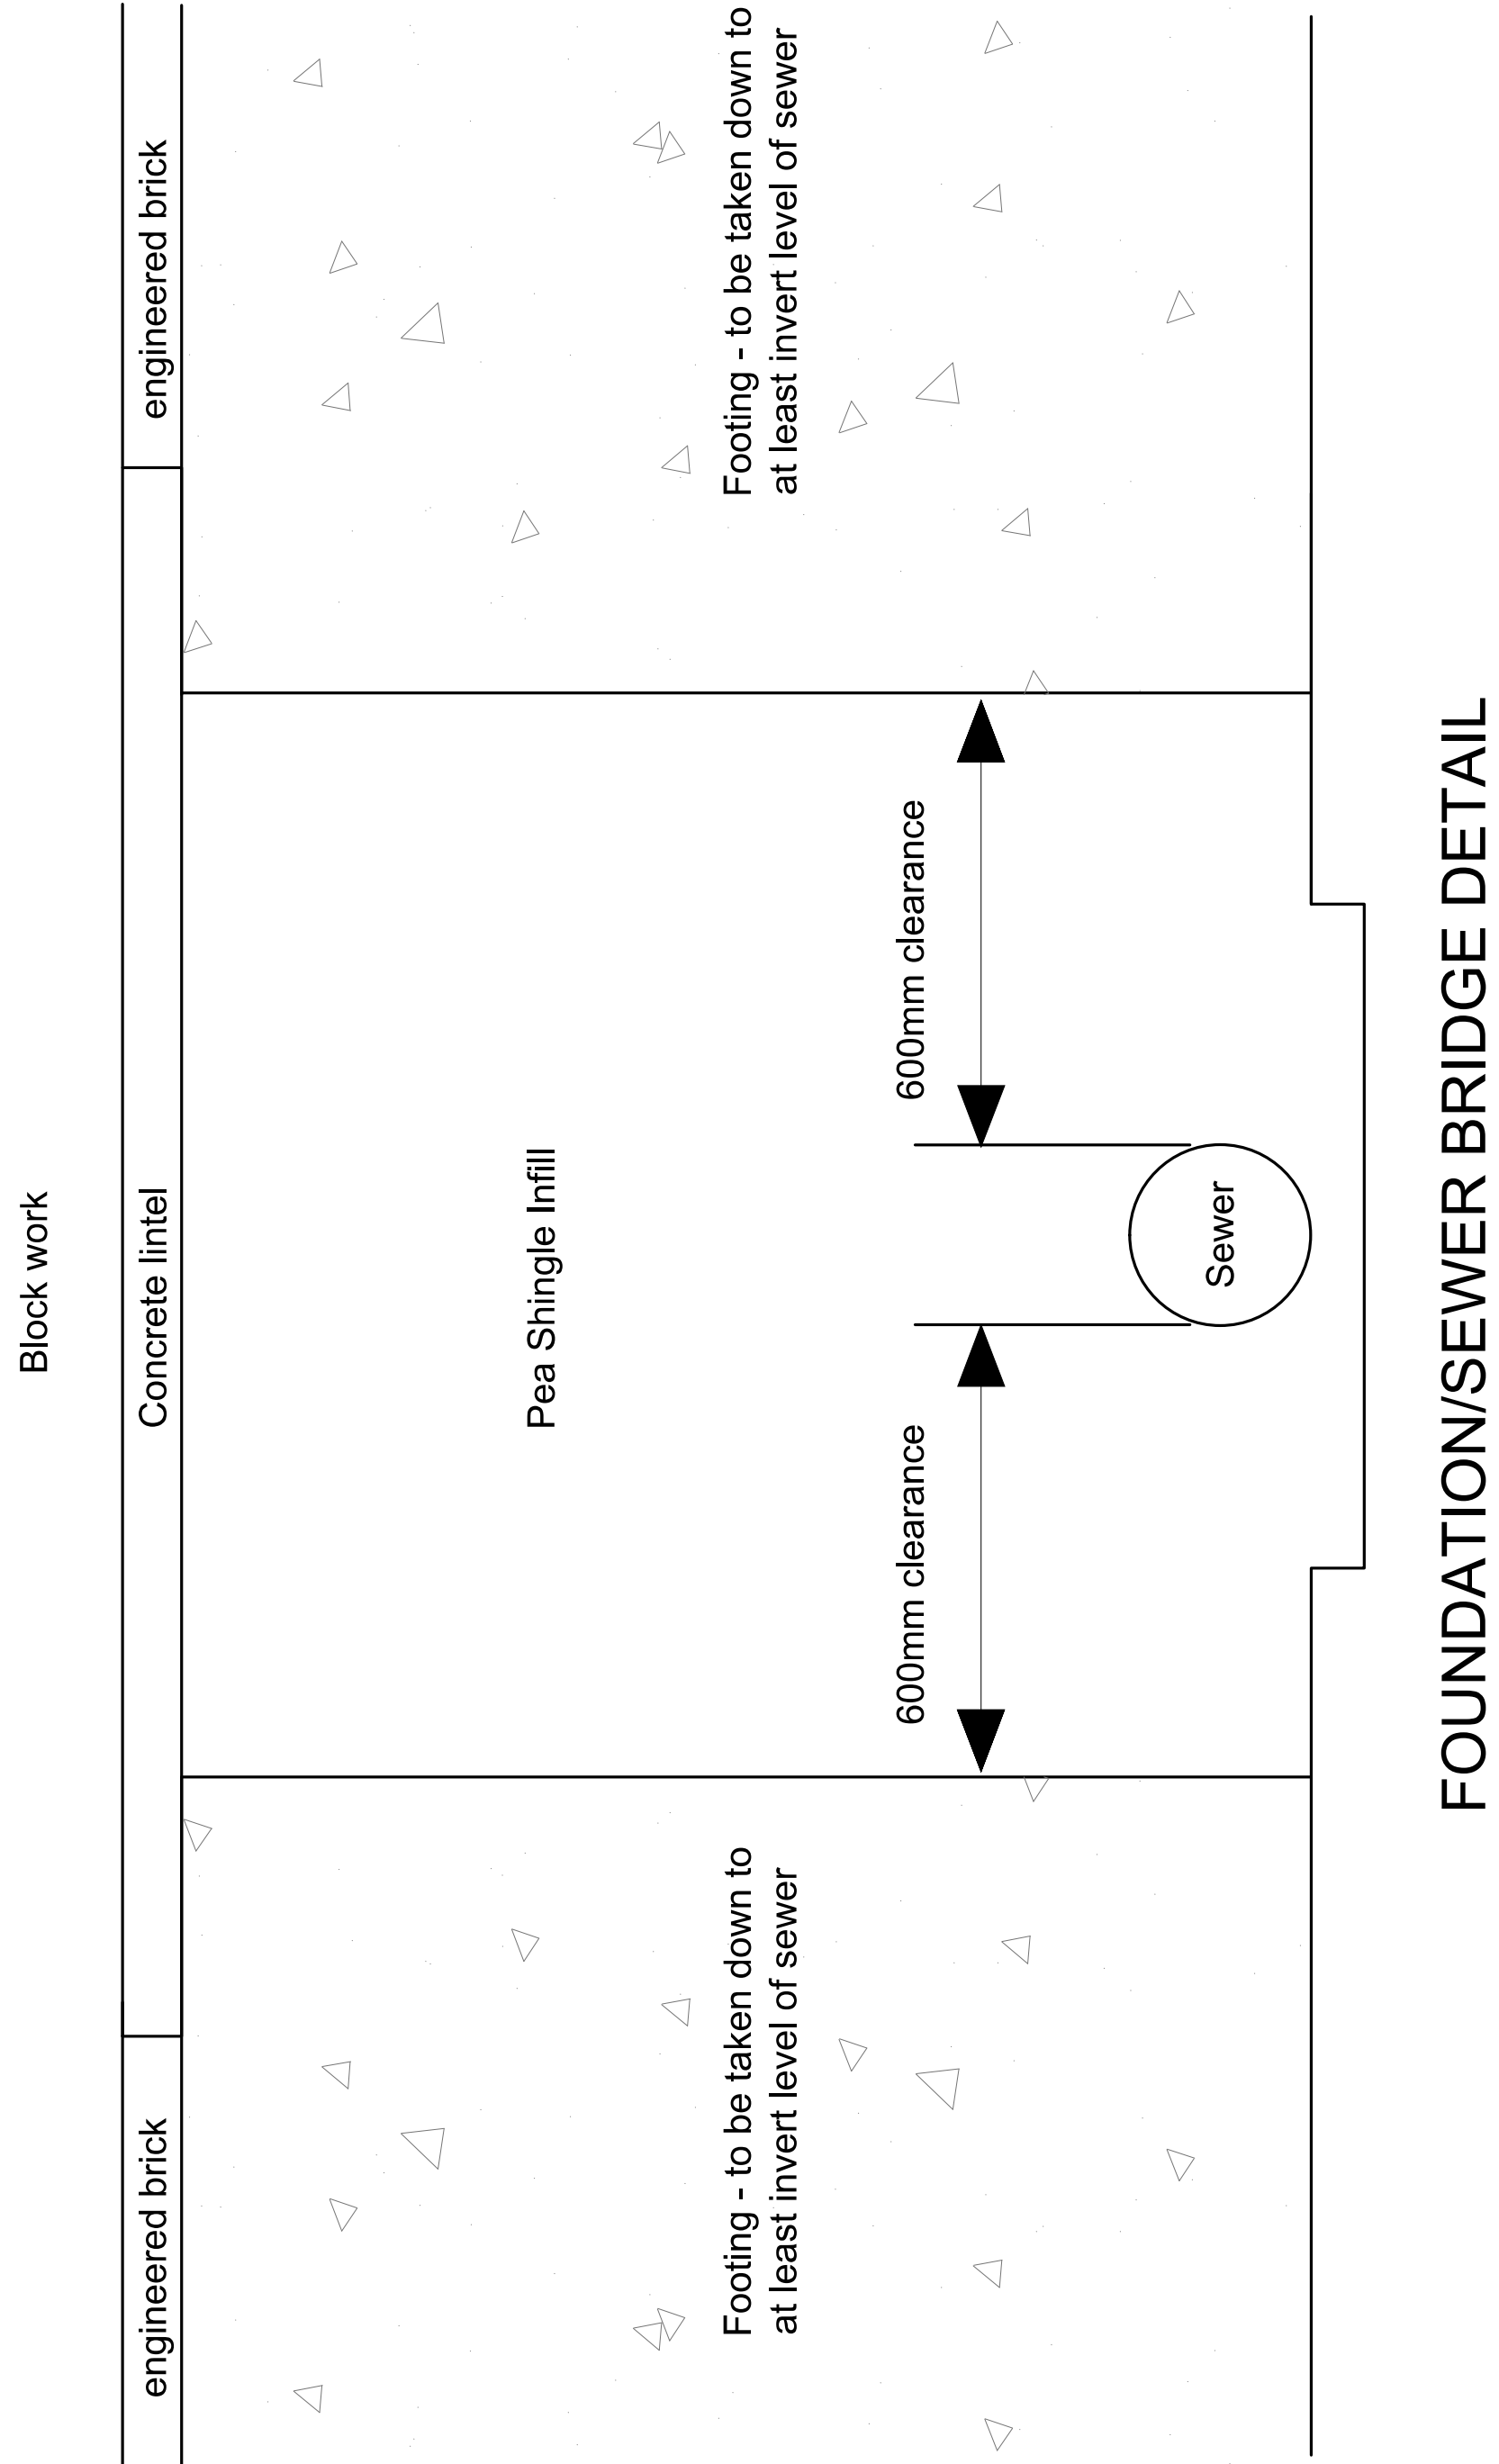

FOUNDATION/SEWER BRIDGE DETAIL

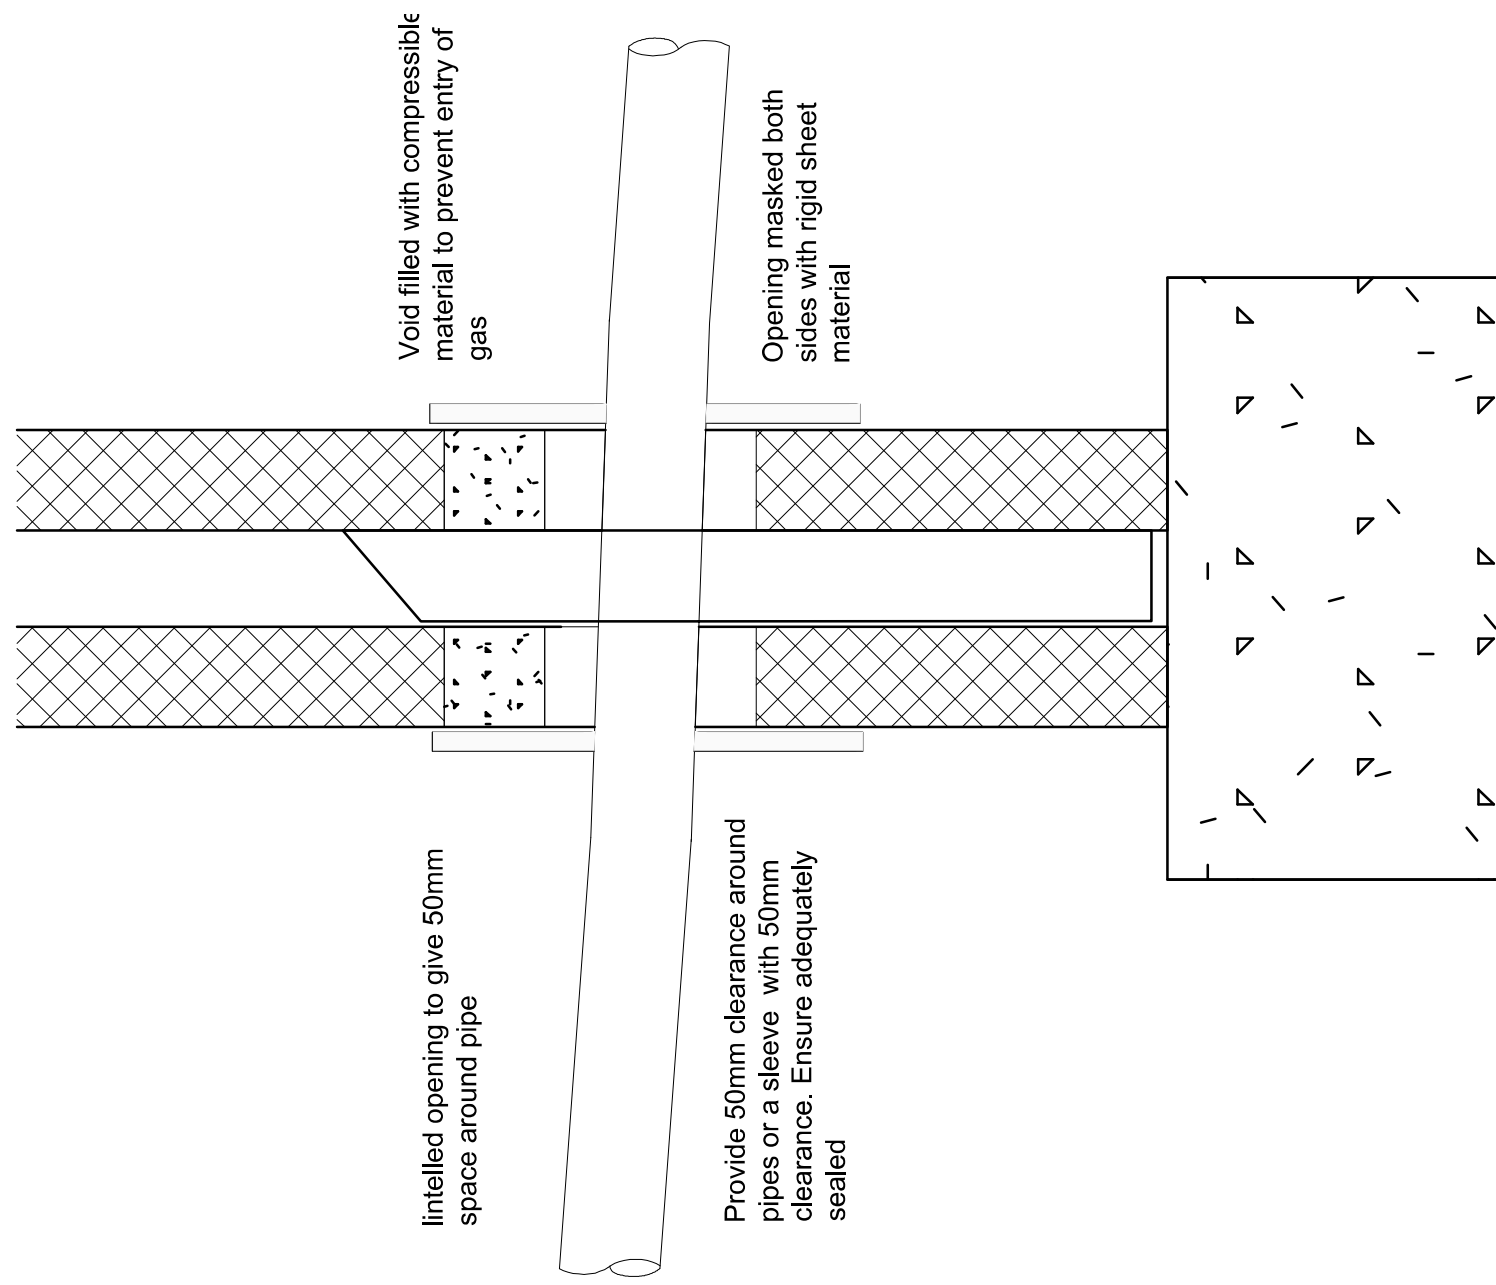

PIPES PASSING THROUGH WALL (LINTEL)
(Scale 1:10)

All materials to match existing

All dimensions showing are structural build sizes not finished sizes

Do not scale from this drawing (other than for building control), contractor to verify all dimensions before setting out, commencing work or placing orders

	
Project	Proposed extension
5 Waterloo Close Coveplain, PO8 8QJ	
Client	
Drawing Title Drainage Details	
Date	27.09.17
Drawing No.	1384-204
Rev	B
Page Size	A1
Scale	1:10
M3 Architectural Design Ltd. 377 - 399 London Road Camberley, GU15 3HL t: 01276 300024 e: info@m3architecturaldesign.co.uk w: www.m3architecturaldesign.co.uk	
© 2012 M3 Architectural Design Ltd.	