


PROPOSED SIDE AND REAR ADDITIONS.
8, BROOKMEAD WAY, LANGSTONE, HANTS.

FOR MR & MRS J. DUNAWAY.

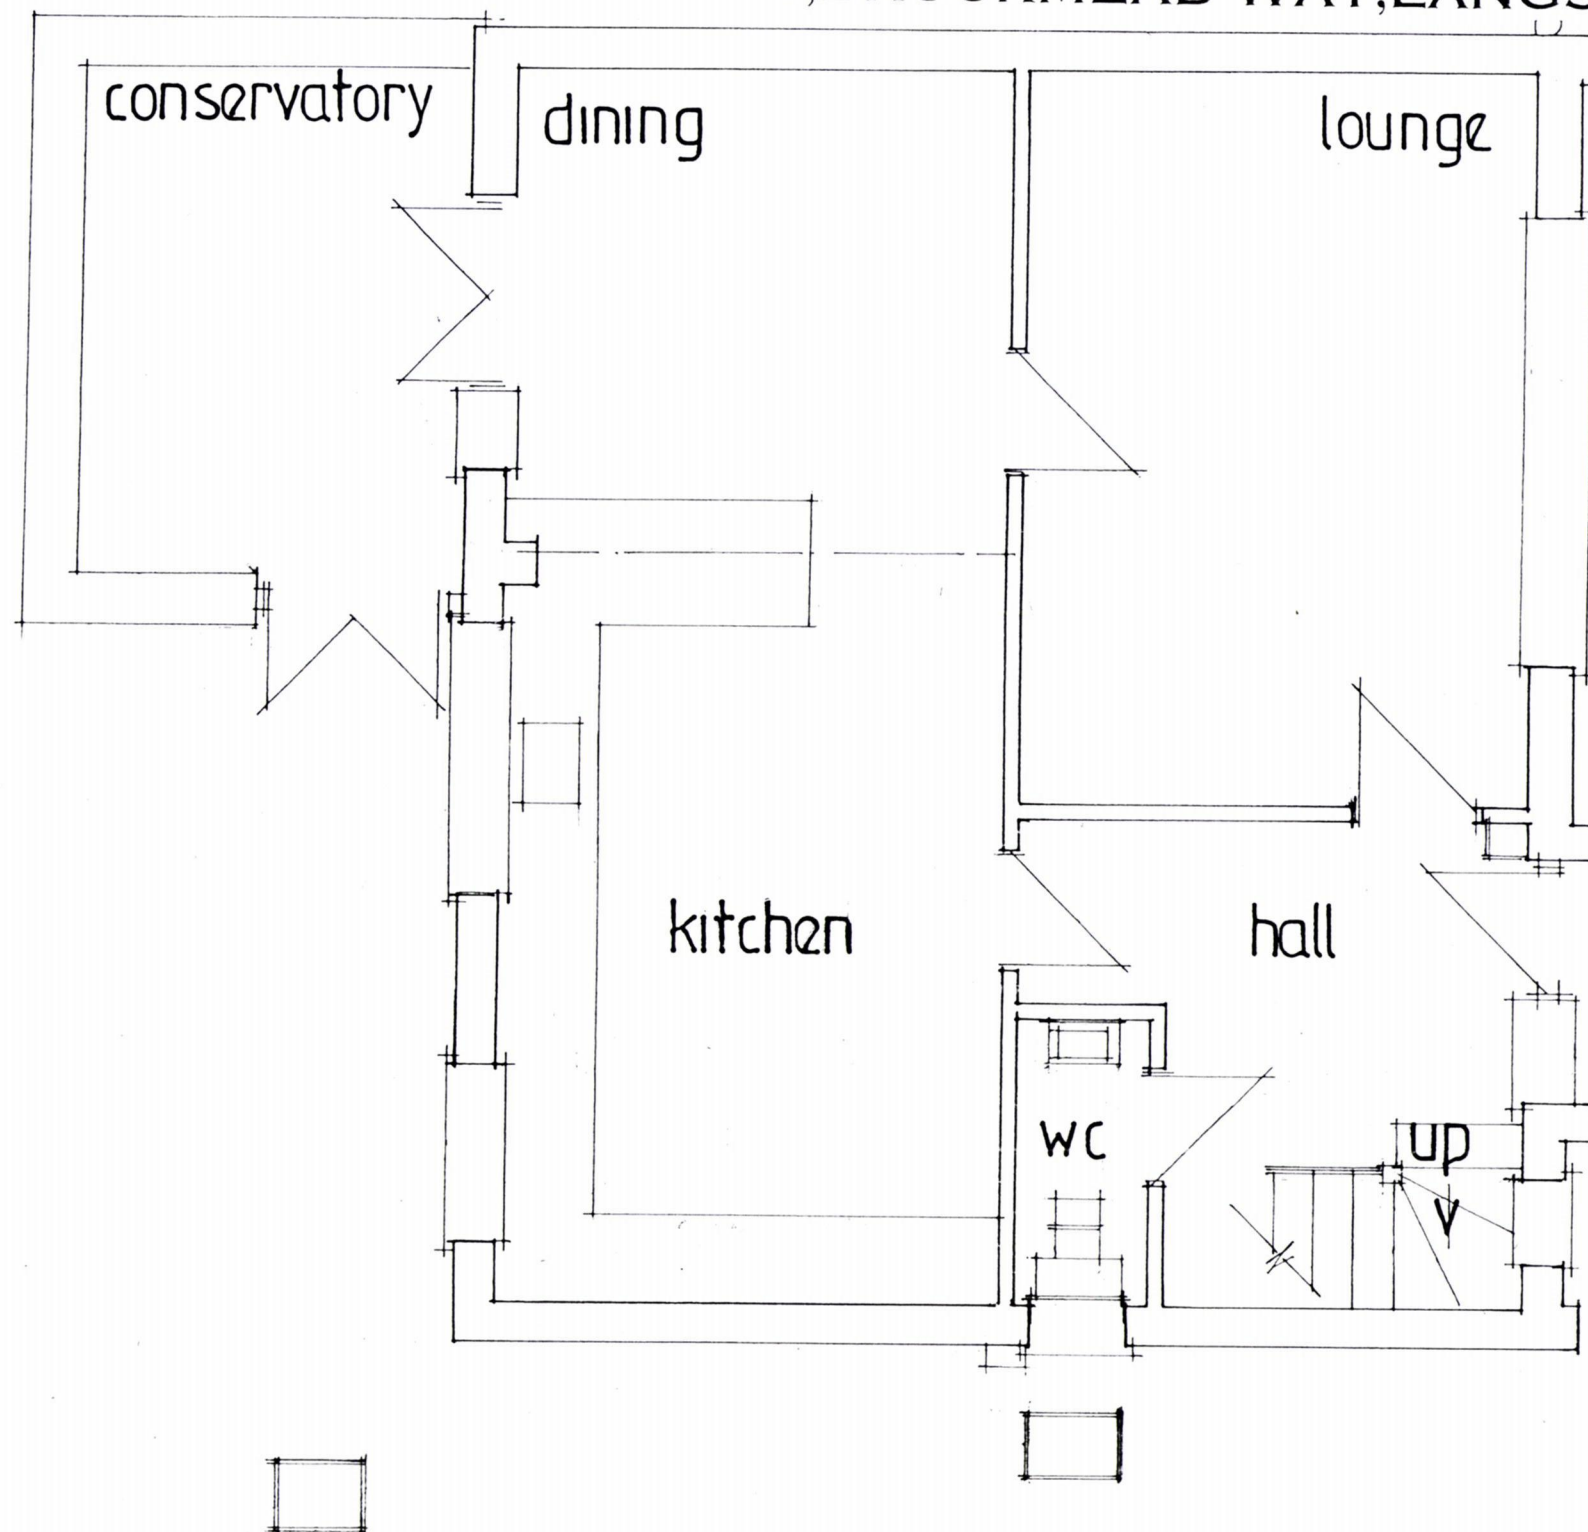

EXISTING GROUND FLOOR

HAVANT BOROUGH
COUNCIL
30 NOV 2018
RECEIVED

date nov 18
scale 1:50

PETER J. WALKER
ISLAND DESIGN
182 SEAFRONT, HAYLING ISLAND, HANTS
PO11 9AN
TEL : 02392467571