
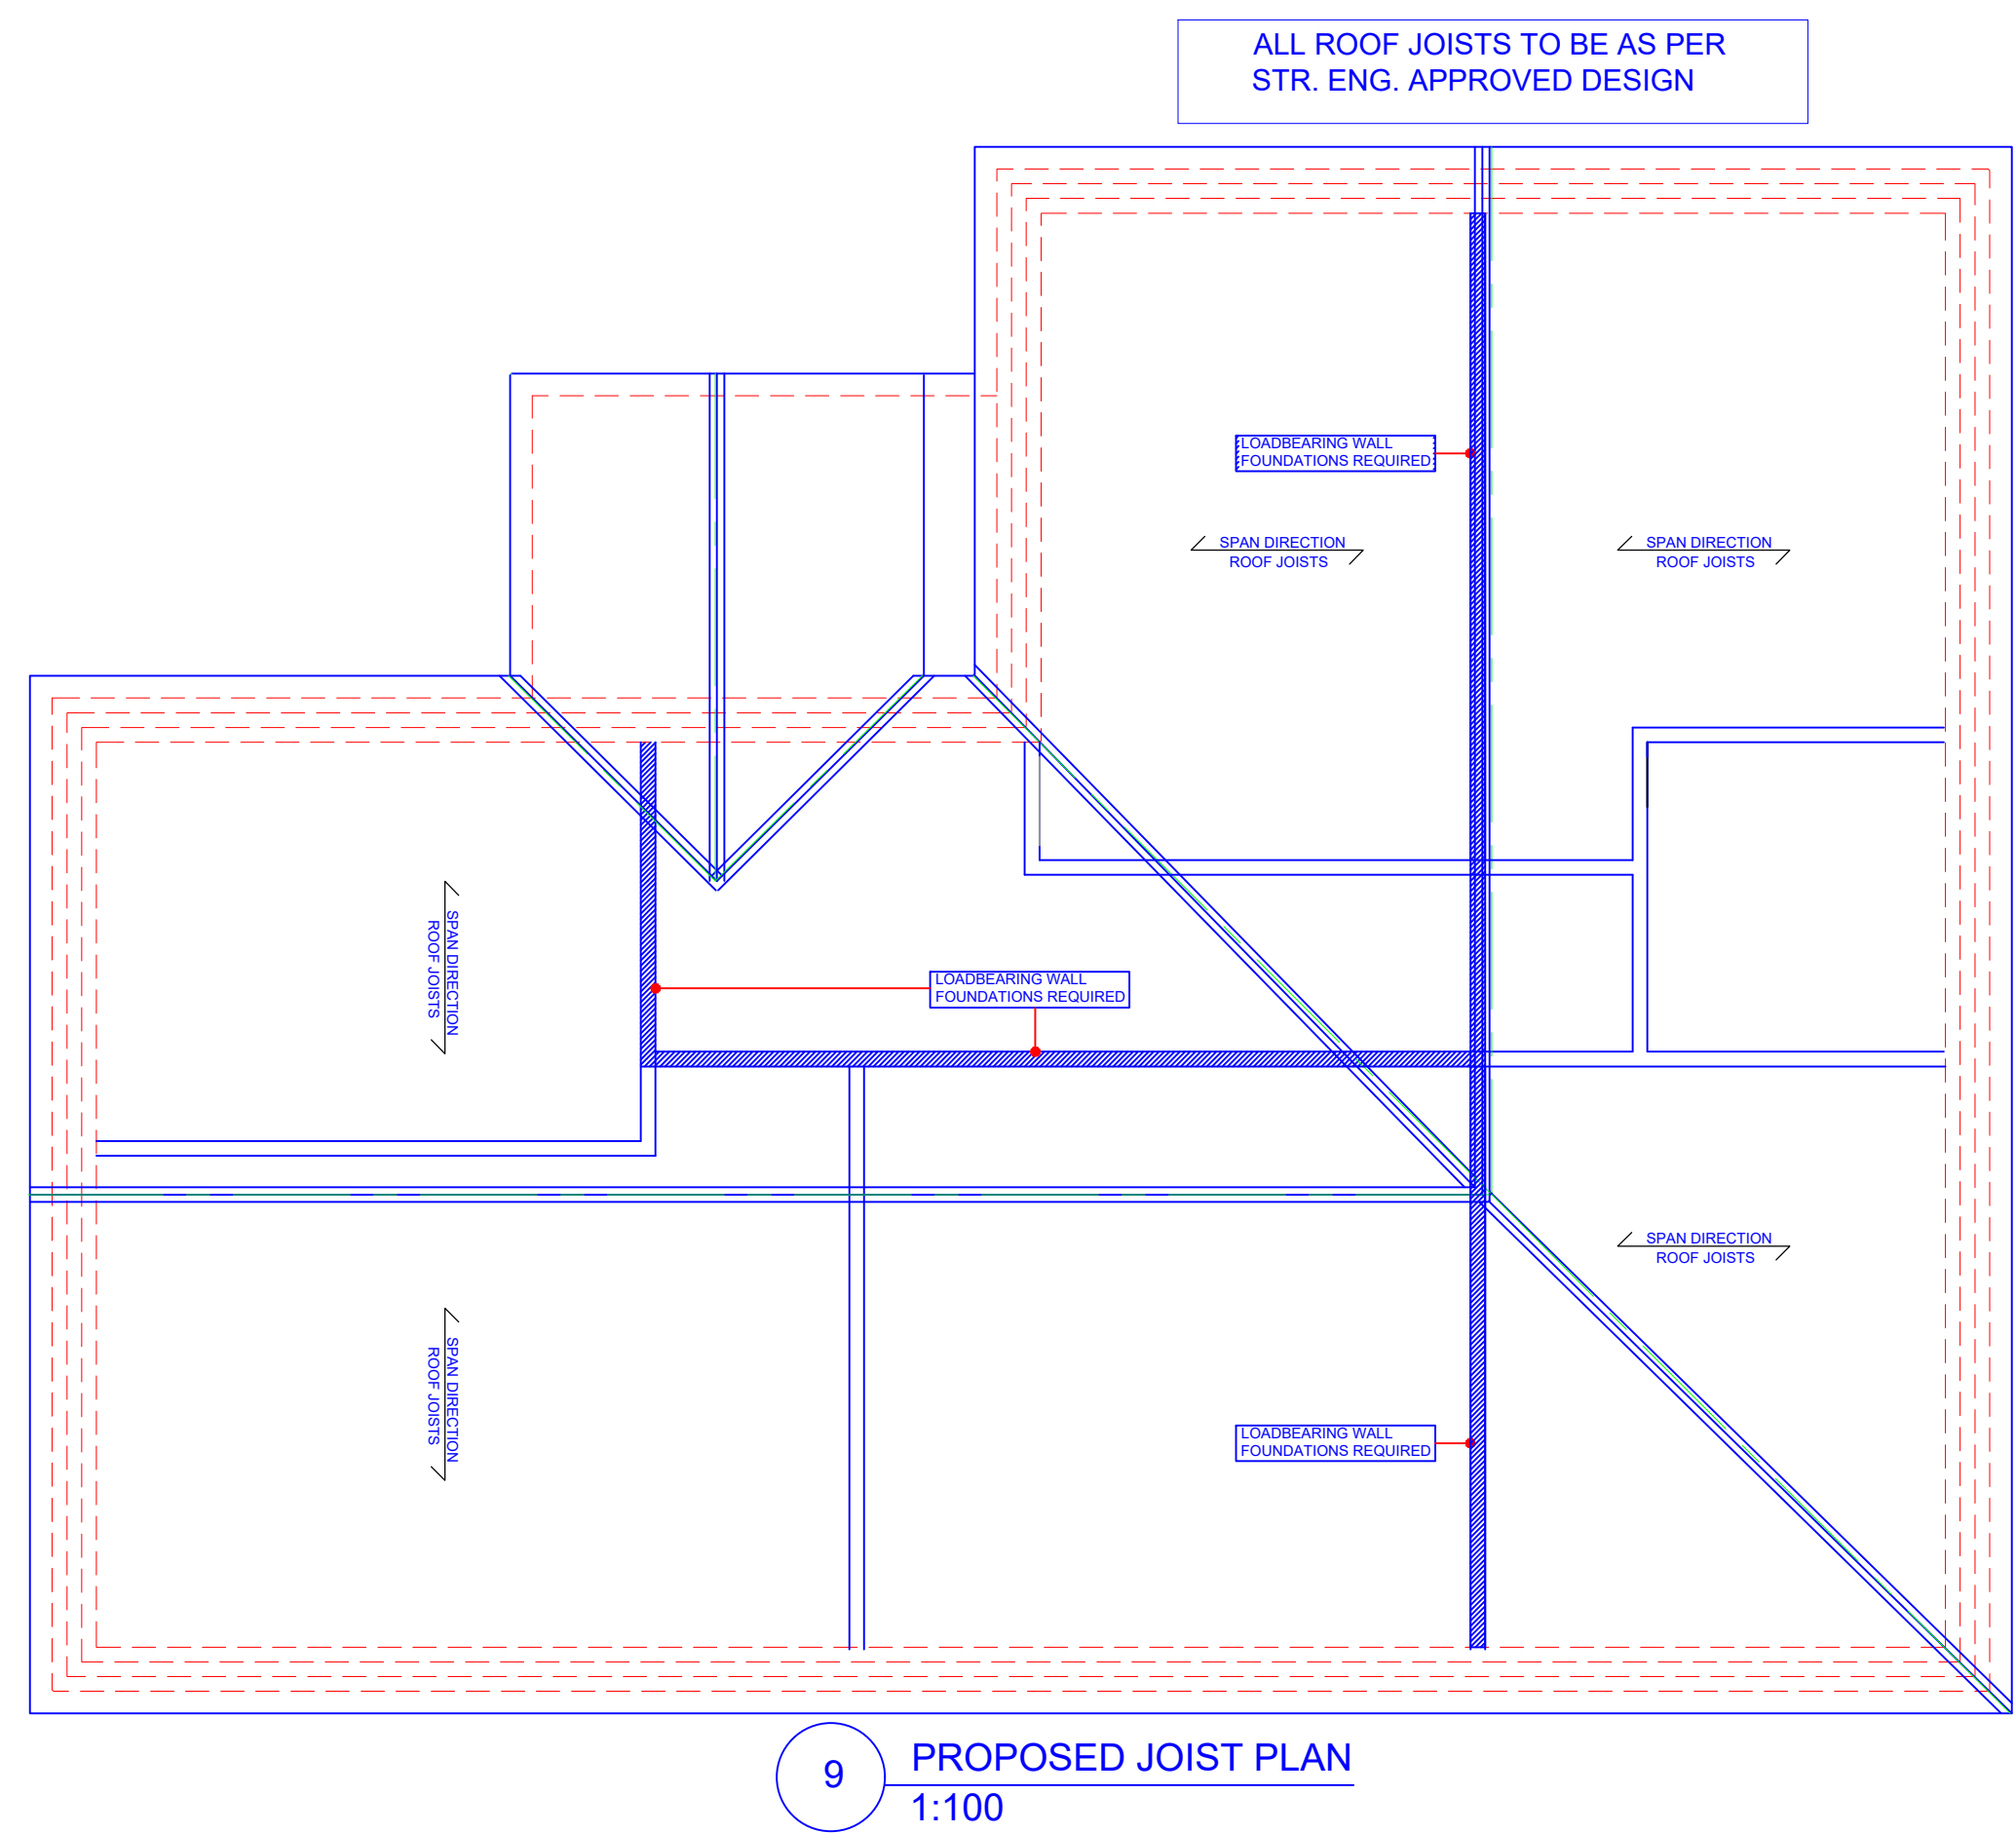
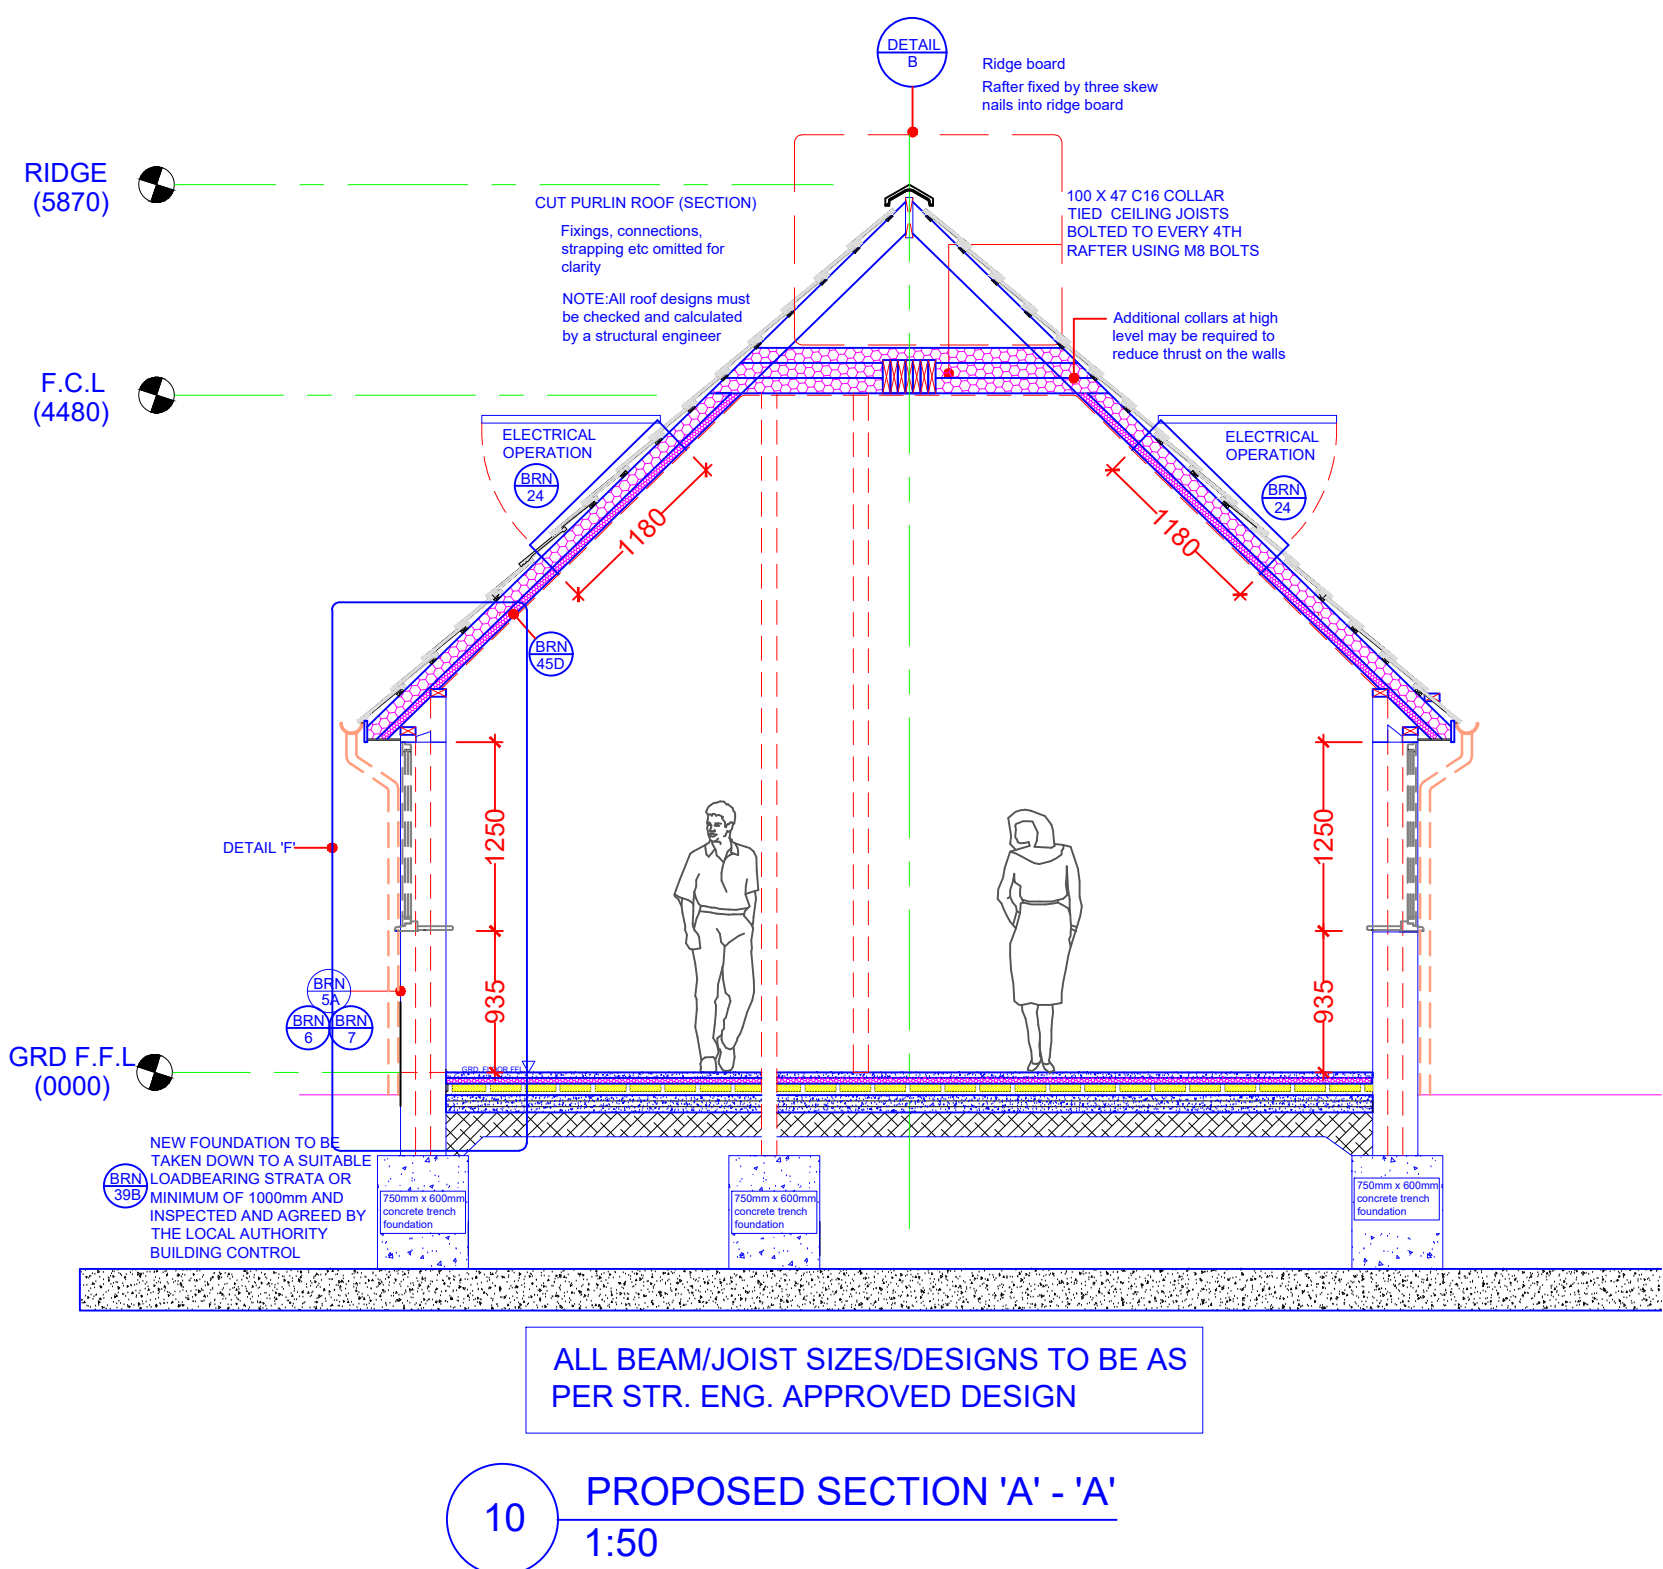
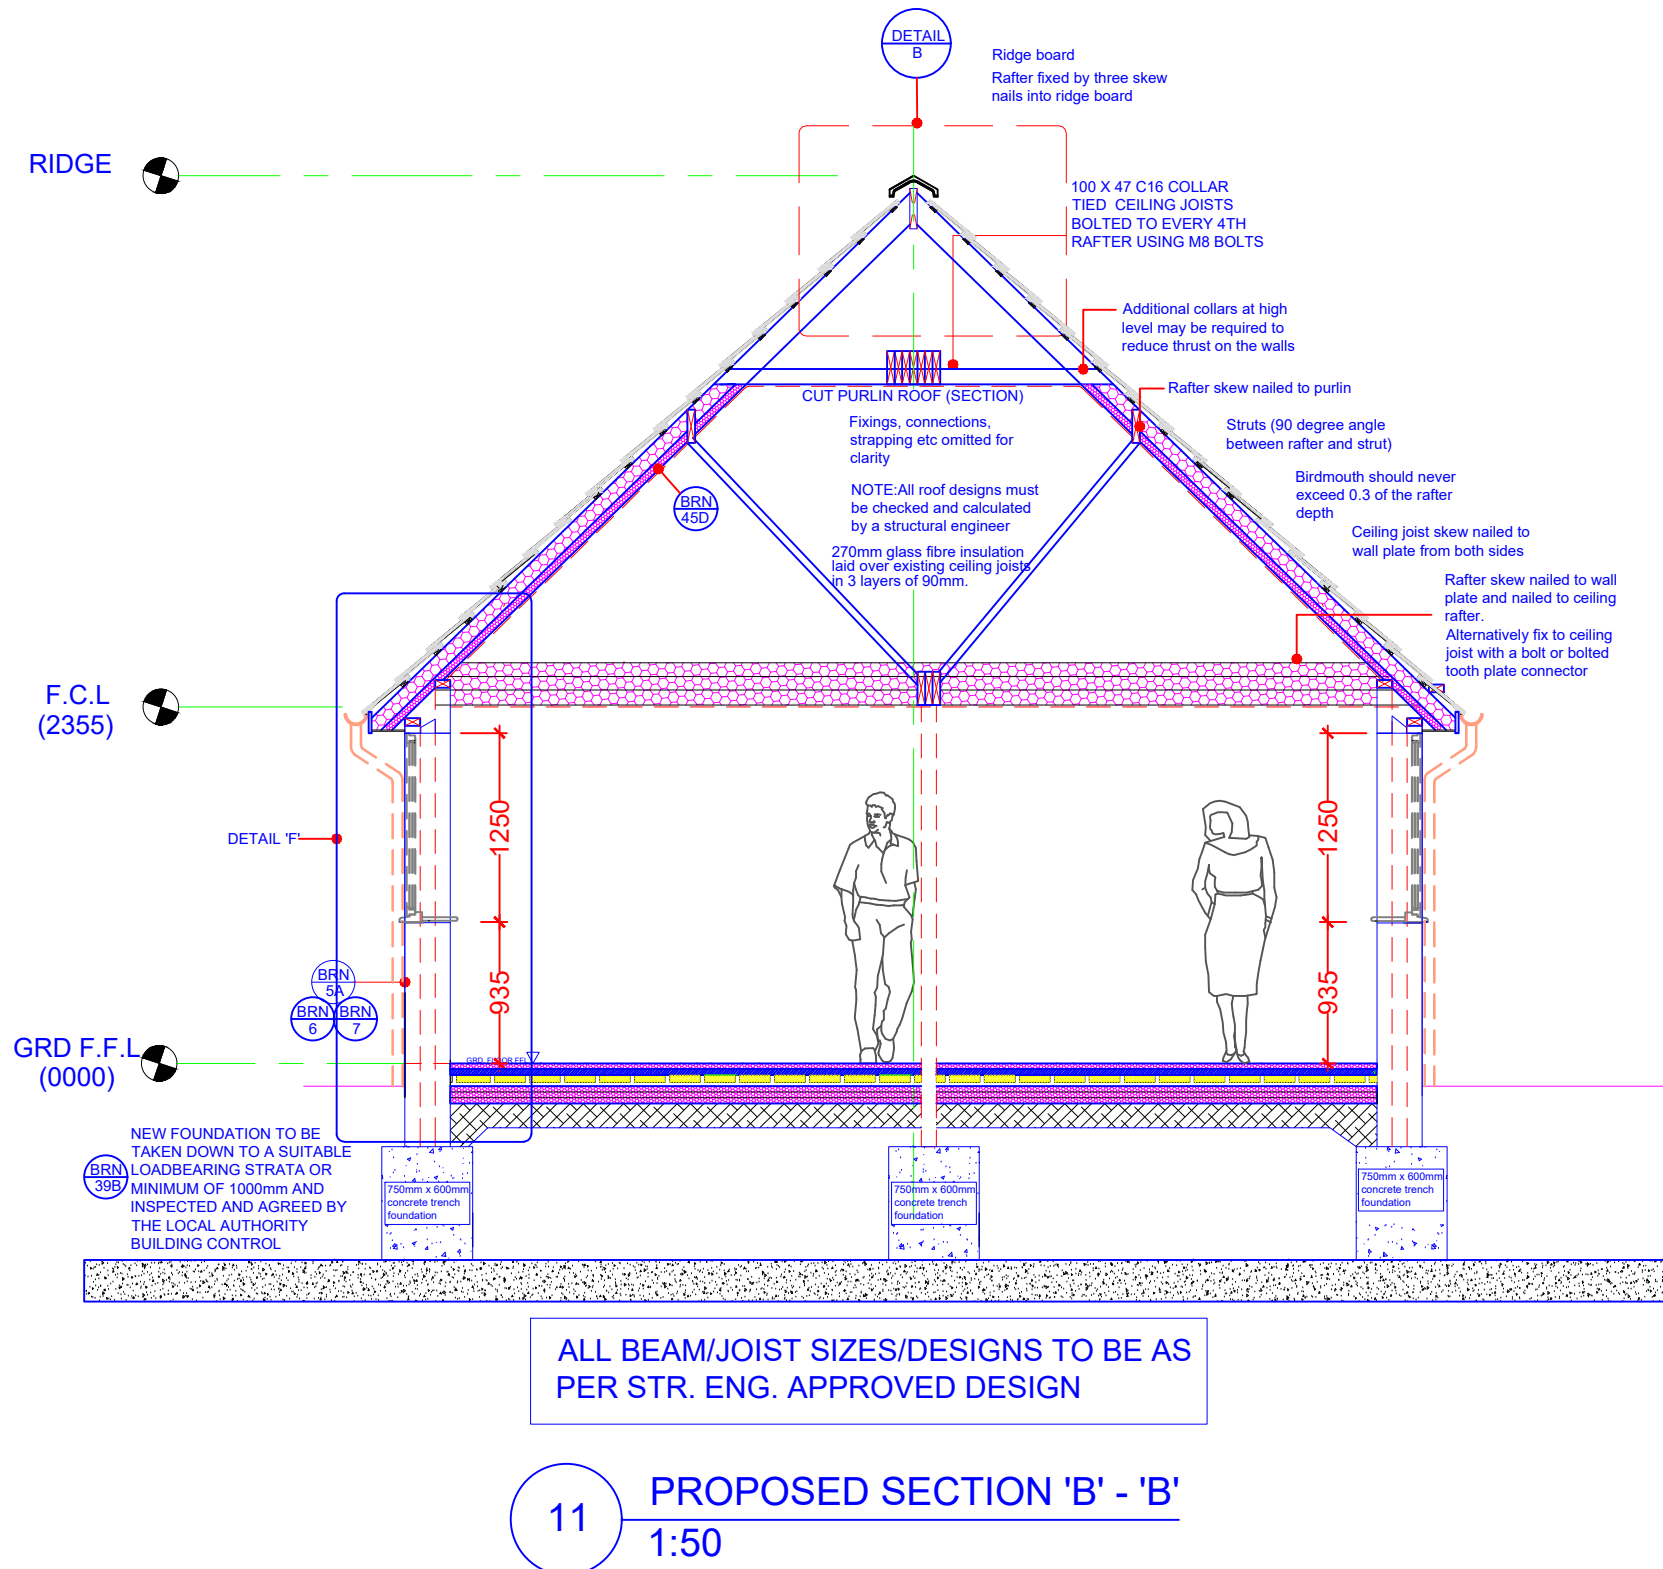
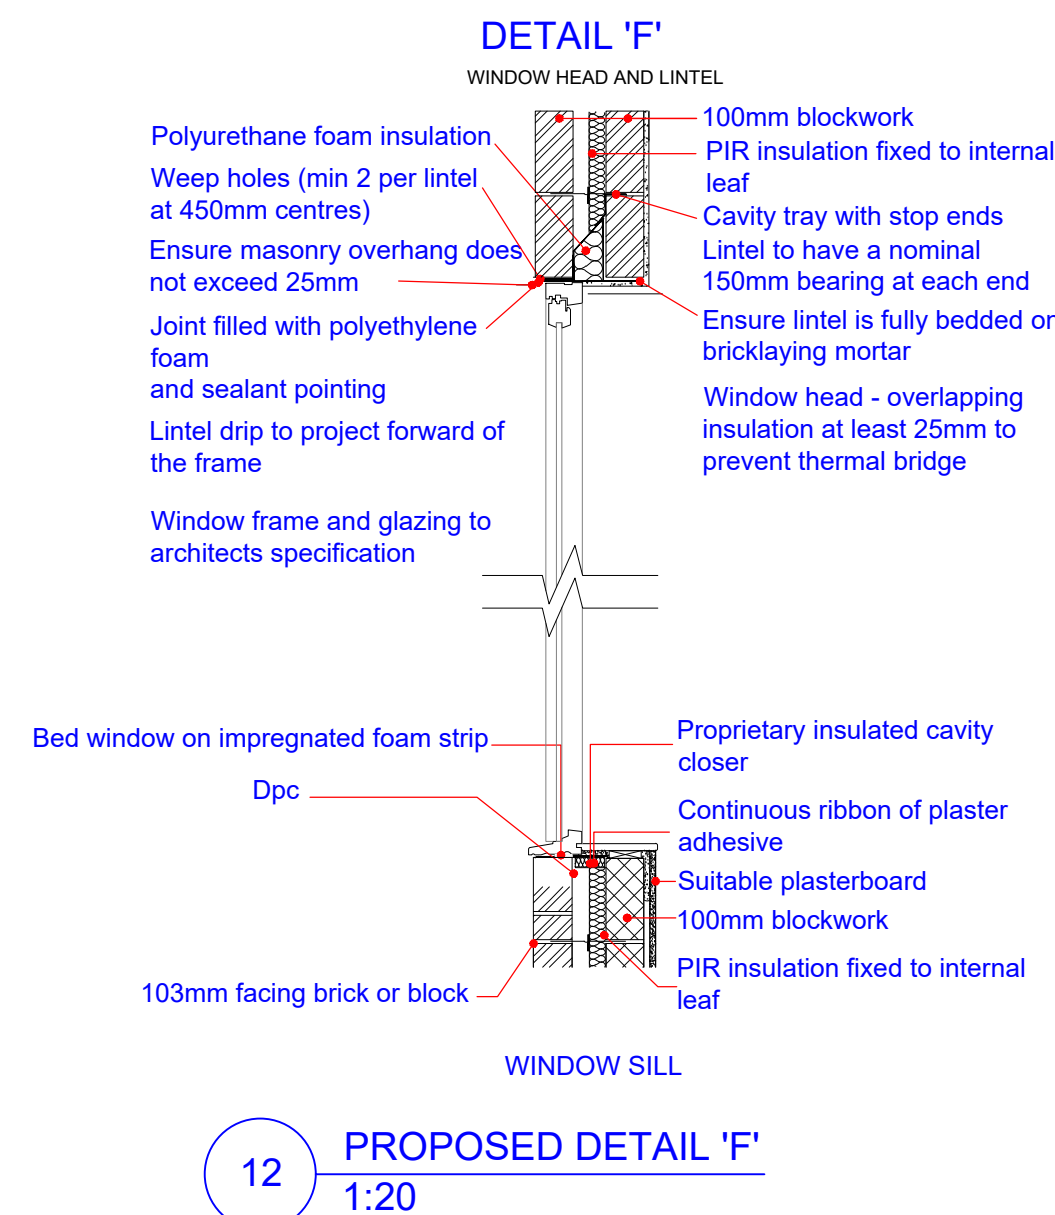
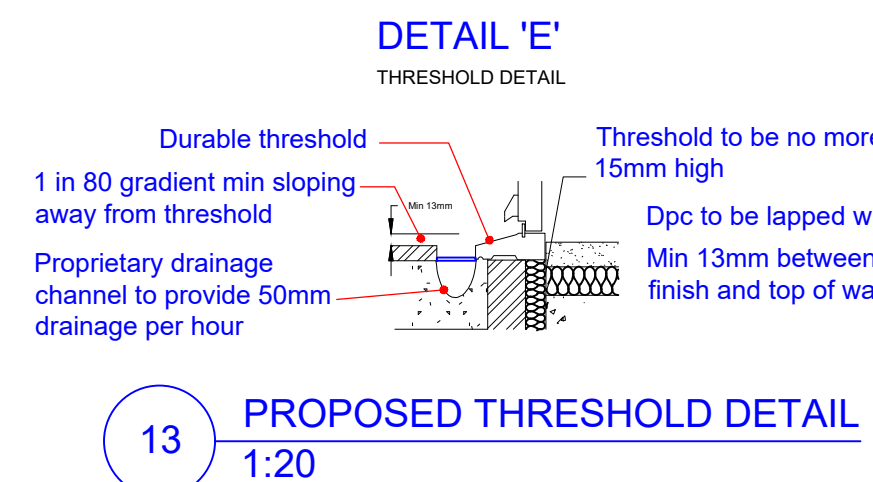
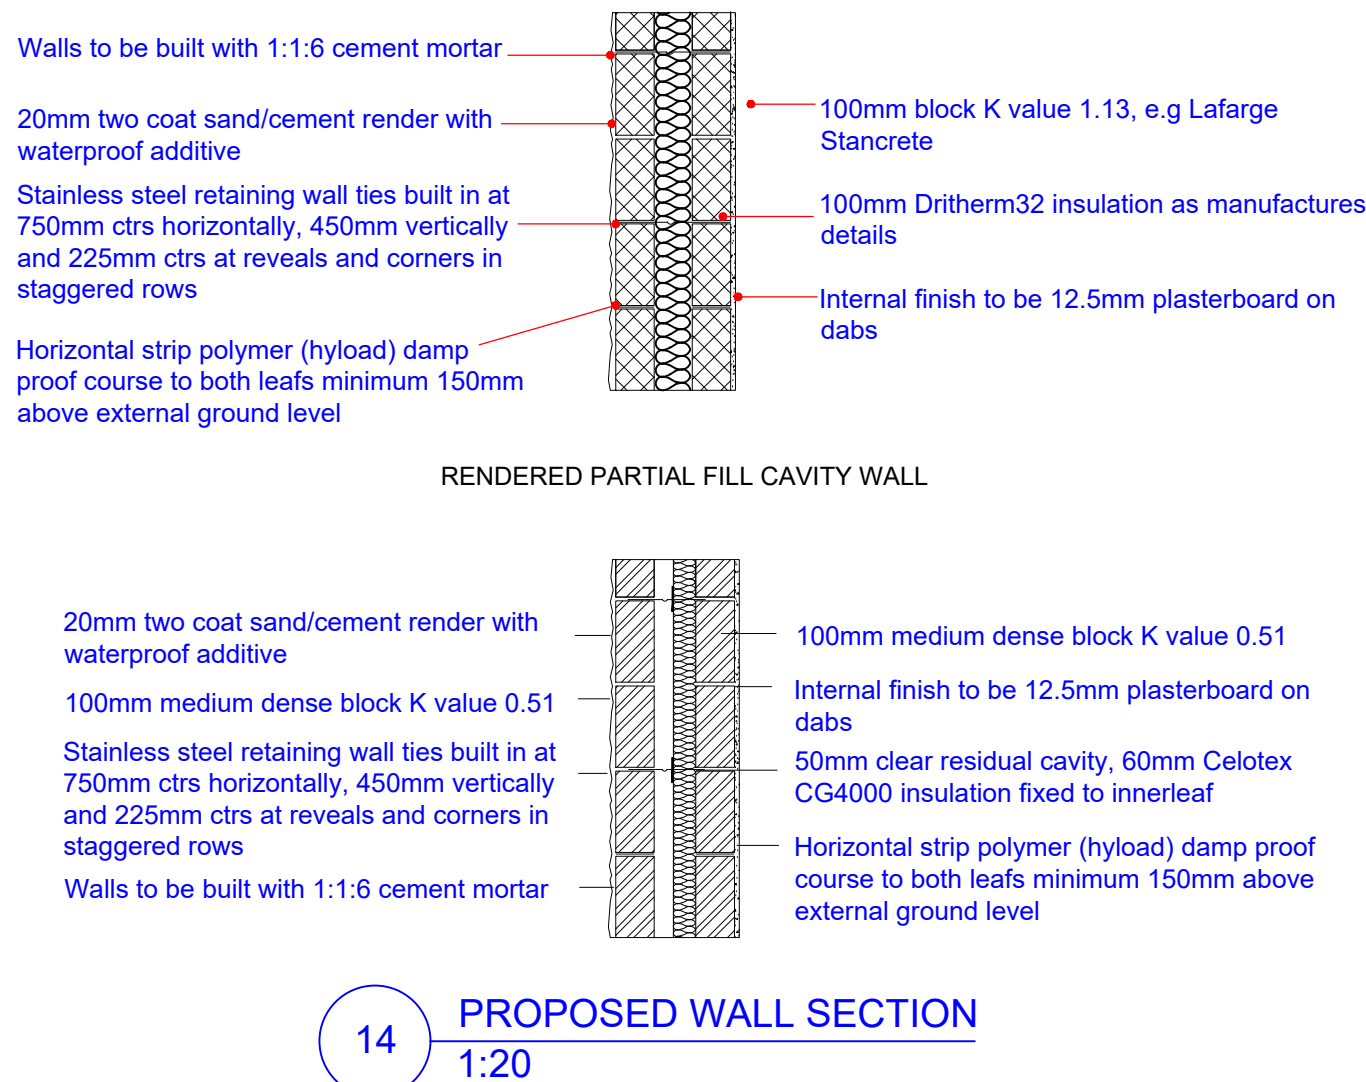
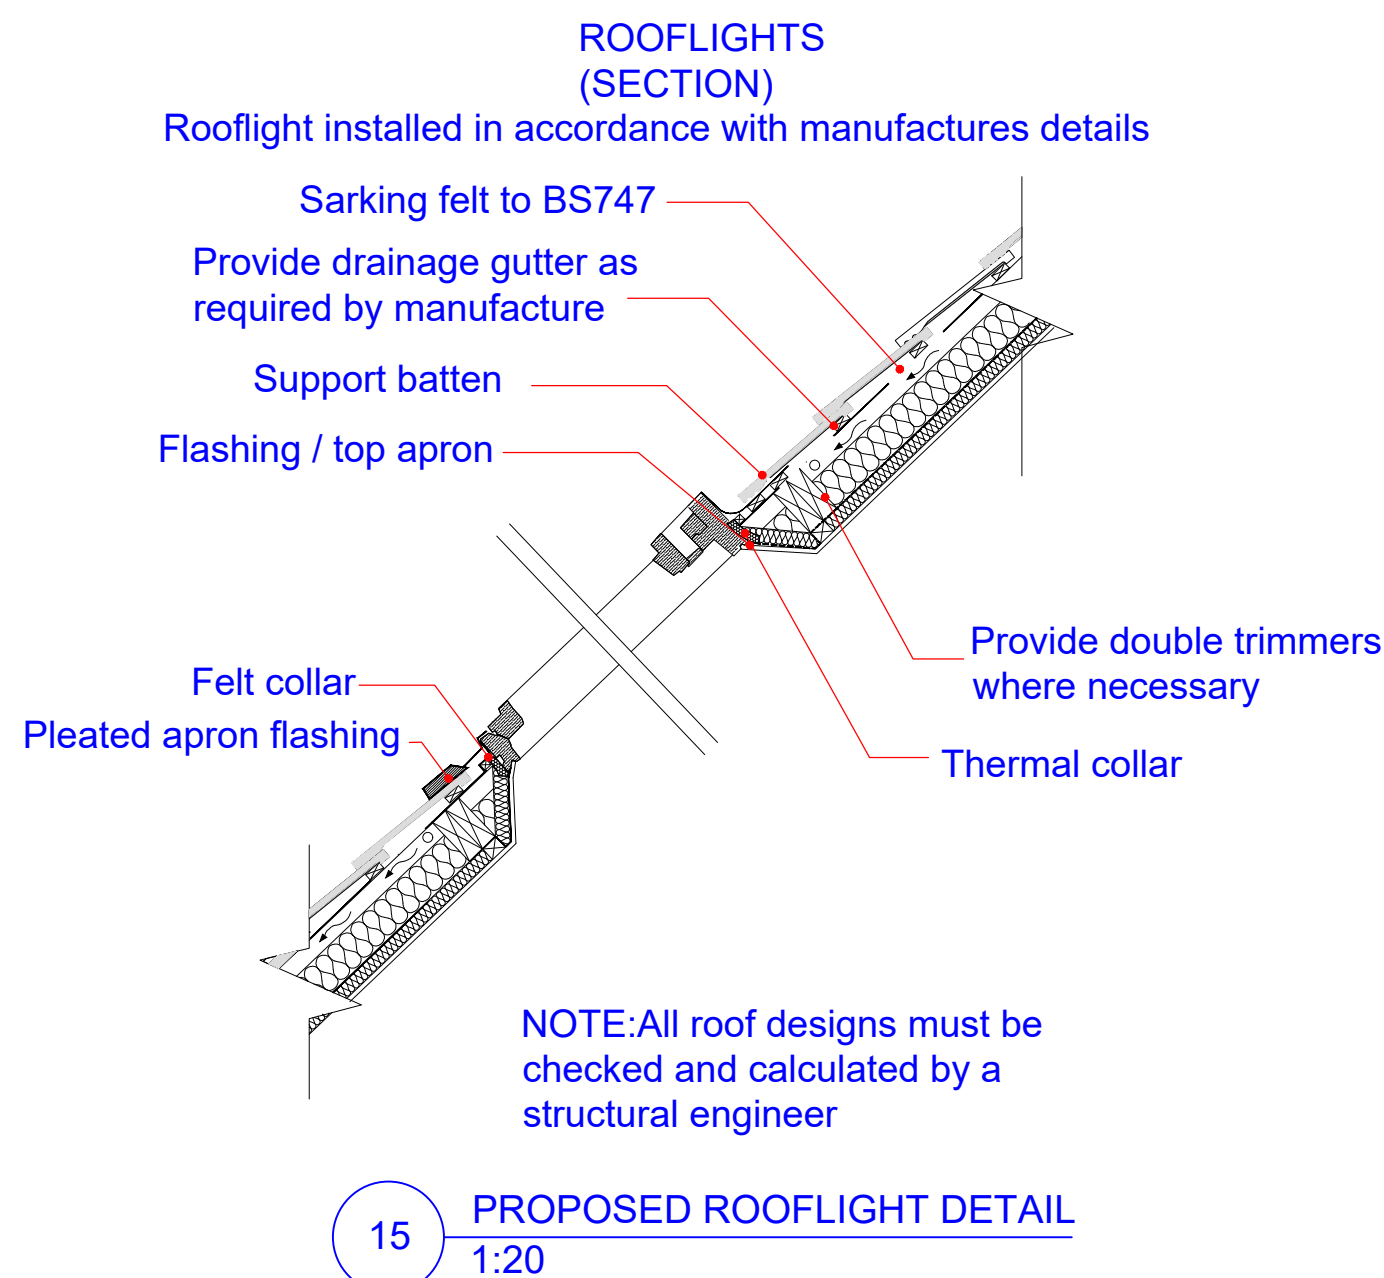
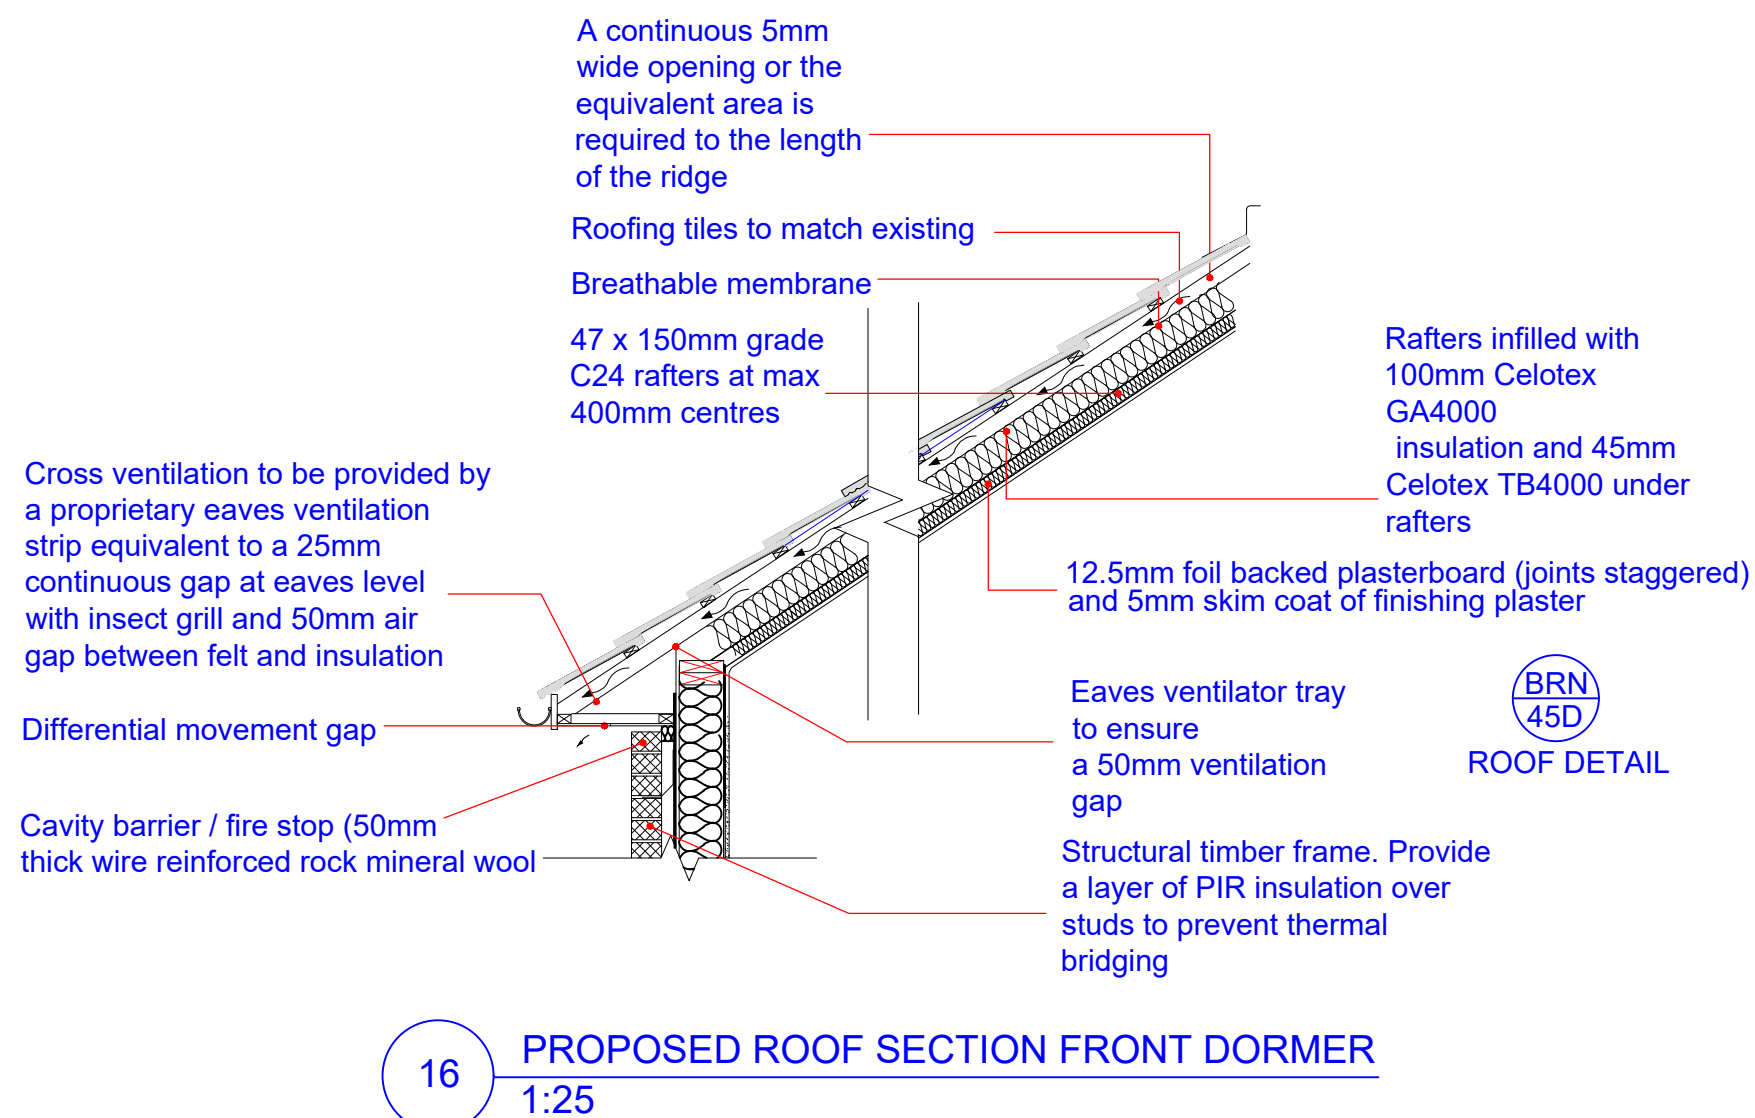
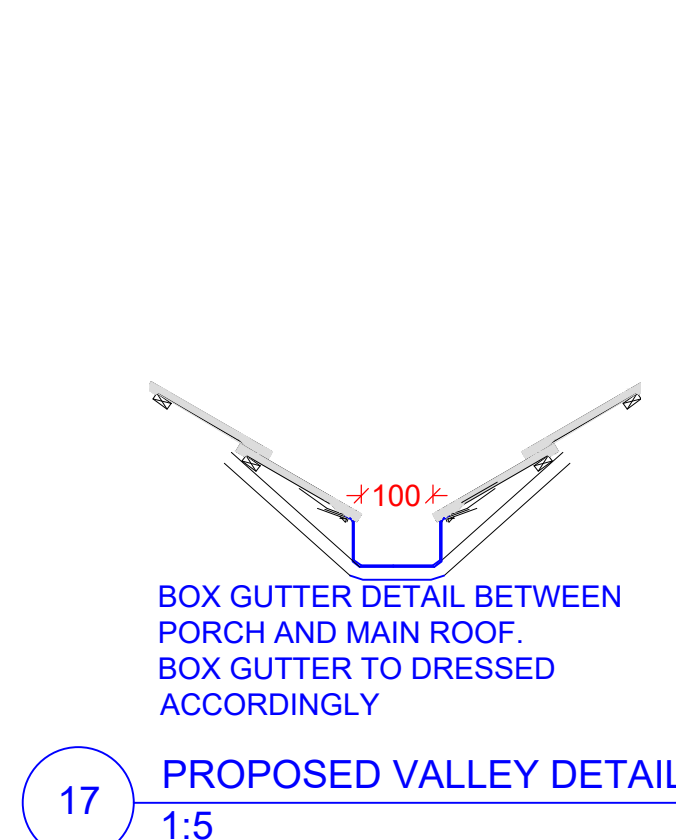
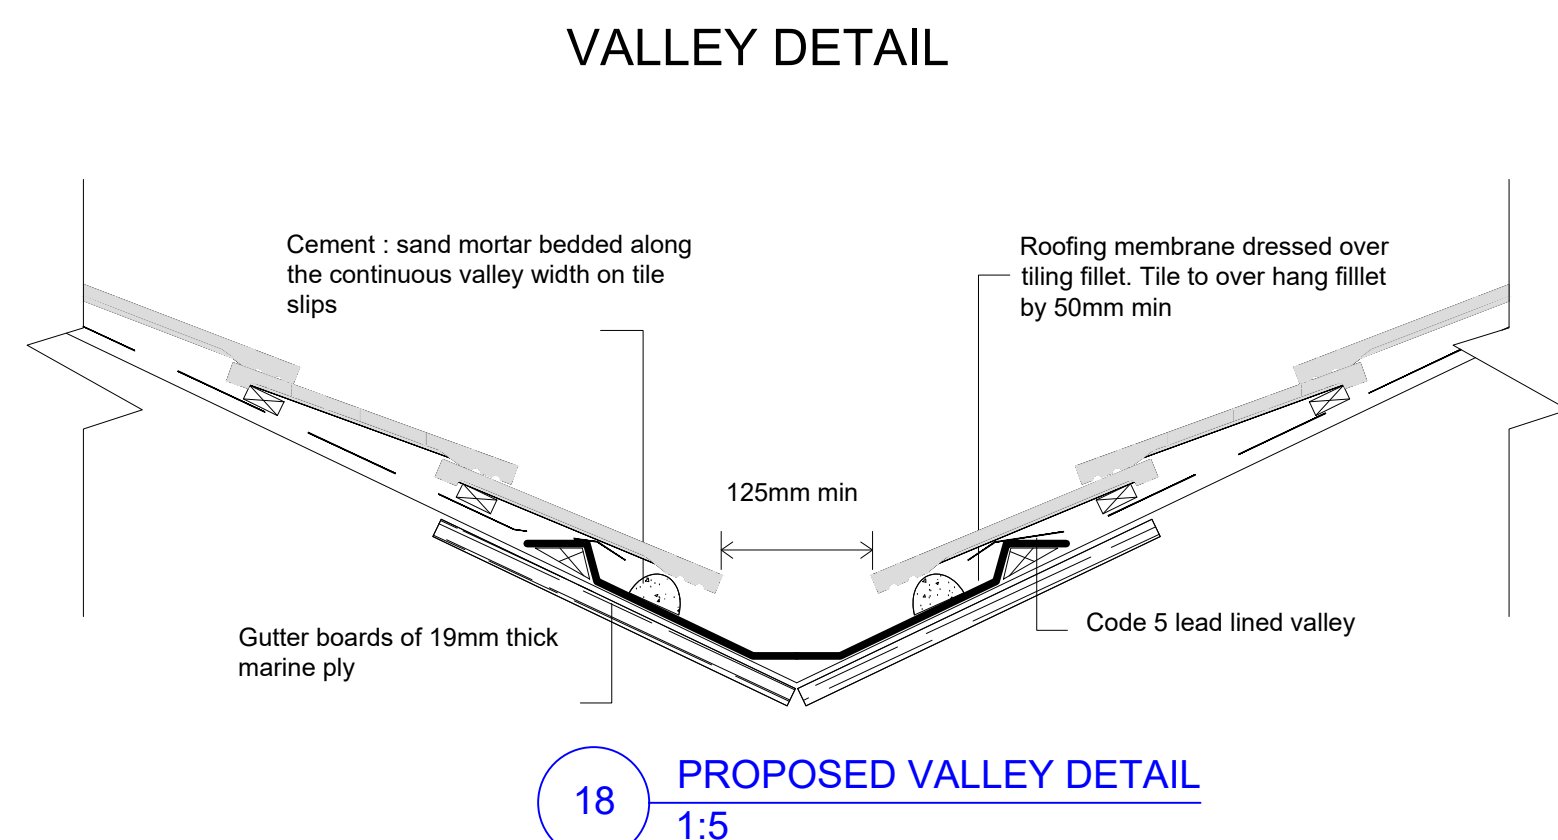
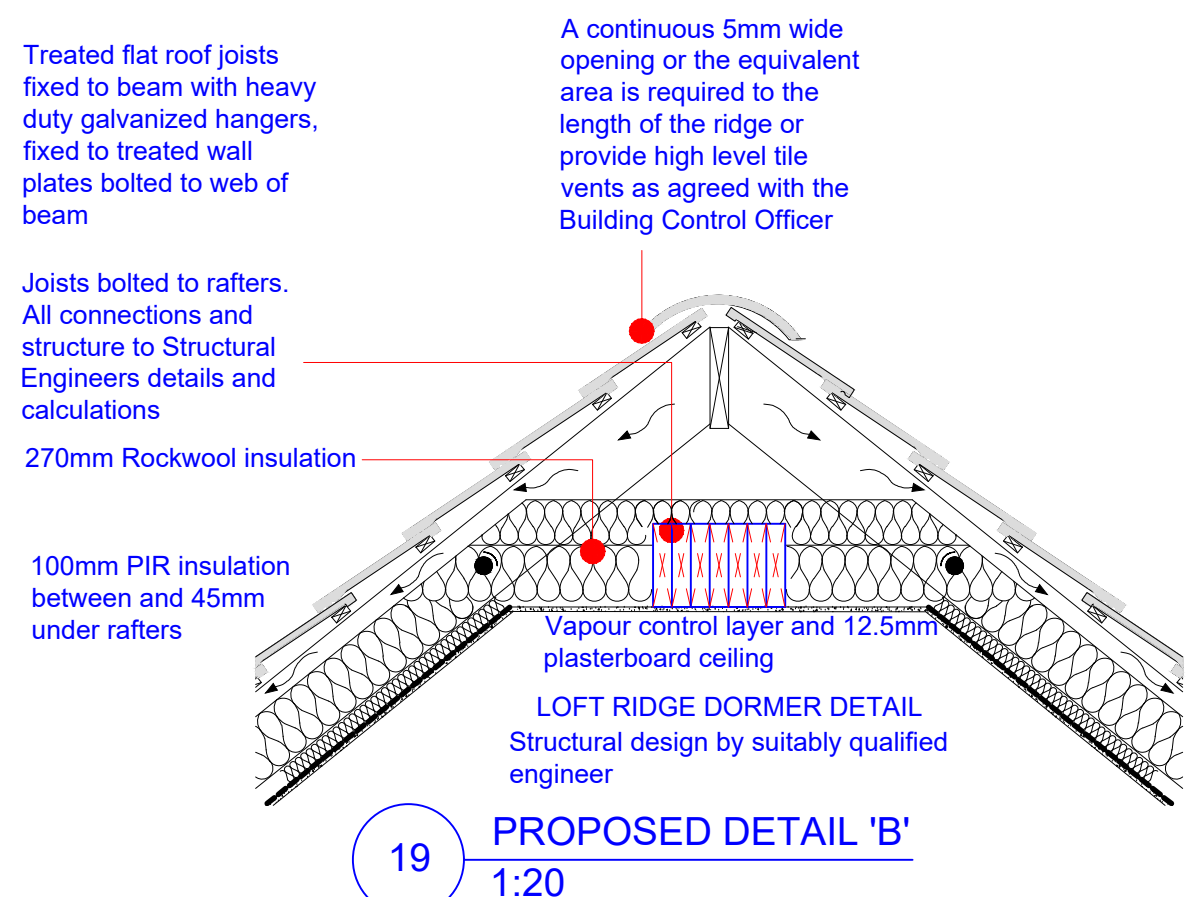


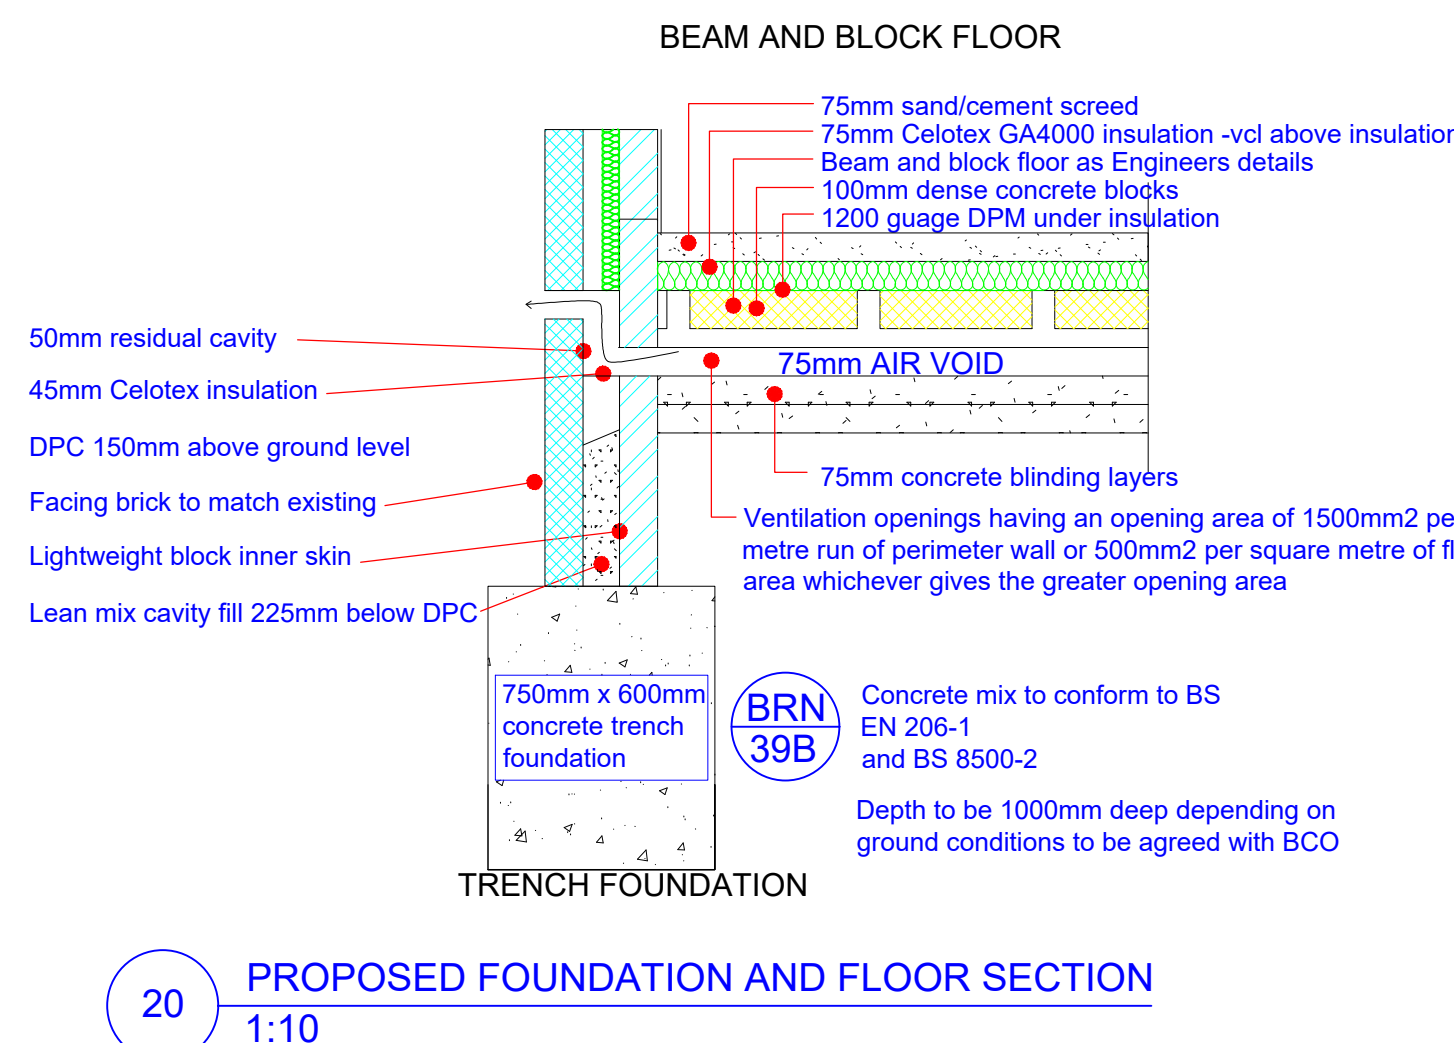

DETAILS AND DIMENSIONS OF ALL LEVELS OF PROPOSED PLANS TO BE CHECKED ON SITE BY APPOINTED CONTRACTOR PRIOR TO ANY COMMENCEMENT/ORDERING OF MATERIALS OF WORK, ANY QUERIES, VARIATIONS OR DISCREPANCIES DIRECTED TO CLIENT - DM DESIGNS ACCEPTS NO RESPONSIBILITY IN ANY PART ON DRAWINGS UNLESS OTHERWISE AGREED PRIOR.

NOTE:
DRAWING: DUFF_01A TO BE USED IN CONJUNCTION WITH ASSOCIATED BUILDING REGULATIONS NOTES DUFF/BRN. DIRECTIONAL NORTH ARROW SHOWN ON BLOCK & LOCATION PLANS DUFF/BLP.

BRN 1 DENOTES ATTACHED BUILDING REGULATION NOTES
DENOTES ITEM No.

MODIFICATIONS	ISSUE:
CHANGED RED LINE DETAILS	01.08.18 - B
CHANGED RED LINE DETAILS	18.07.18 - C

TITLE
PROPOSED NEW BUILD CHALET BUNGALOW

CUSTOMER
A DUFF,
198a LONDON ROAD,
WATERLOOVILLE,
PO7 7AN

DRAWN BY:	DRAWING NO: DUFF 01A	2 OF 2
C:\Users\danny\OneDrive\Desktop\Logo.jpg	SCALE:	VARIES:
	DATE:	15.06.2018
	REVISION:	C A0