




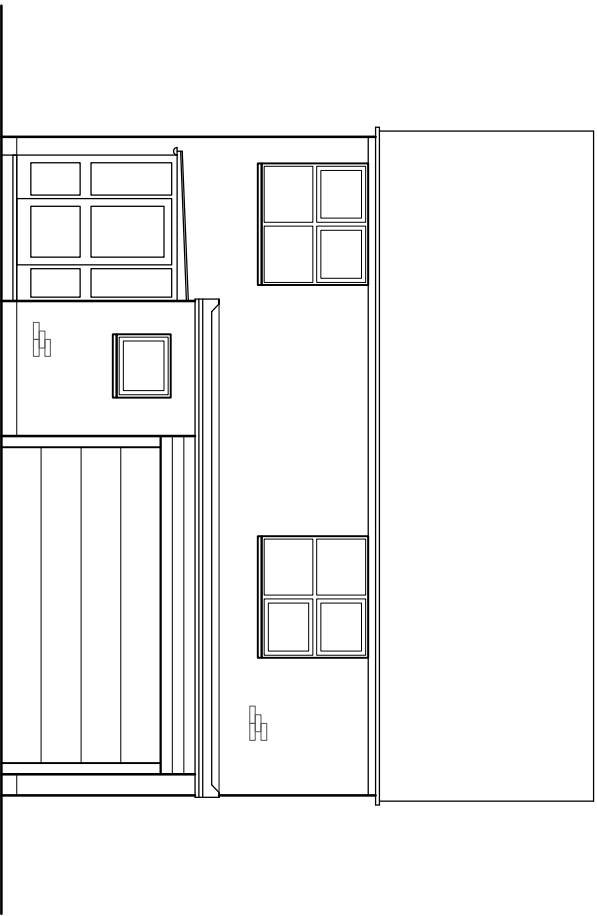


FRONT (NORTH)
1:100

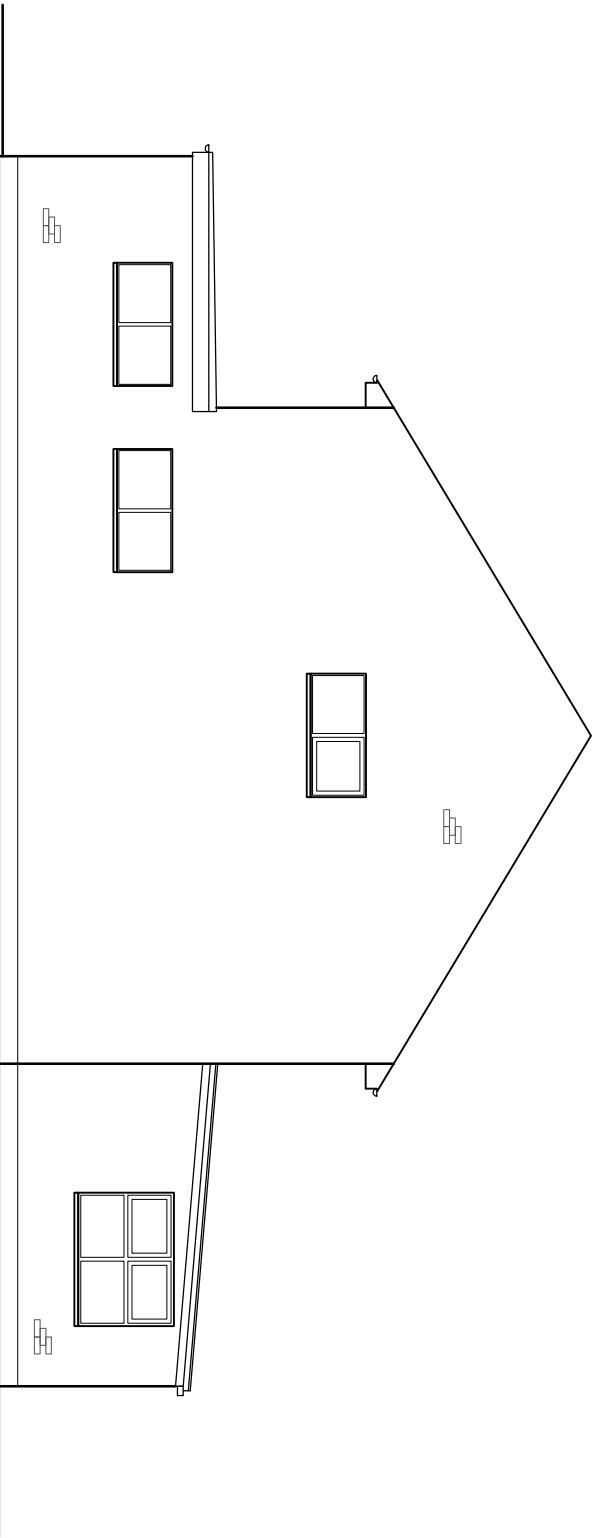

SIDE (WEST)
1:100

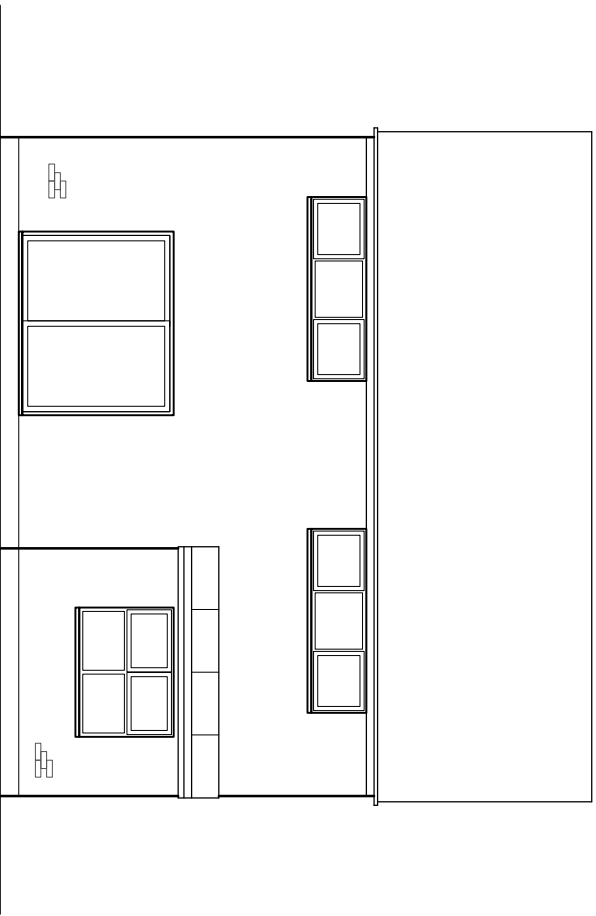

REAR (SOUTH)
1:100

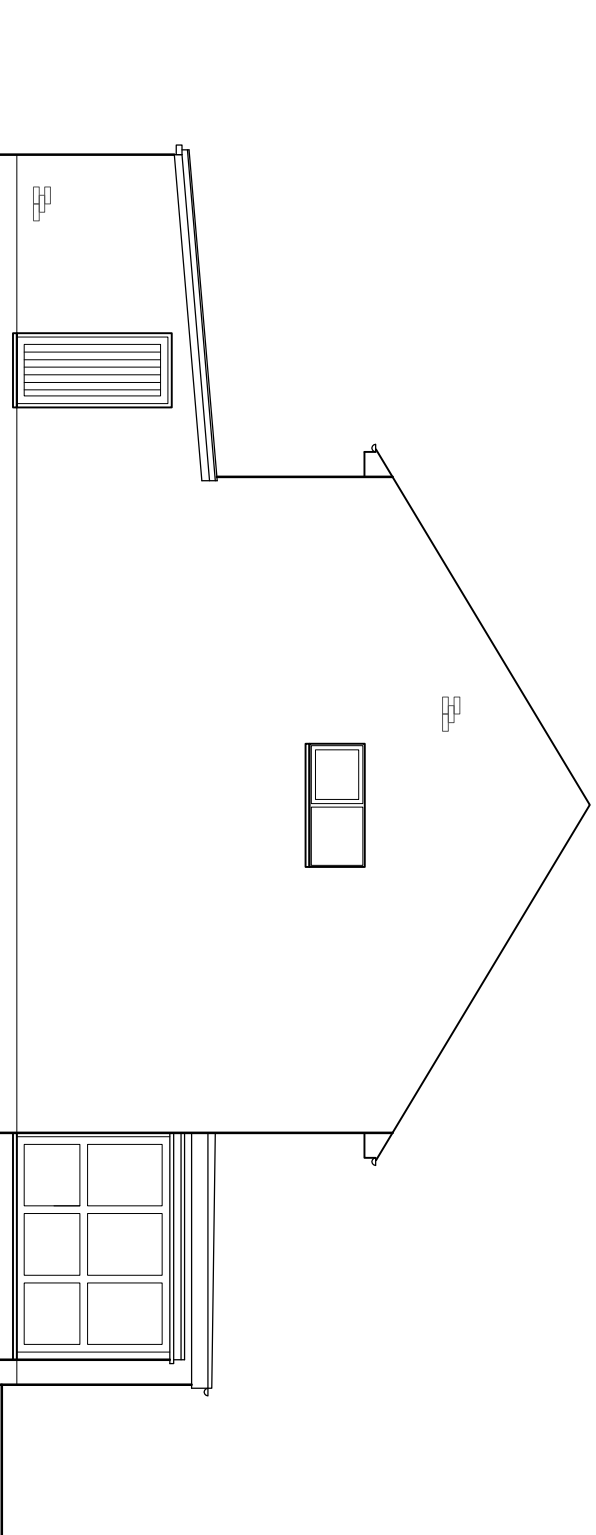

SIDE (EAST)
1:100

SCALE 1:100
0m 50m