


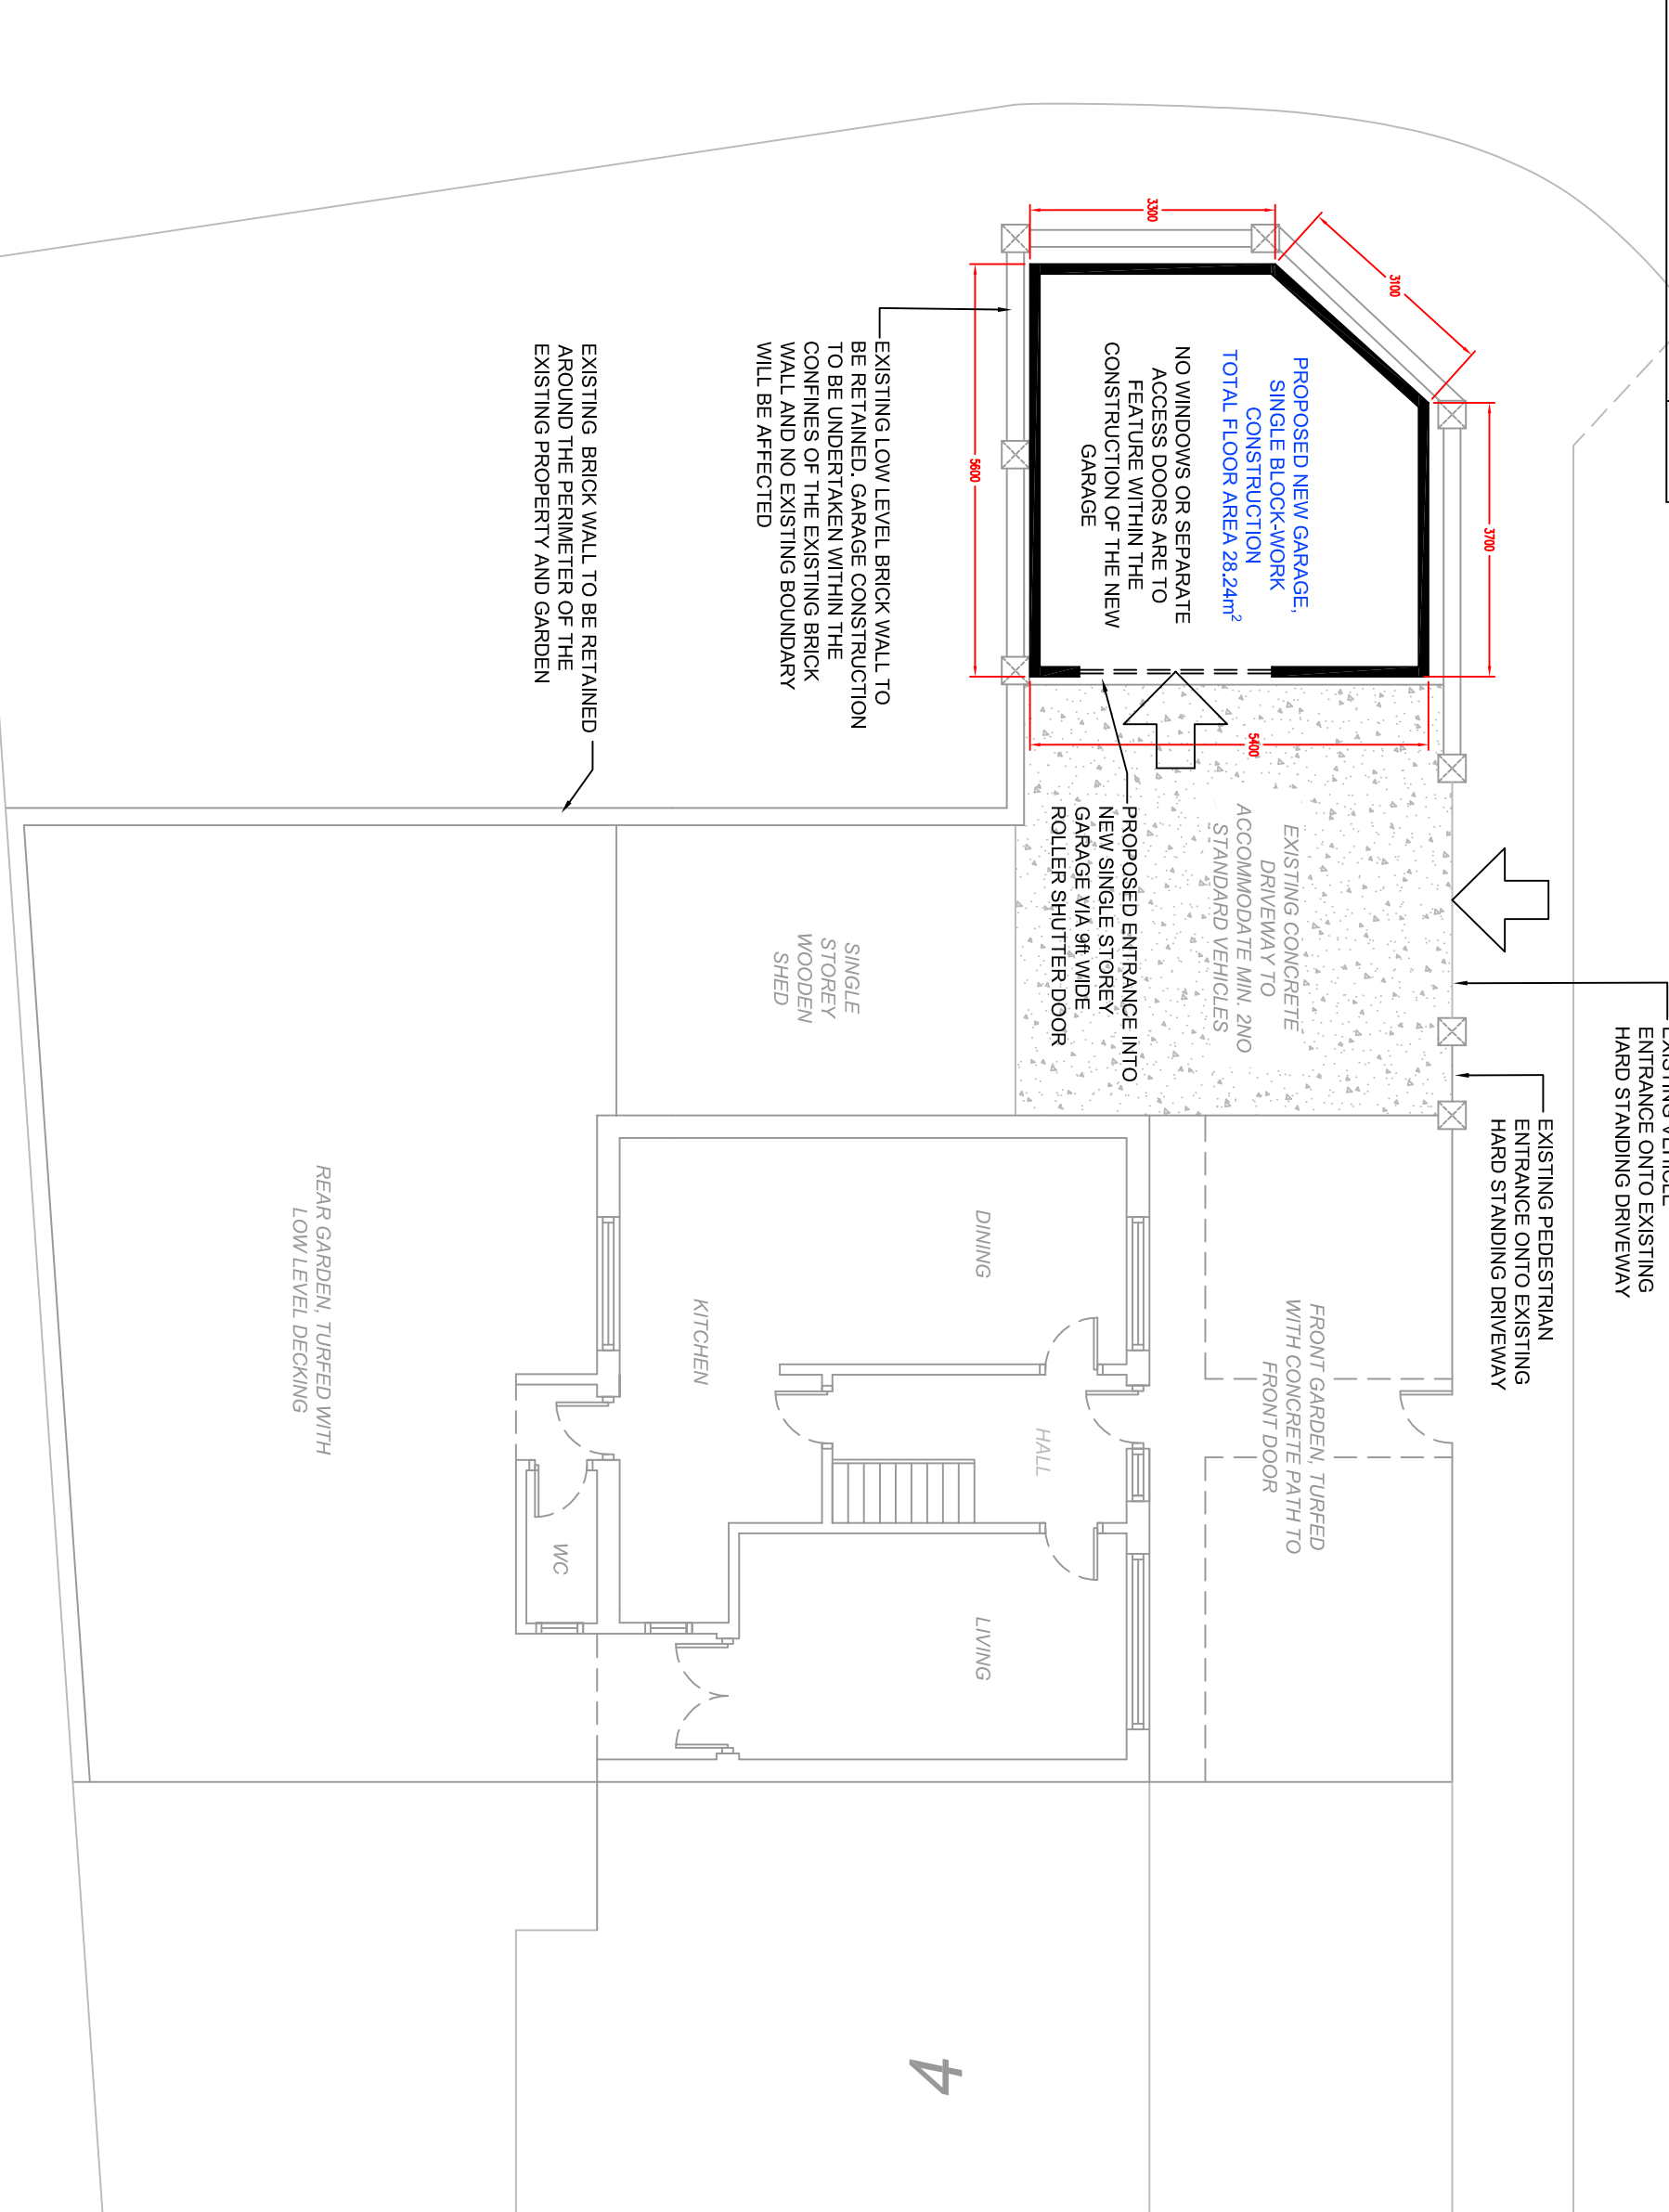

4

PROPOSED BLOCK PLAN SHOWN AT
1:200 (A3) SCALE

Rev	Dwn	Date	Description
-----	-----	------	-------------

PURPOSE OF ISSUE
FOR PLANNING

CLIENT
EDDIE ROWLAND

SCHEME
2 WHITSBURY ROAD
HAVANT, PO9 5SP

TITLE
CONSTRUCTION OF A NEW GARAGE
PROPOSED PLAN VEIW

© THIS DESIGN IS THE PROPERTY OF DSB DESIGN AND SHALL NOT BE REPRODUCED OR COPIED IN ANY WAY OR CONVERTED TO A THIRD PARTY WITHOUT THE OWNERS WRITTEN PERMISSION.

dsb

DSB DESIGNSERVICES
Tel: 07958159299
dsbdesign@hotmail.co.uk

DESIGN SERVICES

SCALE	1 : 200 @ A3	DATE	JUNE 2018
DRAWN BY	DSB	CHECKED BY	ACB
DRAWING NO.	18/3406/003	REVISION	P1