



The Planning Service
Office, 135 North Lane
Clanfield, Waterlooville
Hampshire PO8 0RL
T: 023 92 597364
F: 0845 519 1103
E: info@theplanning.co.uk

Scale is correct when printed to the stated size. Dimensions are given in millimetres and are used in preference to scaled sizes and all dimensions must be checked on site by the contractor before ordering materials and commencing work. All dimensions in mm are given to the nearest mm. The contractor is to ensure the works are inspected and completed to the satisfaction of the local authority. Compliance with building regulations or a party wall award / agreement is not to be assumed.

No deviation from this drawing will be permitted without the prior written consent of the designer. Unless the provisions of this drawing and the work contained therein remains the property of the designer (the planning service), and may not be reproduced in any form whatsoever without prior written consent.

Under the construction (design and management) regulations 2015 (CDM2015) all design work for both new and existing structures must be in accordance with the regulations.


E&EO.

Mr & Mrs J Murch
30 Forest End
Waterlooville
Hampshire PO7
7AD

**PROPOSED
DETAILED SIDE
ELEVATION SW**

Project number	222.1 [v2.1]
Date	07/01/2019
Drawn by	JJ
Project Status	Planning
P004	
Scale	1 : 50

0m 0.5m 1m 1.5m 2m 2.5m
VISUAL SCALE 1:50 @ A3

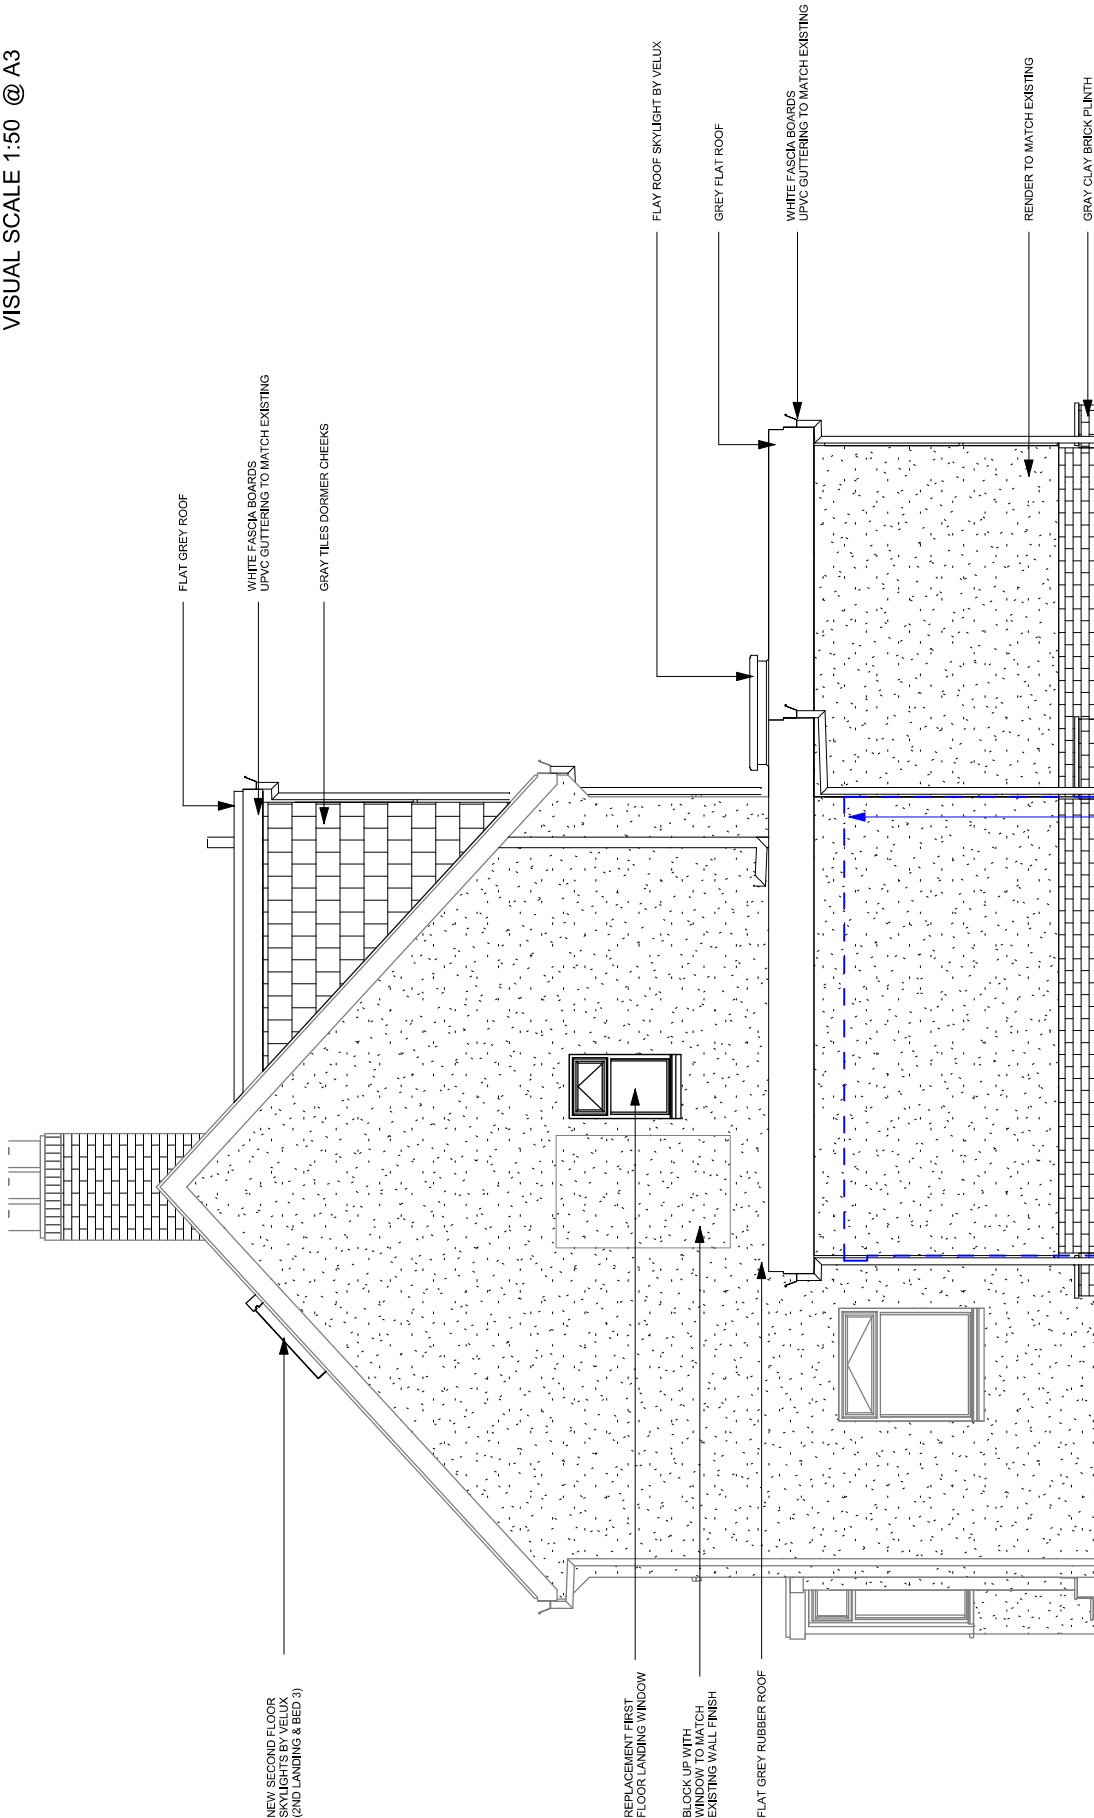

DETAILED ELEVATION SIDE - SW
1 : 50

BLUE DASHED LINE
DENOTES THE OUTLINE OF
THE EXISTING EXTENSION
WHICH IS TO BE REMOVED