


FRONT


SIDE

REAR

SIDE

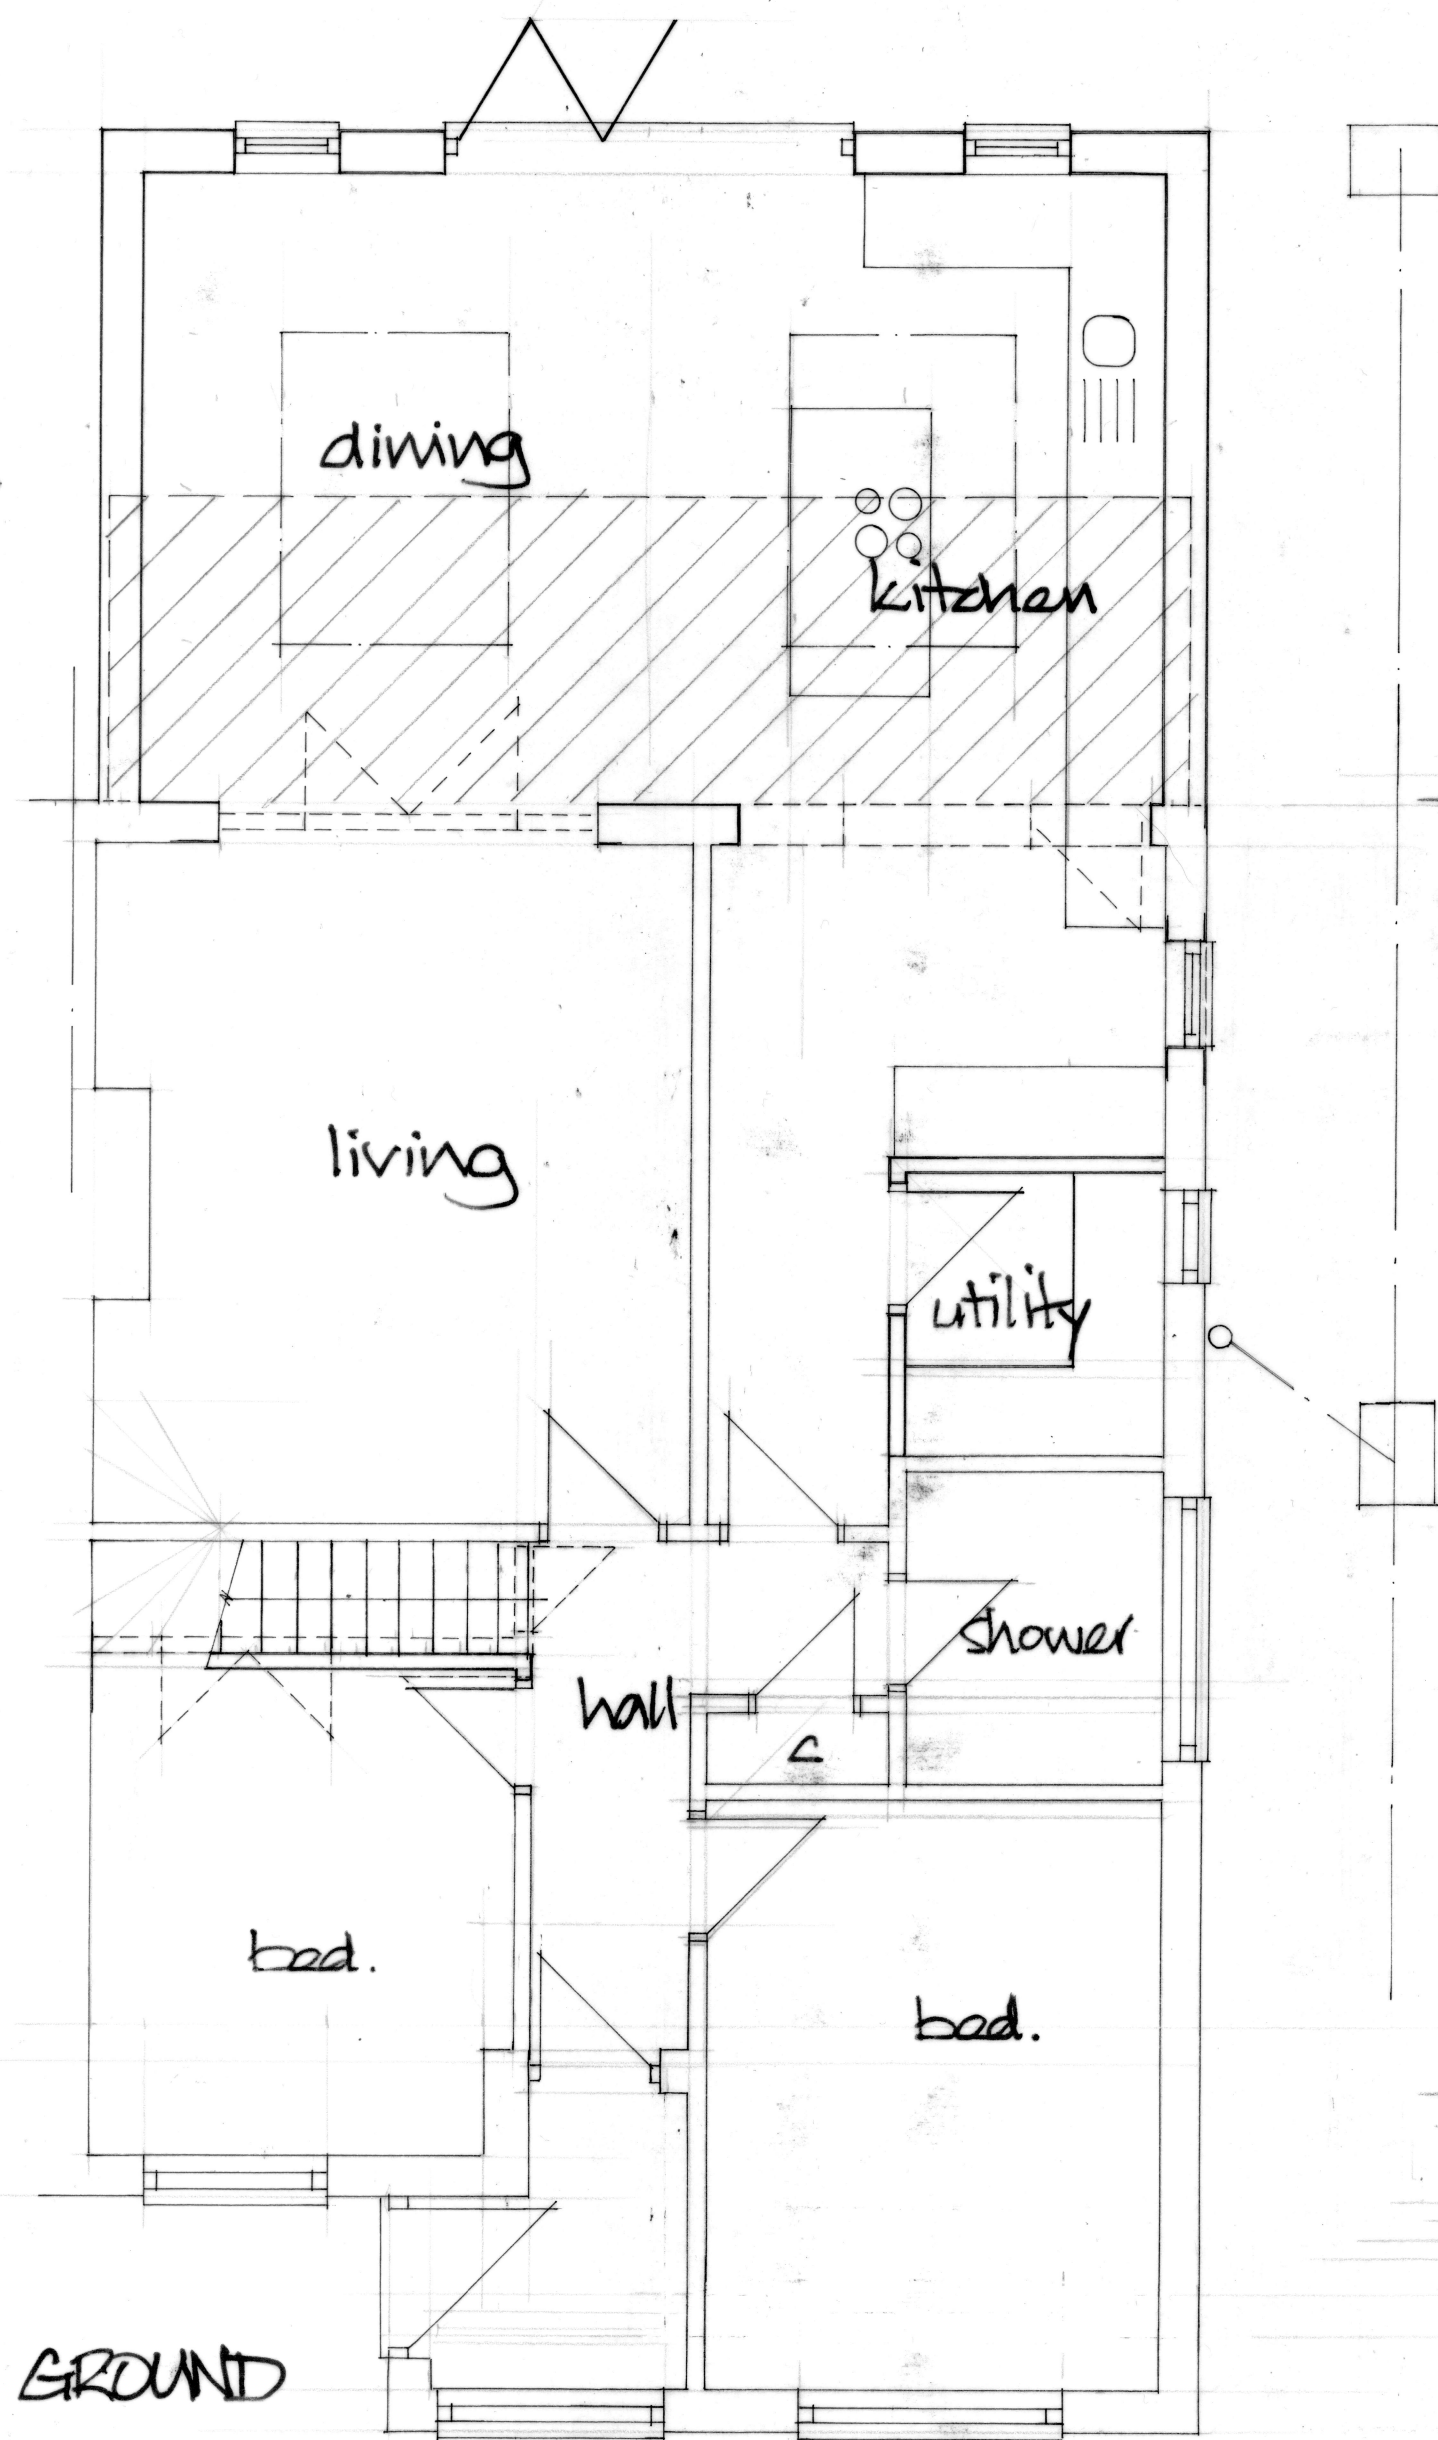

GROUND

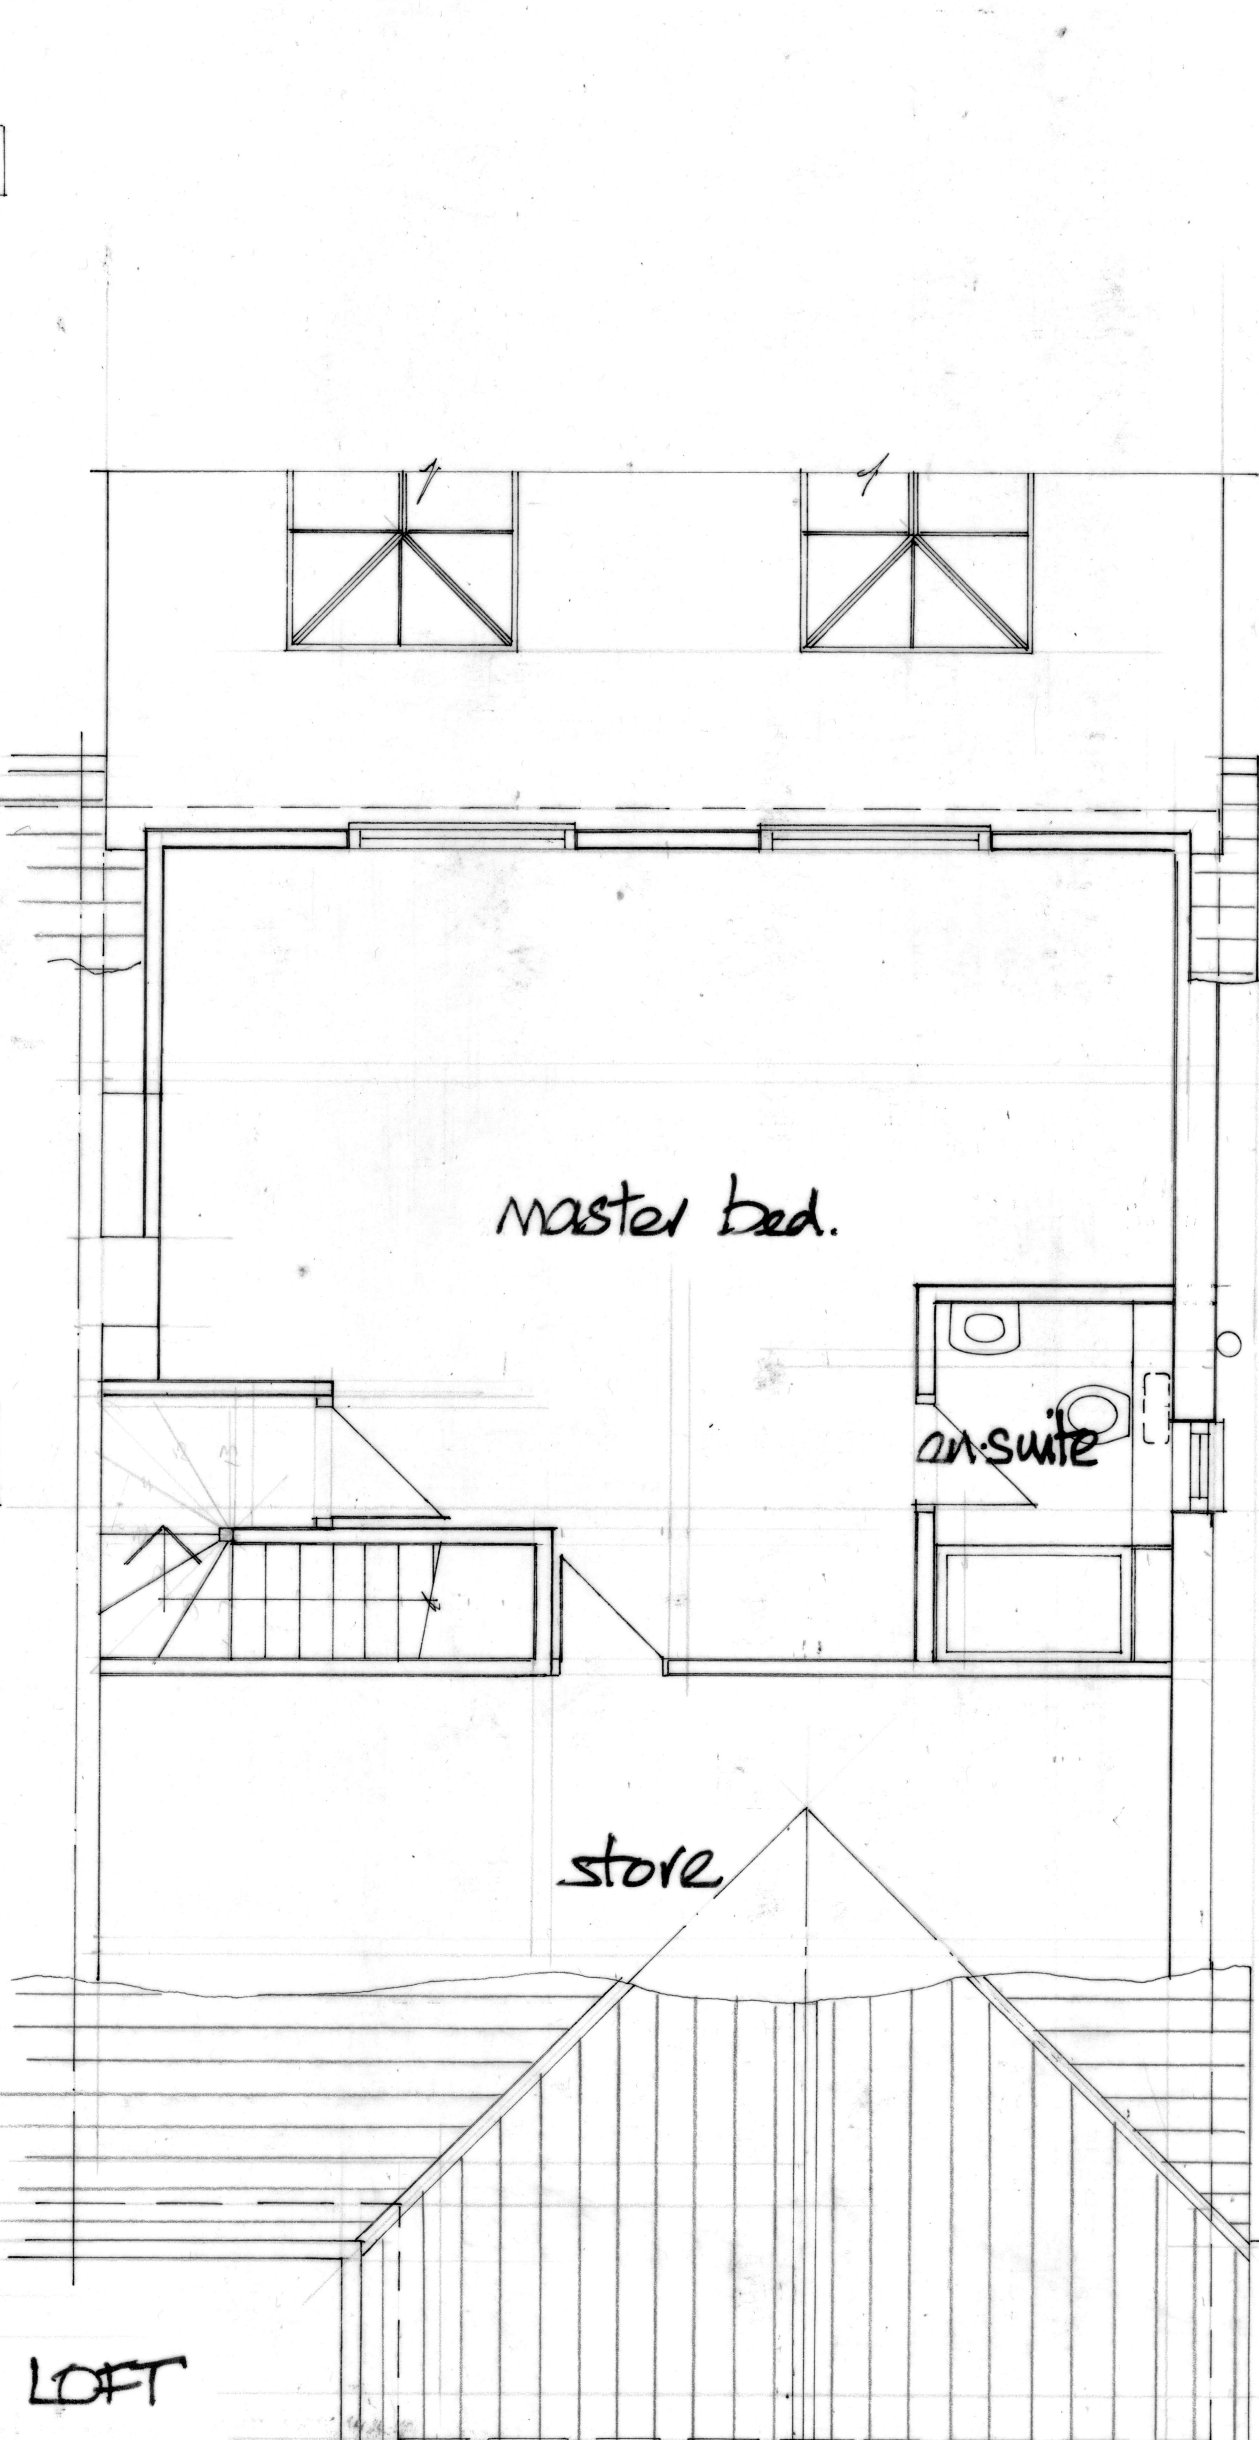

LOFT

DEREK TREAGUS ASSOCIATES ARCHITECTURAL SERVICES No3-The Townhouse, 20 Nelson Road, Southsea, Hampshire PO5 2AS Tel: 07956 624094 Email: derek.treagus@gmail.com	
Project	REAR EXTENSION AND LOFT CONVERSION AT 95 ANDREW CRESCENT, WATERLOOVILLE, HAMPSHIRE.
Client	Mr & Mrs P Graham
Subject	Planning Drawing Proposed
Date:	April 2019
Rev:	
Scale: 1:100, 1:50 @ A2	
Drg. No. 19/809/01	
• Copyright reserved. • All dimensions are to be site confirmed and should not be scaled unless for Planning purposes. • Verify all queries with the office.	