

Materials:

Windows: Sage uPVC
Doors: Sage uPVC
Walls: Chalk Hill Render and Oak Close Board Cladding
Roof: Plain Clay Tiles

Proposed Additions:

6085

Proposed Addition


5785

4495

Proposed Addition

2430

Proposed Addition

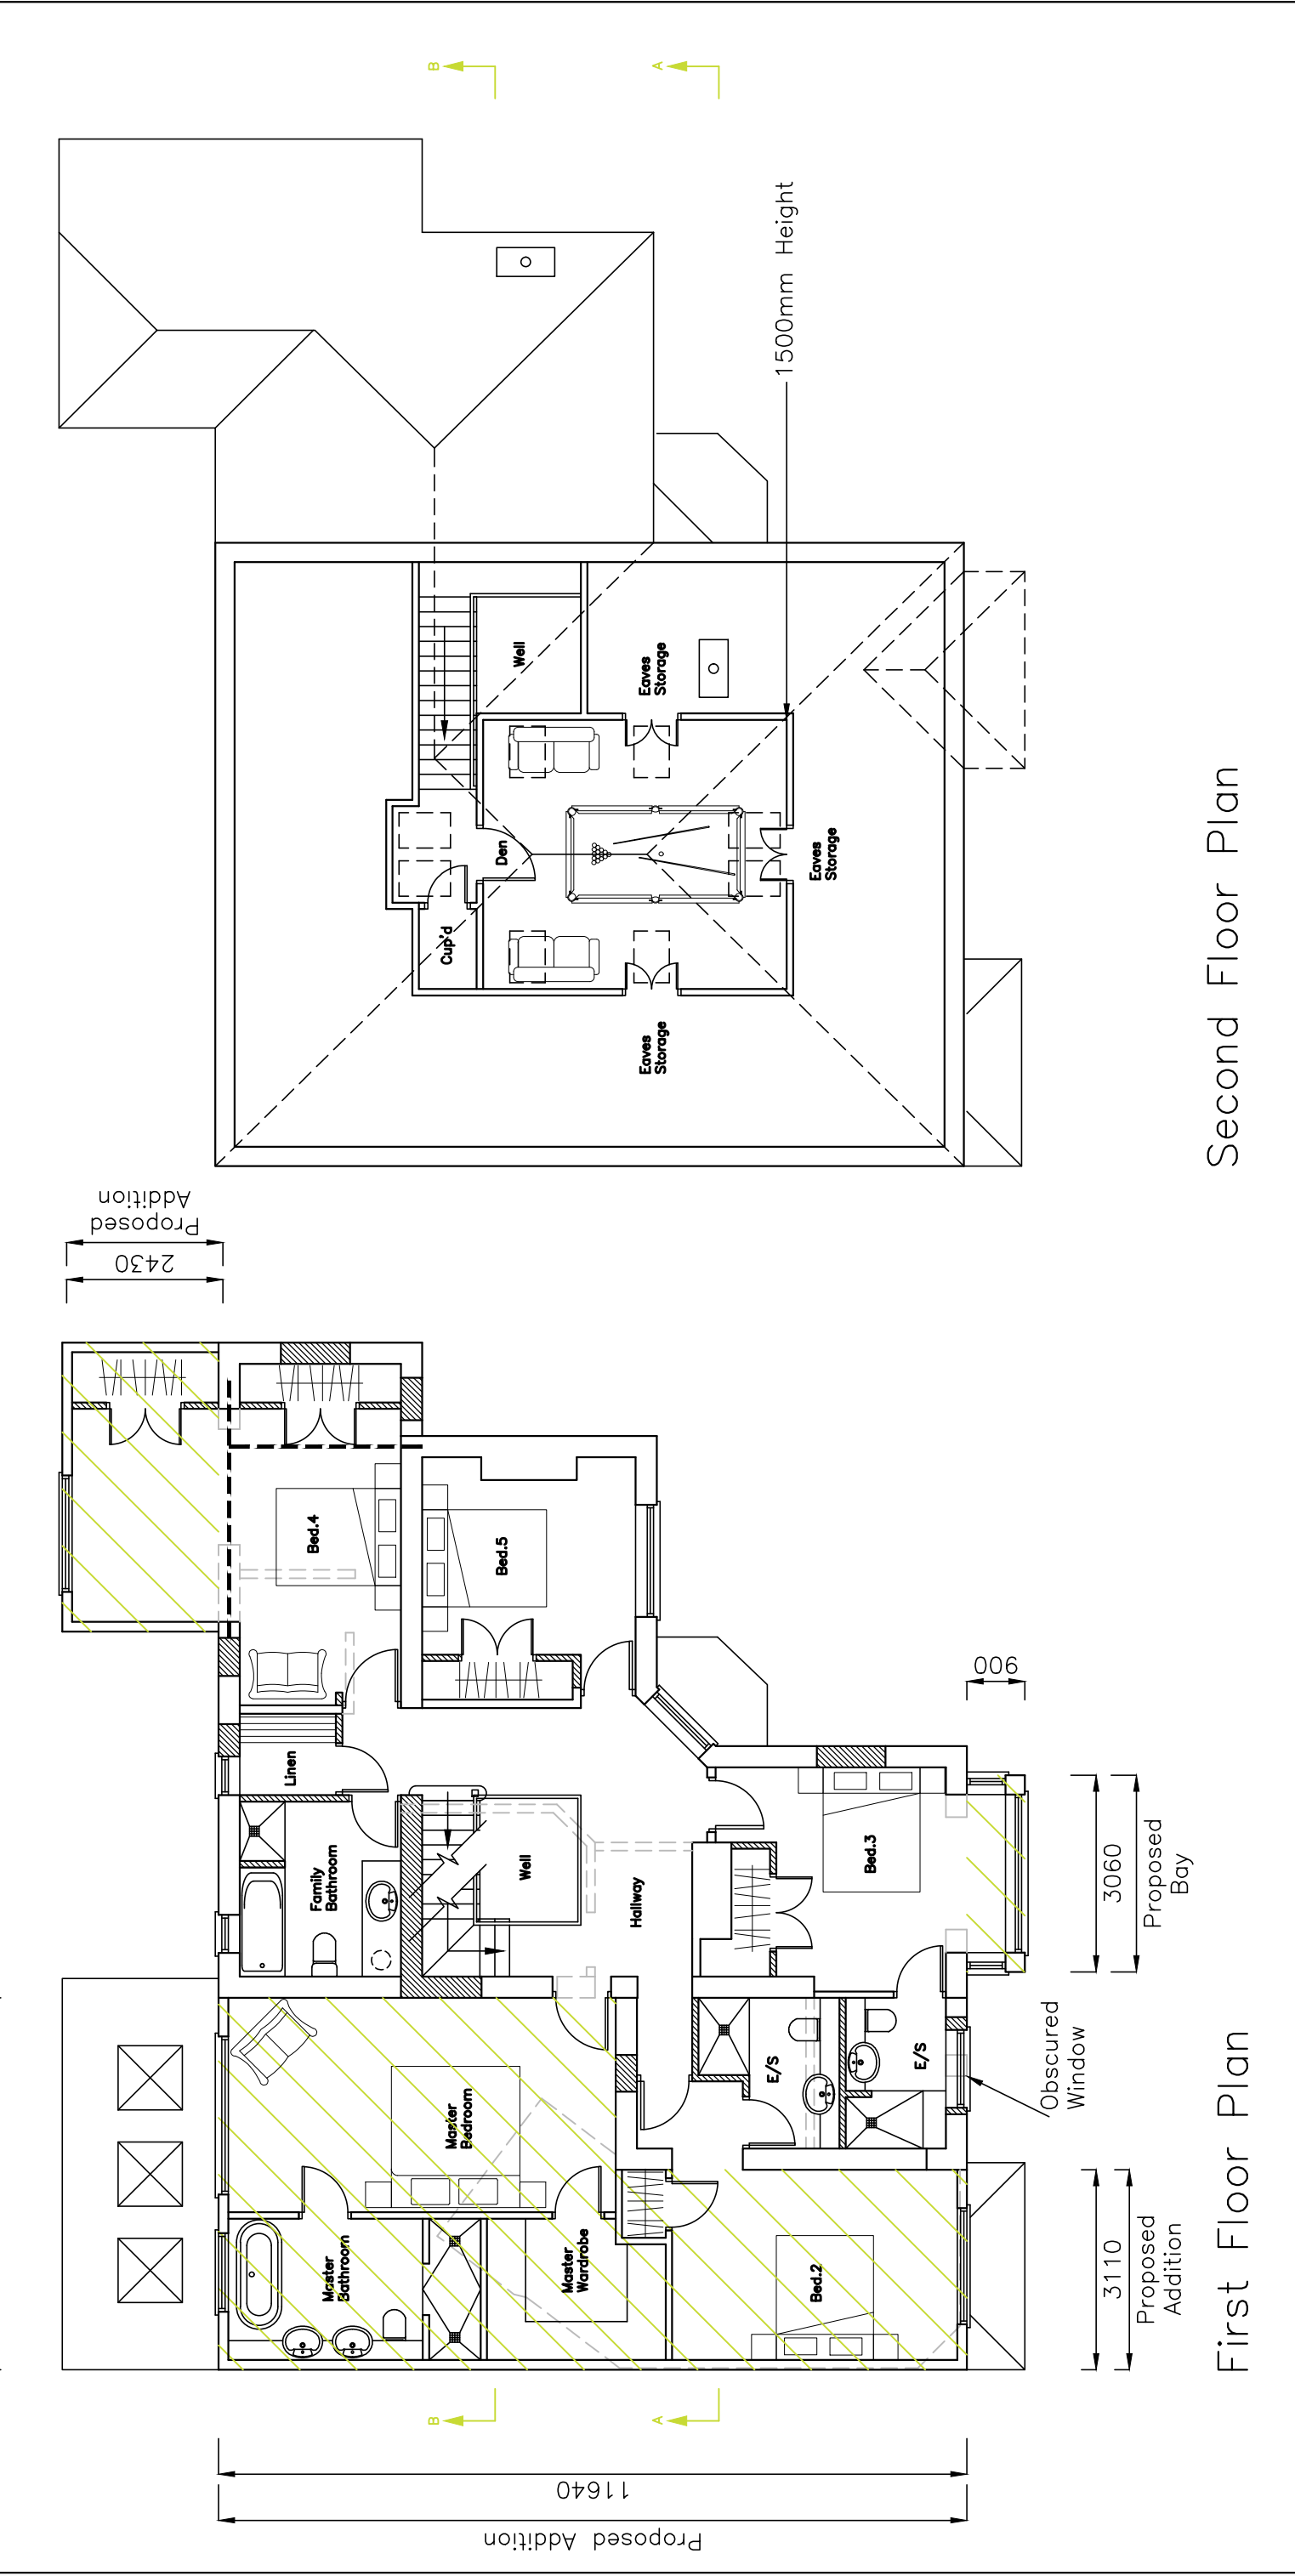

Second Floor Plan

First Floor Plan

28 Sinah Lane
Haying Island
Hampshire
PO11 0HH

Proposed Plans

Revisions

a)
b)
c)
d)

CAD

Critchley Architecture And Design Ltd.
Contact: 02392 474 919 | info@caad.online
The Old Brewery, 15E South Street, Havant, PO9 1BU

Rotate 2°

Scale A1=1:50, A3=1:100
Drawn SAR
Date 30/10/18

18100-4210

40m

30m

20m

10m