77 Parkhouse Farm Way, Leigh Park Pavement cross BLOCK

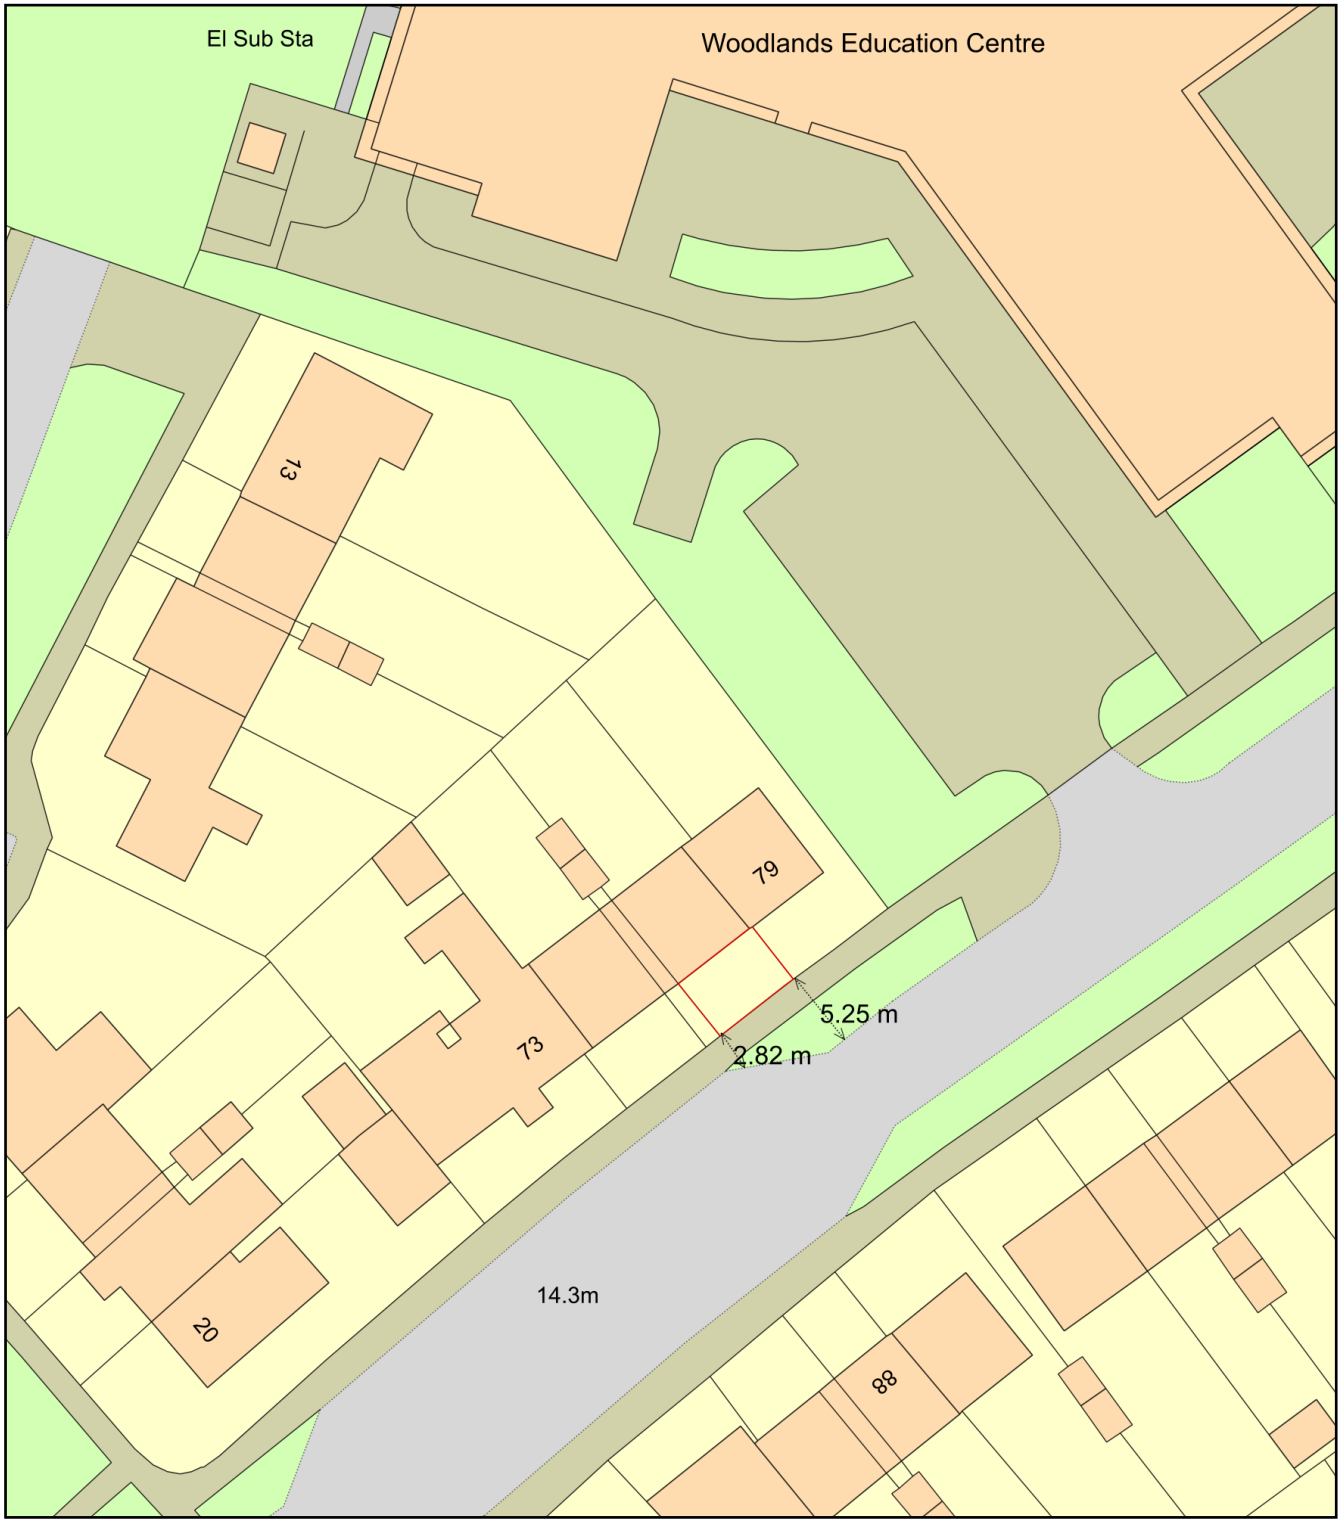

0 20
Metres

N

ReQuestaPlan

Plan Produced for:	Nigel Baldwin/Jane Lilley
Date Produced:	02 Mar 2019
Plan Number/Project ID:	TQRQM19061192819013
Scale:	1:500 @ A4

© Crown copyright, All rights reserved. 2019 Licence number 0100042766