




Mr & Mrs Pitt
25 Lymbourne Rd
Havant,
Hampshire

Proposed Site Plan
&
Block Plan


1:100 @ A1
1:200 @ A3

Planning
March 2018

M/1801 - 90

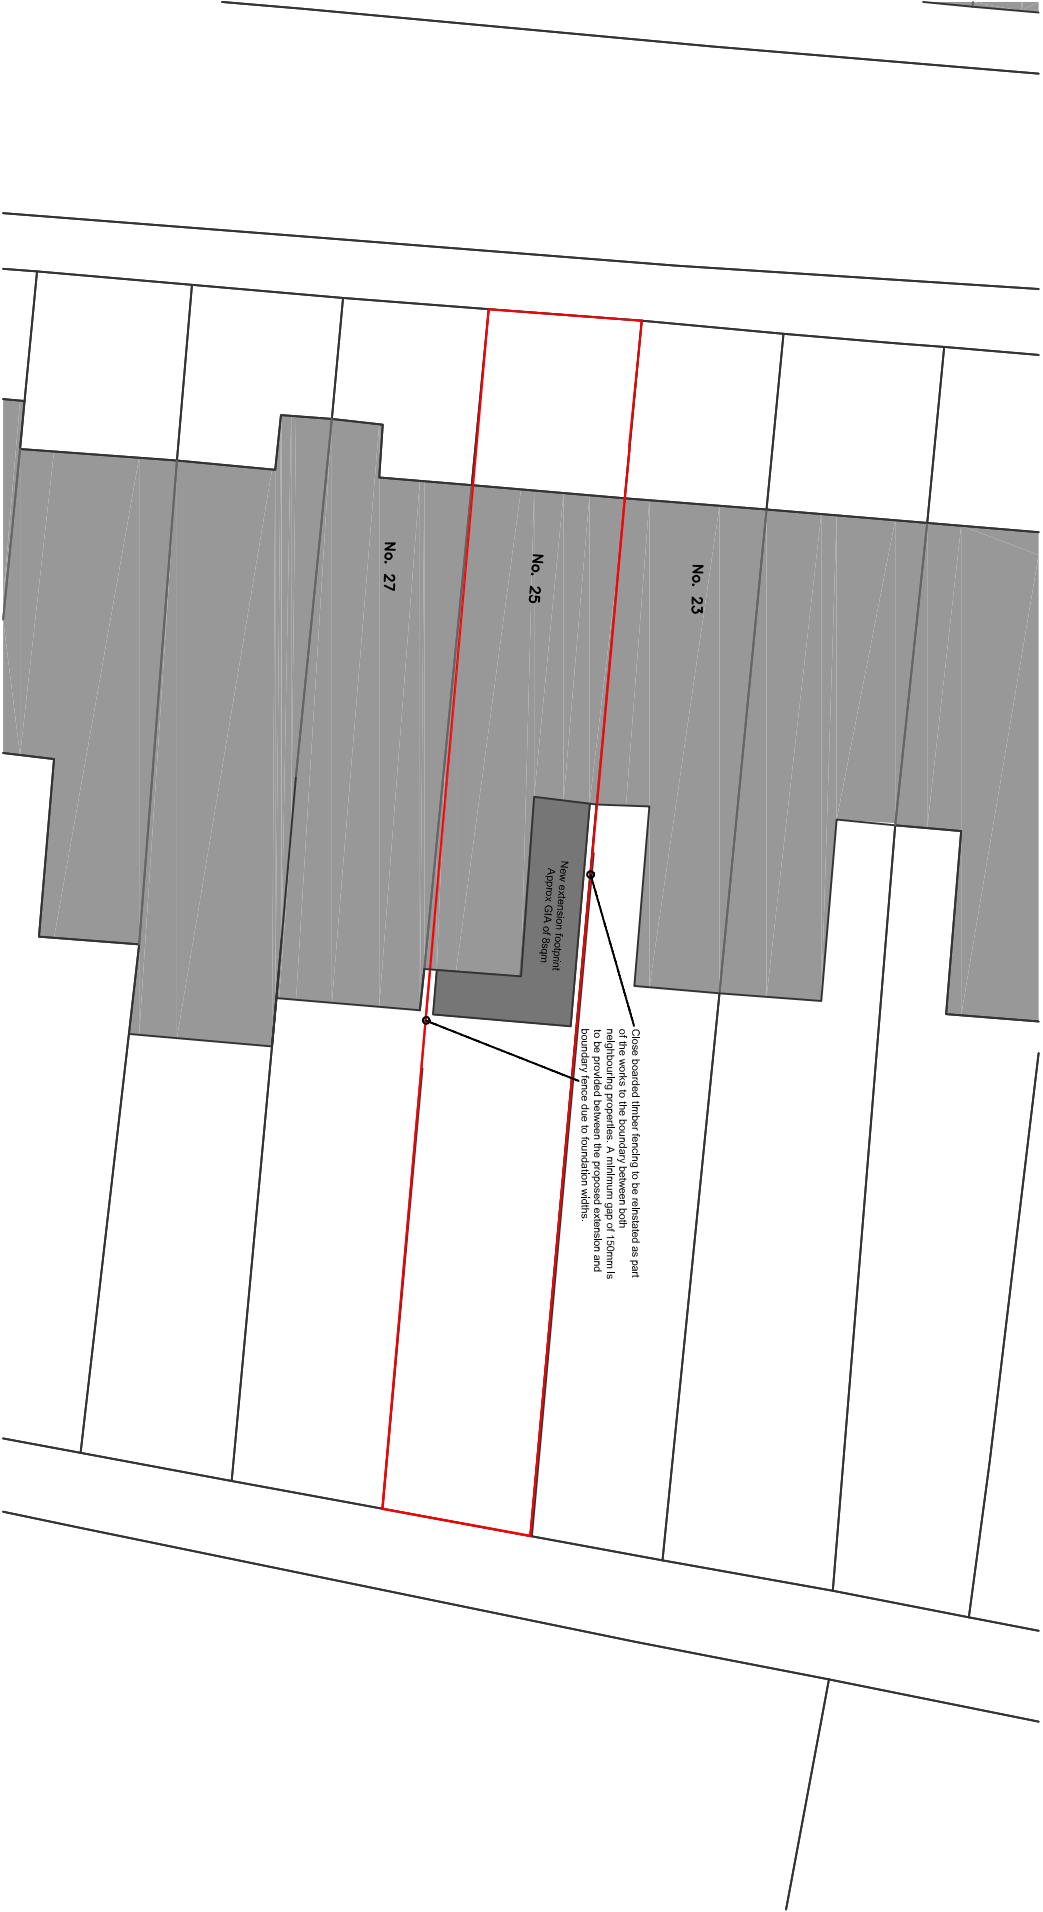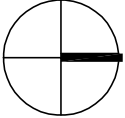 

Proposed Block Plan

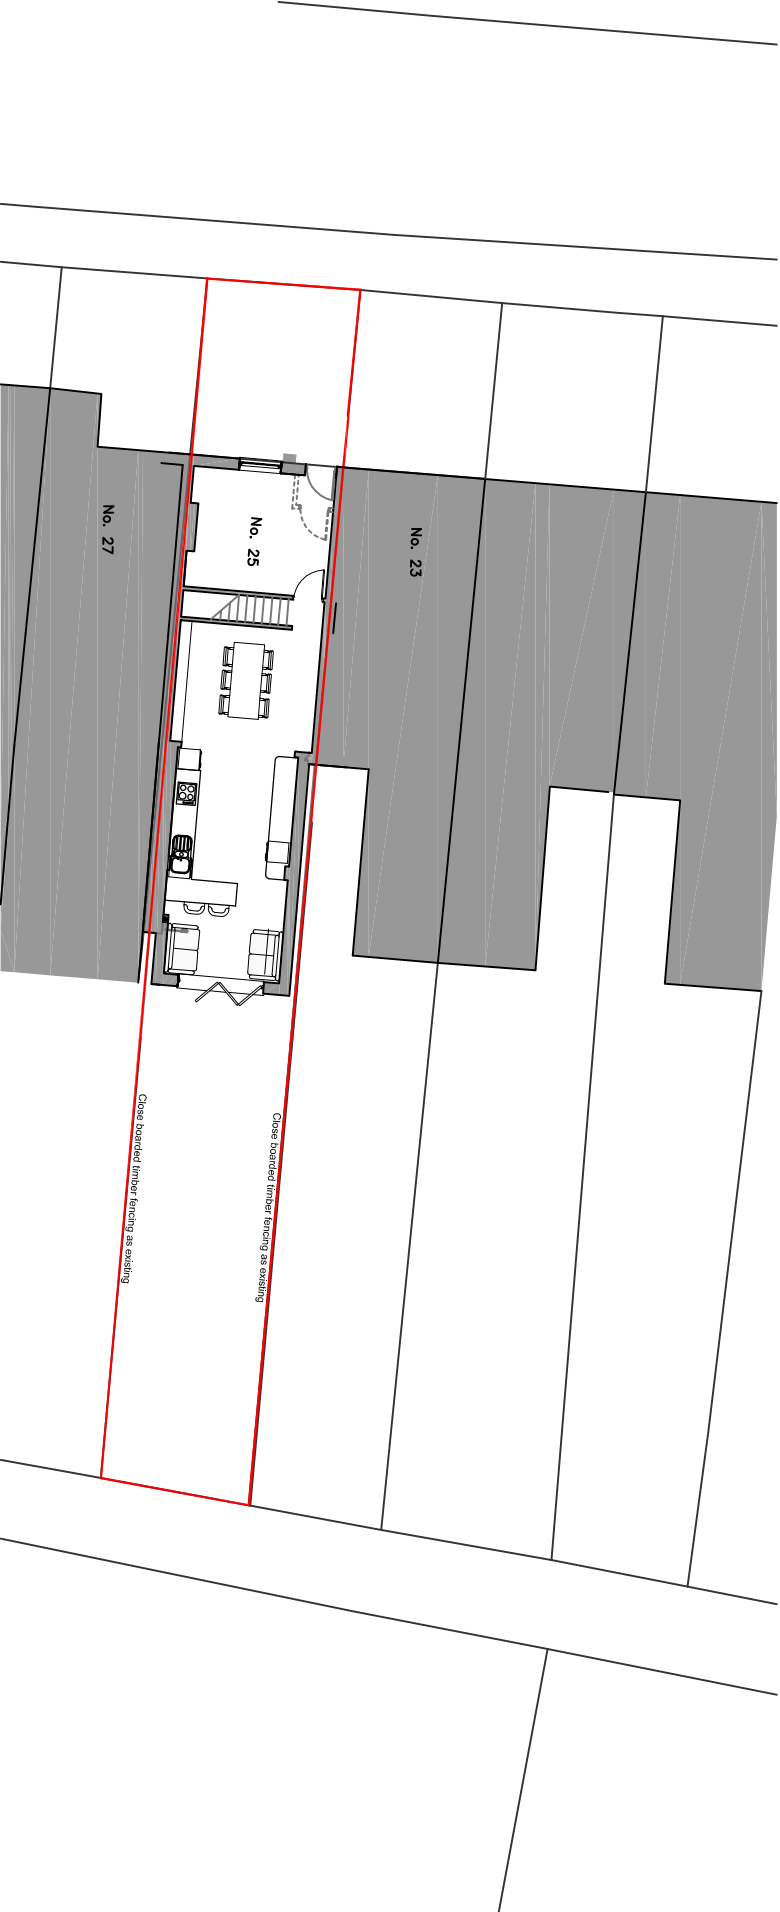

Proposed Site Plan