


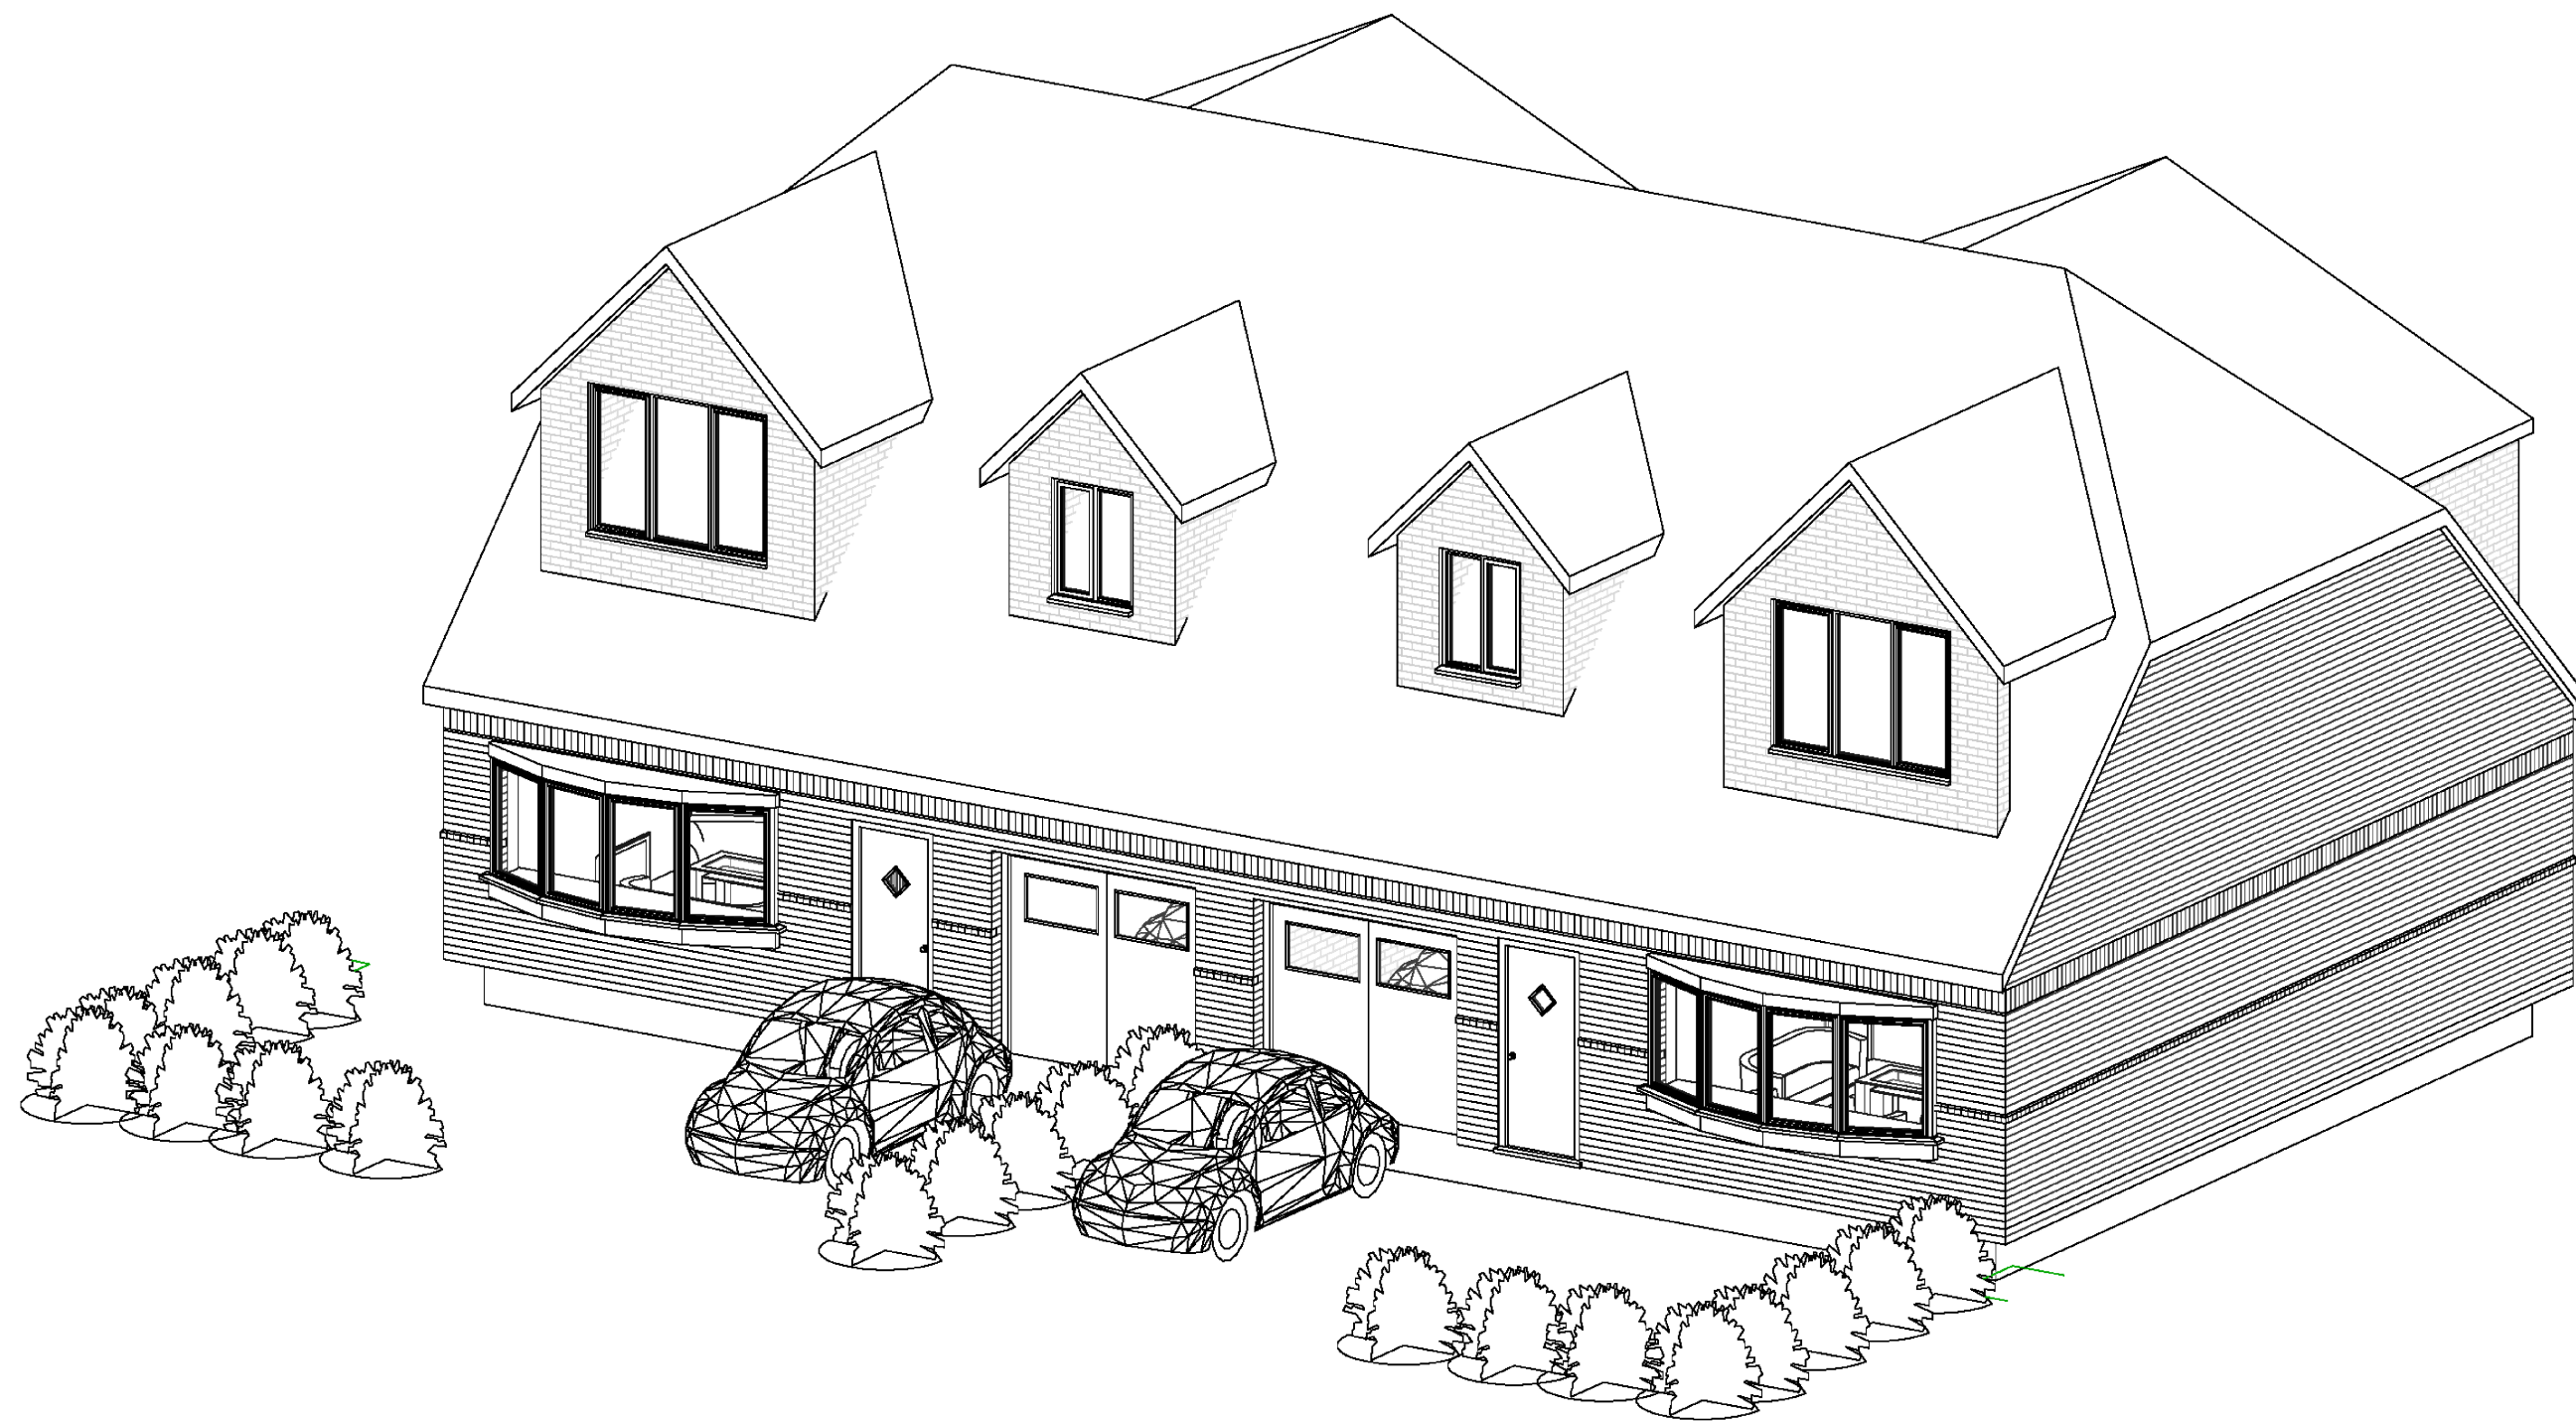

1 3D

--

No.	Description	Date

CODE	STATUS	SUITABILITY DESCRIPTION	PURPOSE OF ISSUE

PROJECT
18 Manor Way PO11 9JH
SHEET
3D Perspective SE

CLIENT		
Super Excel Investments		
Date	Project number	Scale (@ A3)
Issue Date	Project Number	
Drawn by	DRAWING NUMBER	REV
Author	A105	
Checked by		
Checker		