

1 SELANGOR AVENUE, EMSWORTH
PROPOSED



NOTES:


Dimensions to be checked on site before commencing work.
Any discrepancies shall be reported to the architect immediately.

Do not scale from these drawings except for planning purposes.



Use figured dimensions only.

Where applicable this drawing is to be read in conjunction with other consultants' drawings.


All drawings to be read in conjunction with specification and all other drawings including structural engineer and mechanical and electrical drawings / specification

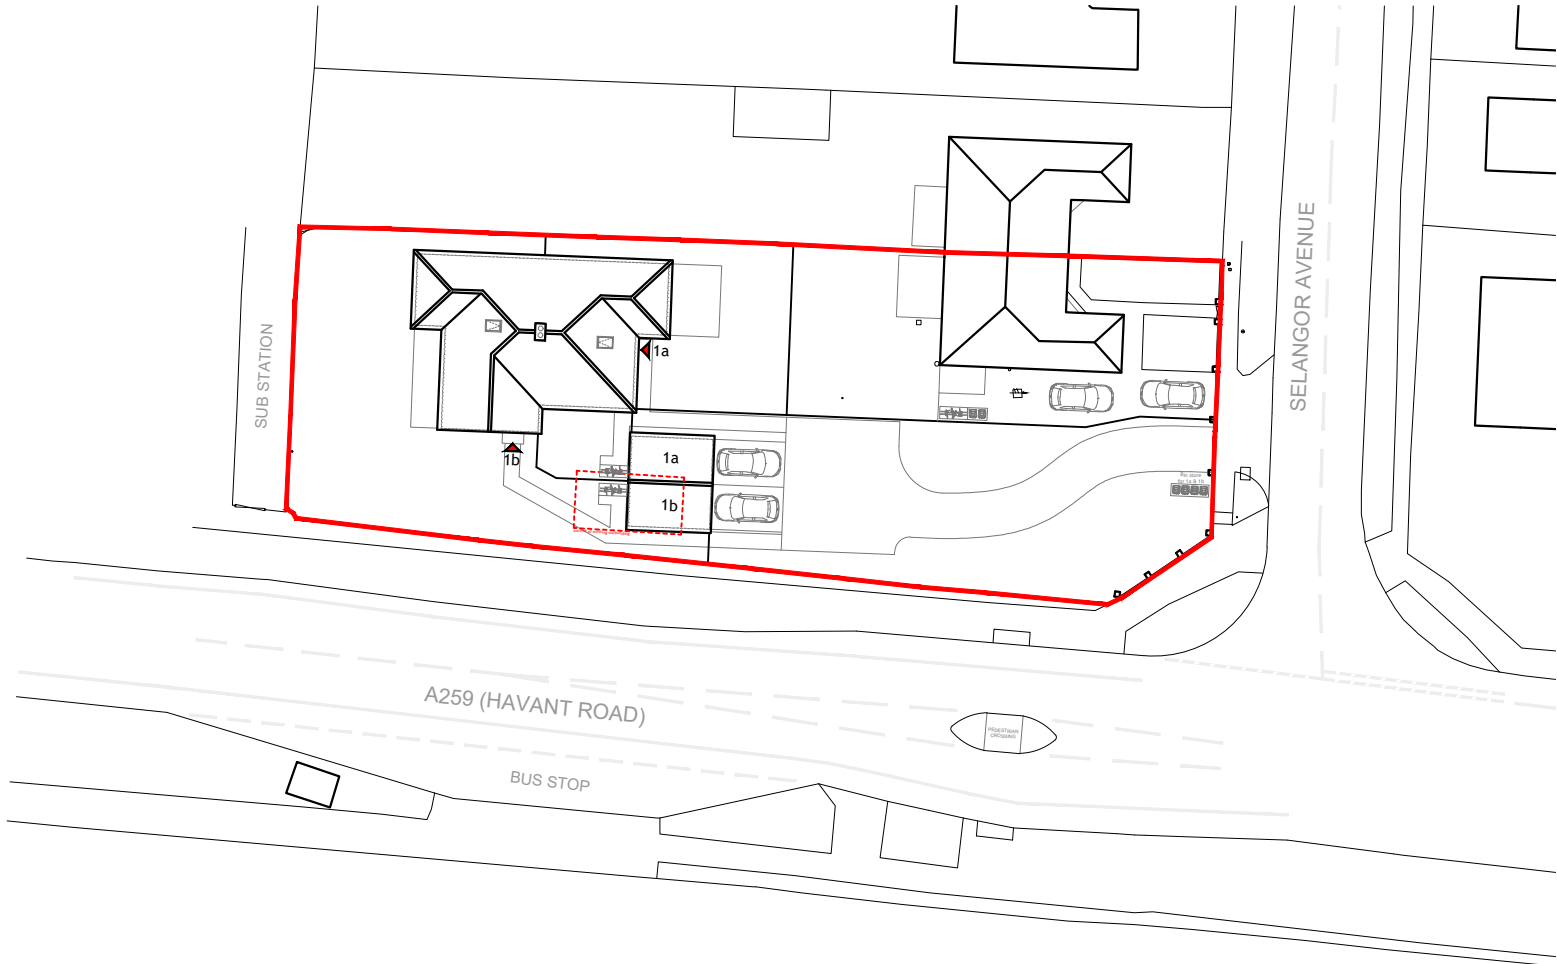

BLOCK PLAN
1:500

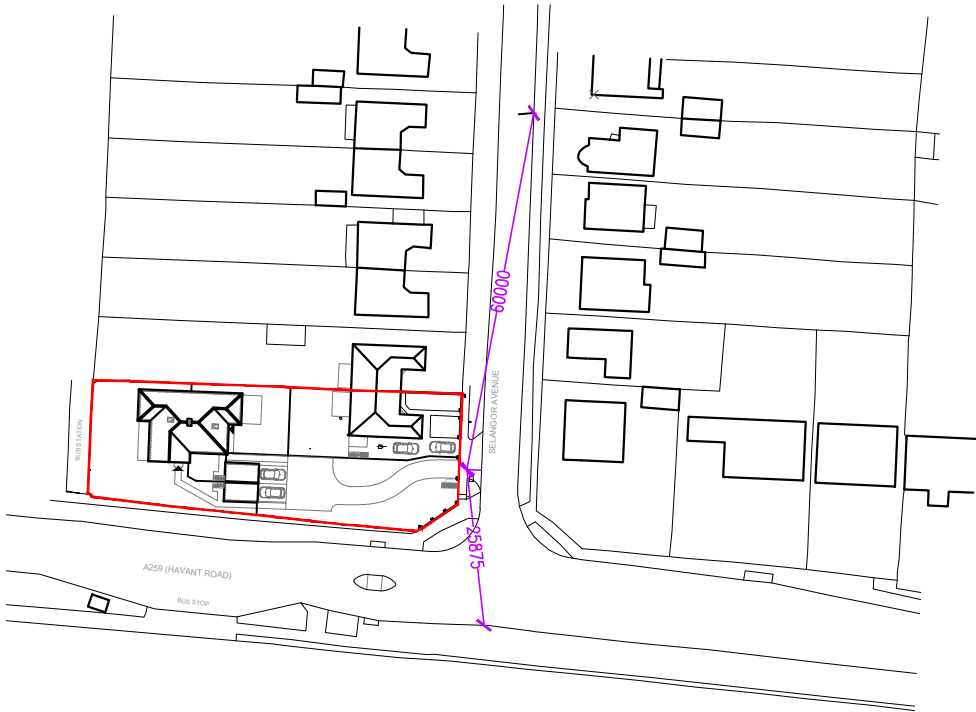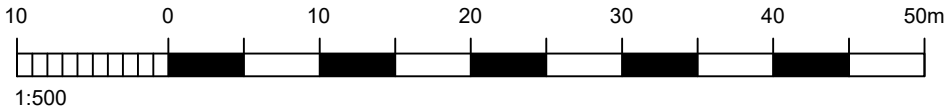

SITE LOCATION PLAN
1:1250

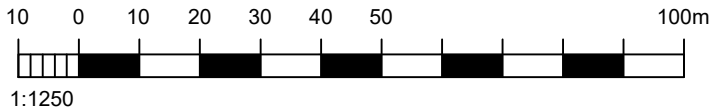

REV	DATE	AMENDMENT	DRAWN



Helyer Davies Architects Ltd
1 The Old Flour Mill,
Emsworth, PO10 7BT
01243 370 715

www.hdarchitects.co.uk mail@hdarchitects.co.uk

PROJECT

1 SELANGOR AVENUE
EMSWORTH
HAMPSHIRE
PO10 7LR

DRAWING
PROPOSED

BLOCK PLAN AND SITE LOCATION PLAN

SCALE
as noted @A3

DATE	SEPT 2018	DRAWN	TW
DRAWING NUMBER	18088-05	REVISION	*