

PROPOSED ADDITIONS AND NEW STORE

51, FATHOMS REACH, HAYLING I. HANTS

FOR MR & MRS B. ATKINS

PROPOSED GROUND FLOOR

PETER J. WALKER

ISLAND DESIGN

182 SEAFRONT, HAYLING ISLAND, HANTS

PO11 9AN


TEL : 02392467571

NOTE CHECK ALL MEASUREMENTS ON SITE PRIOR TO THE COMMENCEMENT OF WORK.

WALLS TO BE FULLY BONDED TO THE EXISTING CAVITIES AND DAMP-PROOF COURSES TO BE MAINTAINED CONTINUOUS CLOSE ALL REVEALS WITH INSULATED CAVITY CLOSERS.

FIT NEW RADIATORS WITH TRV VALVES

NOTE THE OWNER/BUILDER IS RESPONSIBLE FOR OBTAINING IN WRITING AND BEFORE THE COMMENCEMENT OF ANY WORK ON SITE A PARTY WALL AGREEMENT WITH THE ADJACENT NEIGHBOUR FOR THE EXCAVATION OF FOUNDATIONS WITHIN 3M.

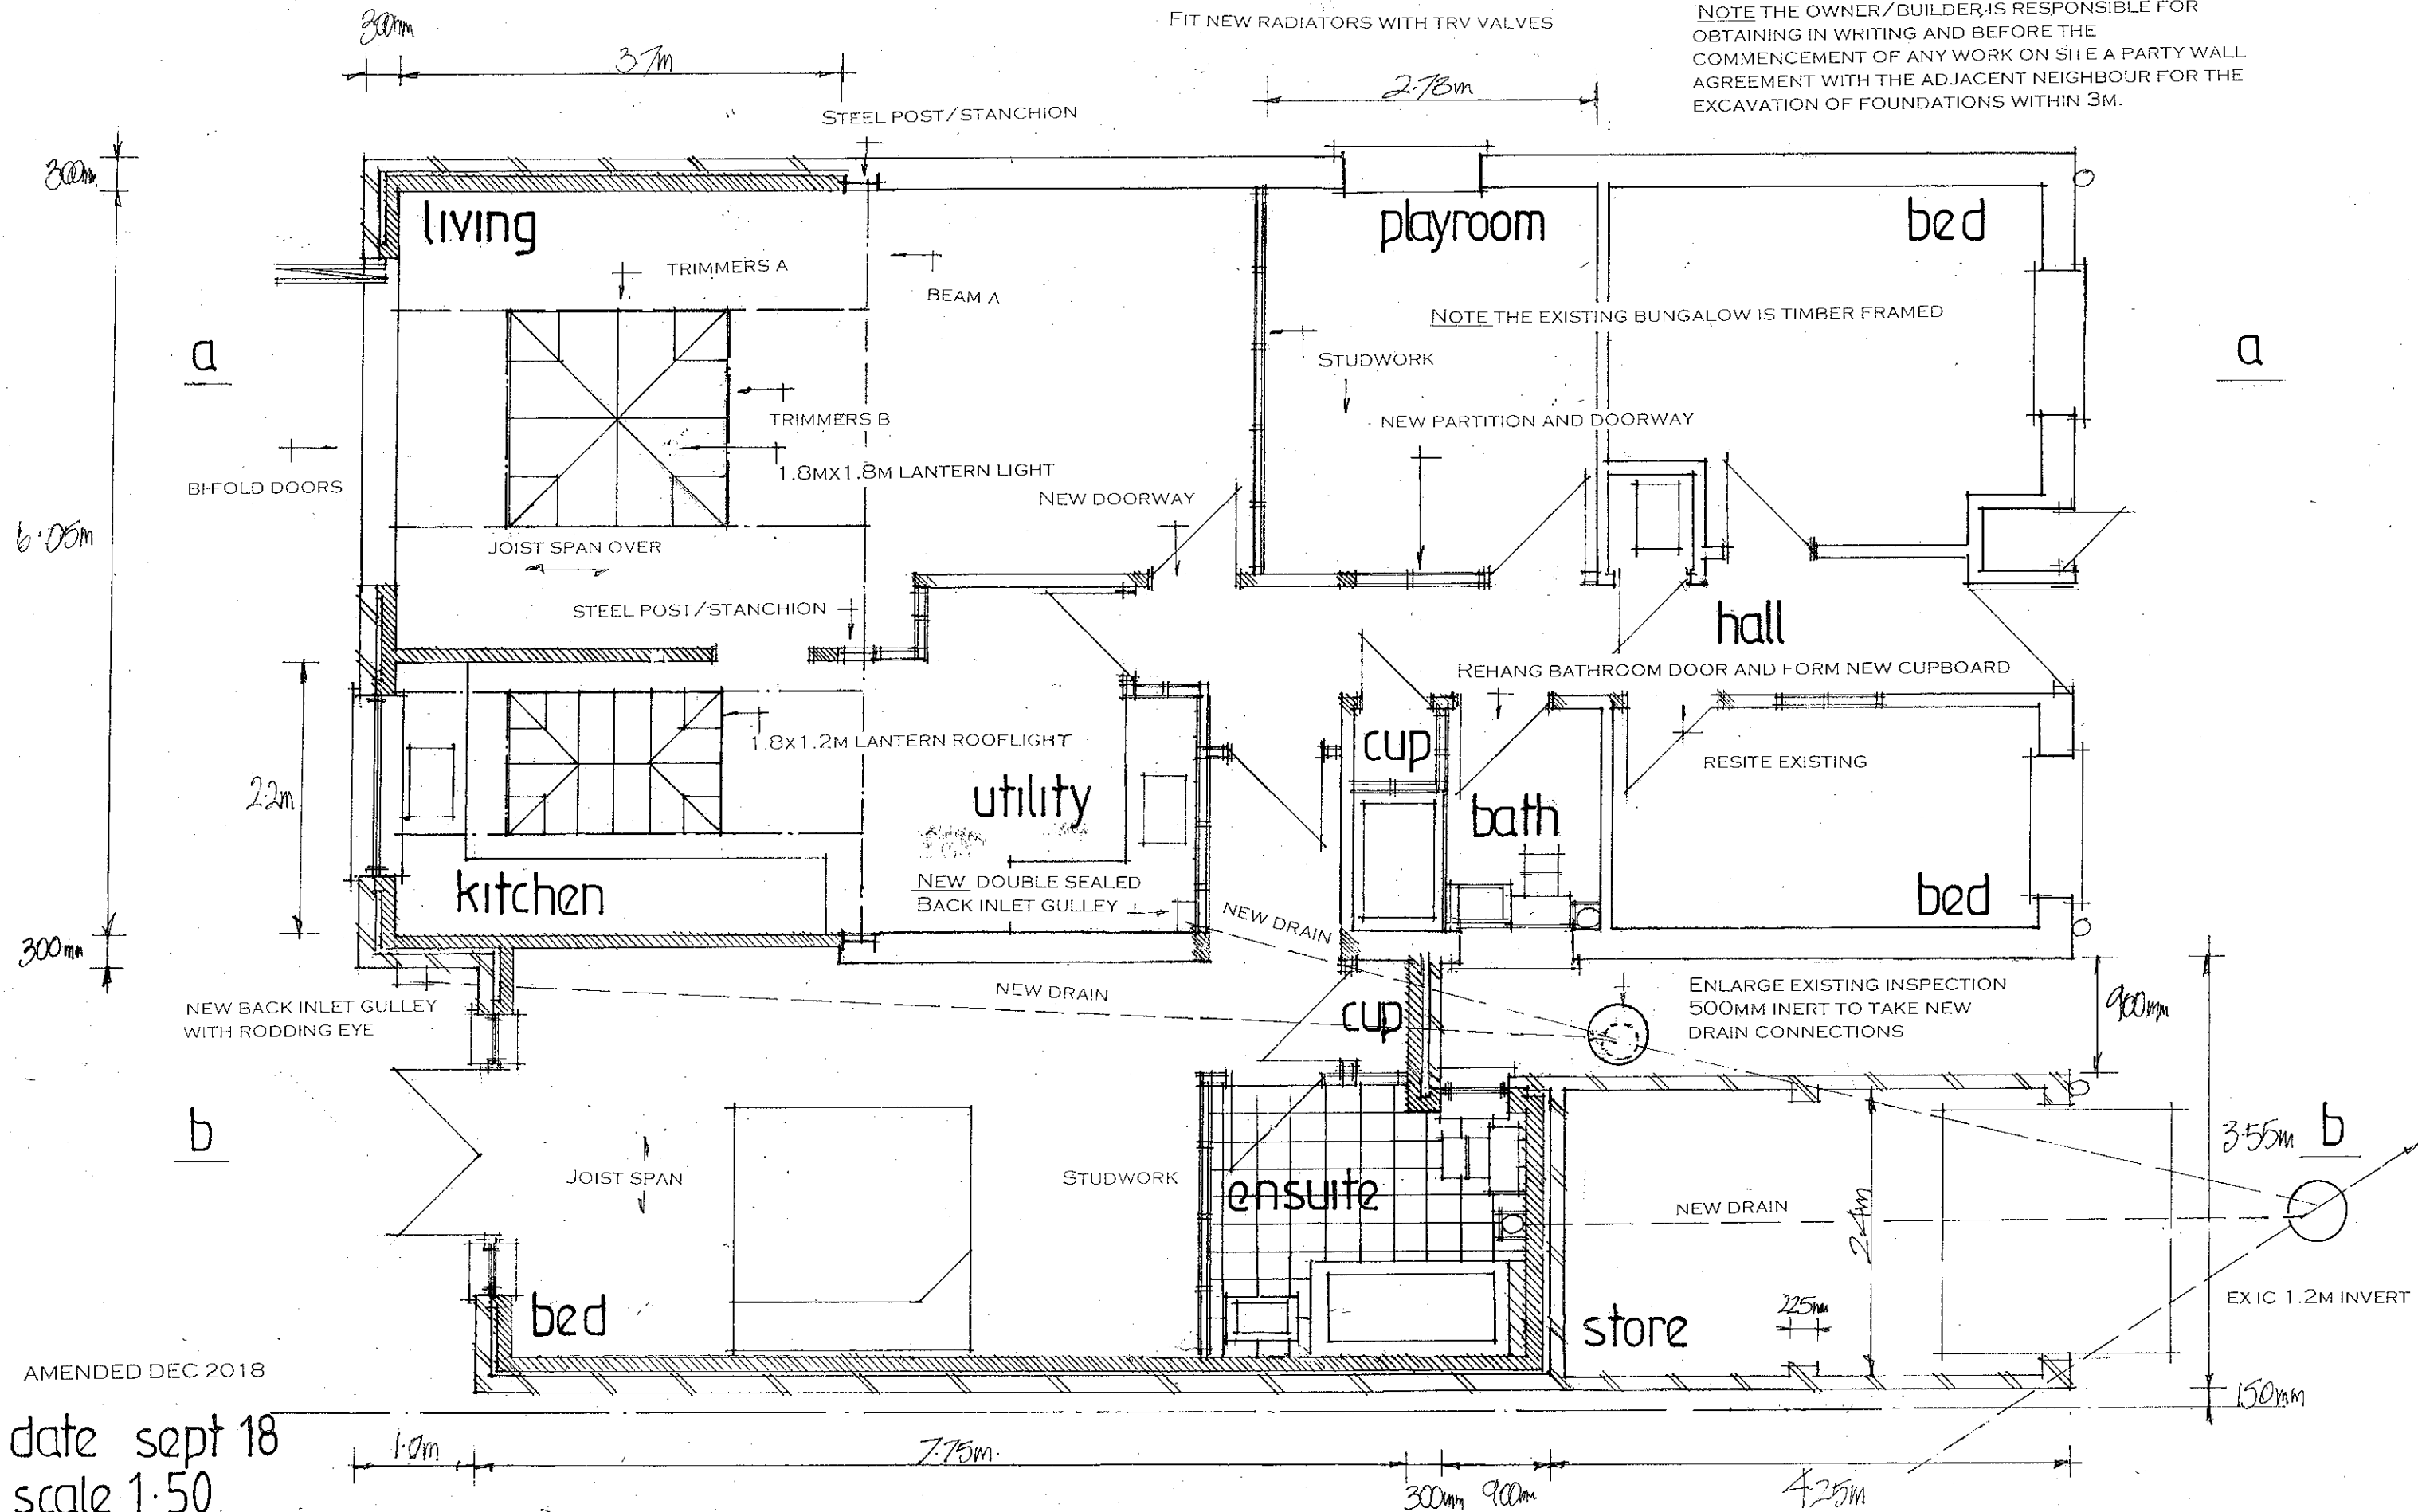

AMENDED DEC 2018

date sept 18
scale 1:50